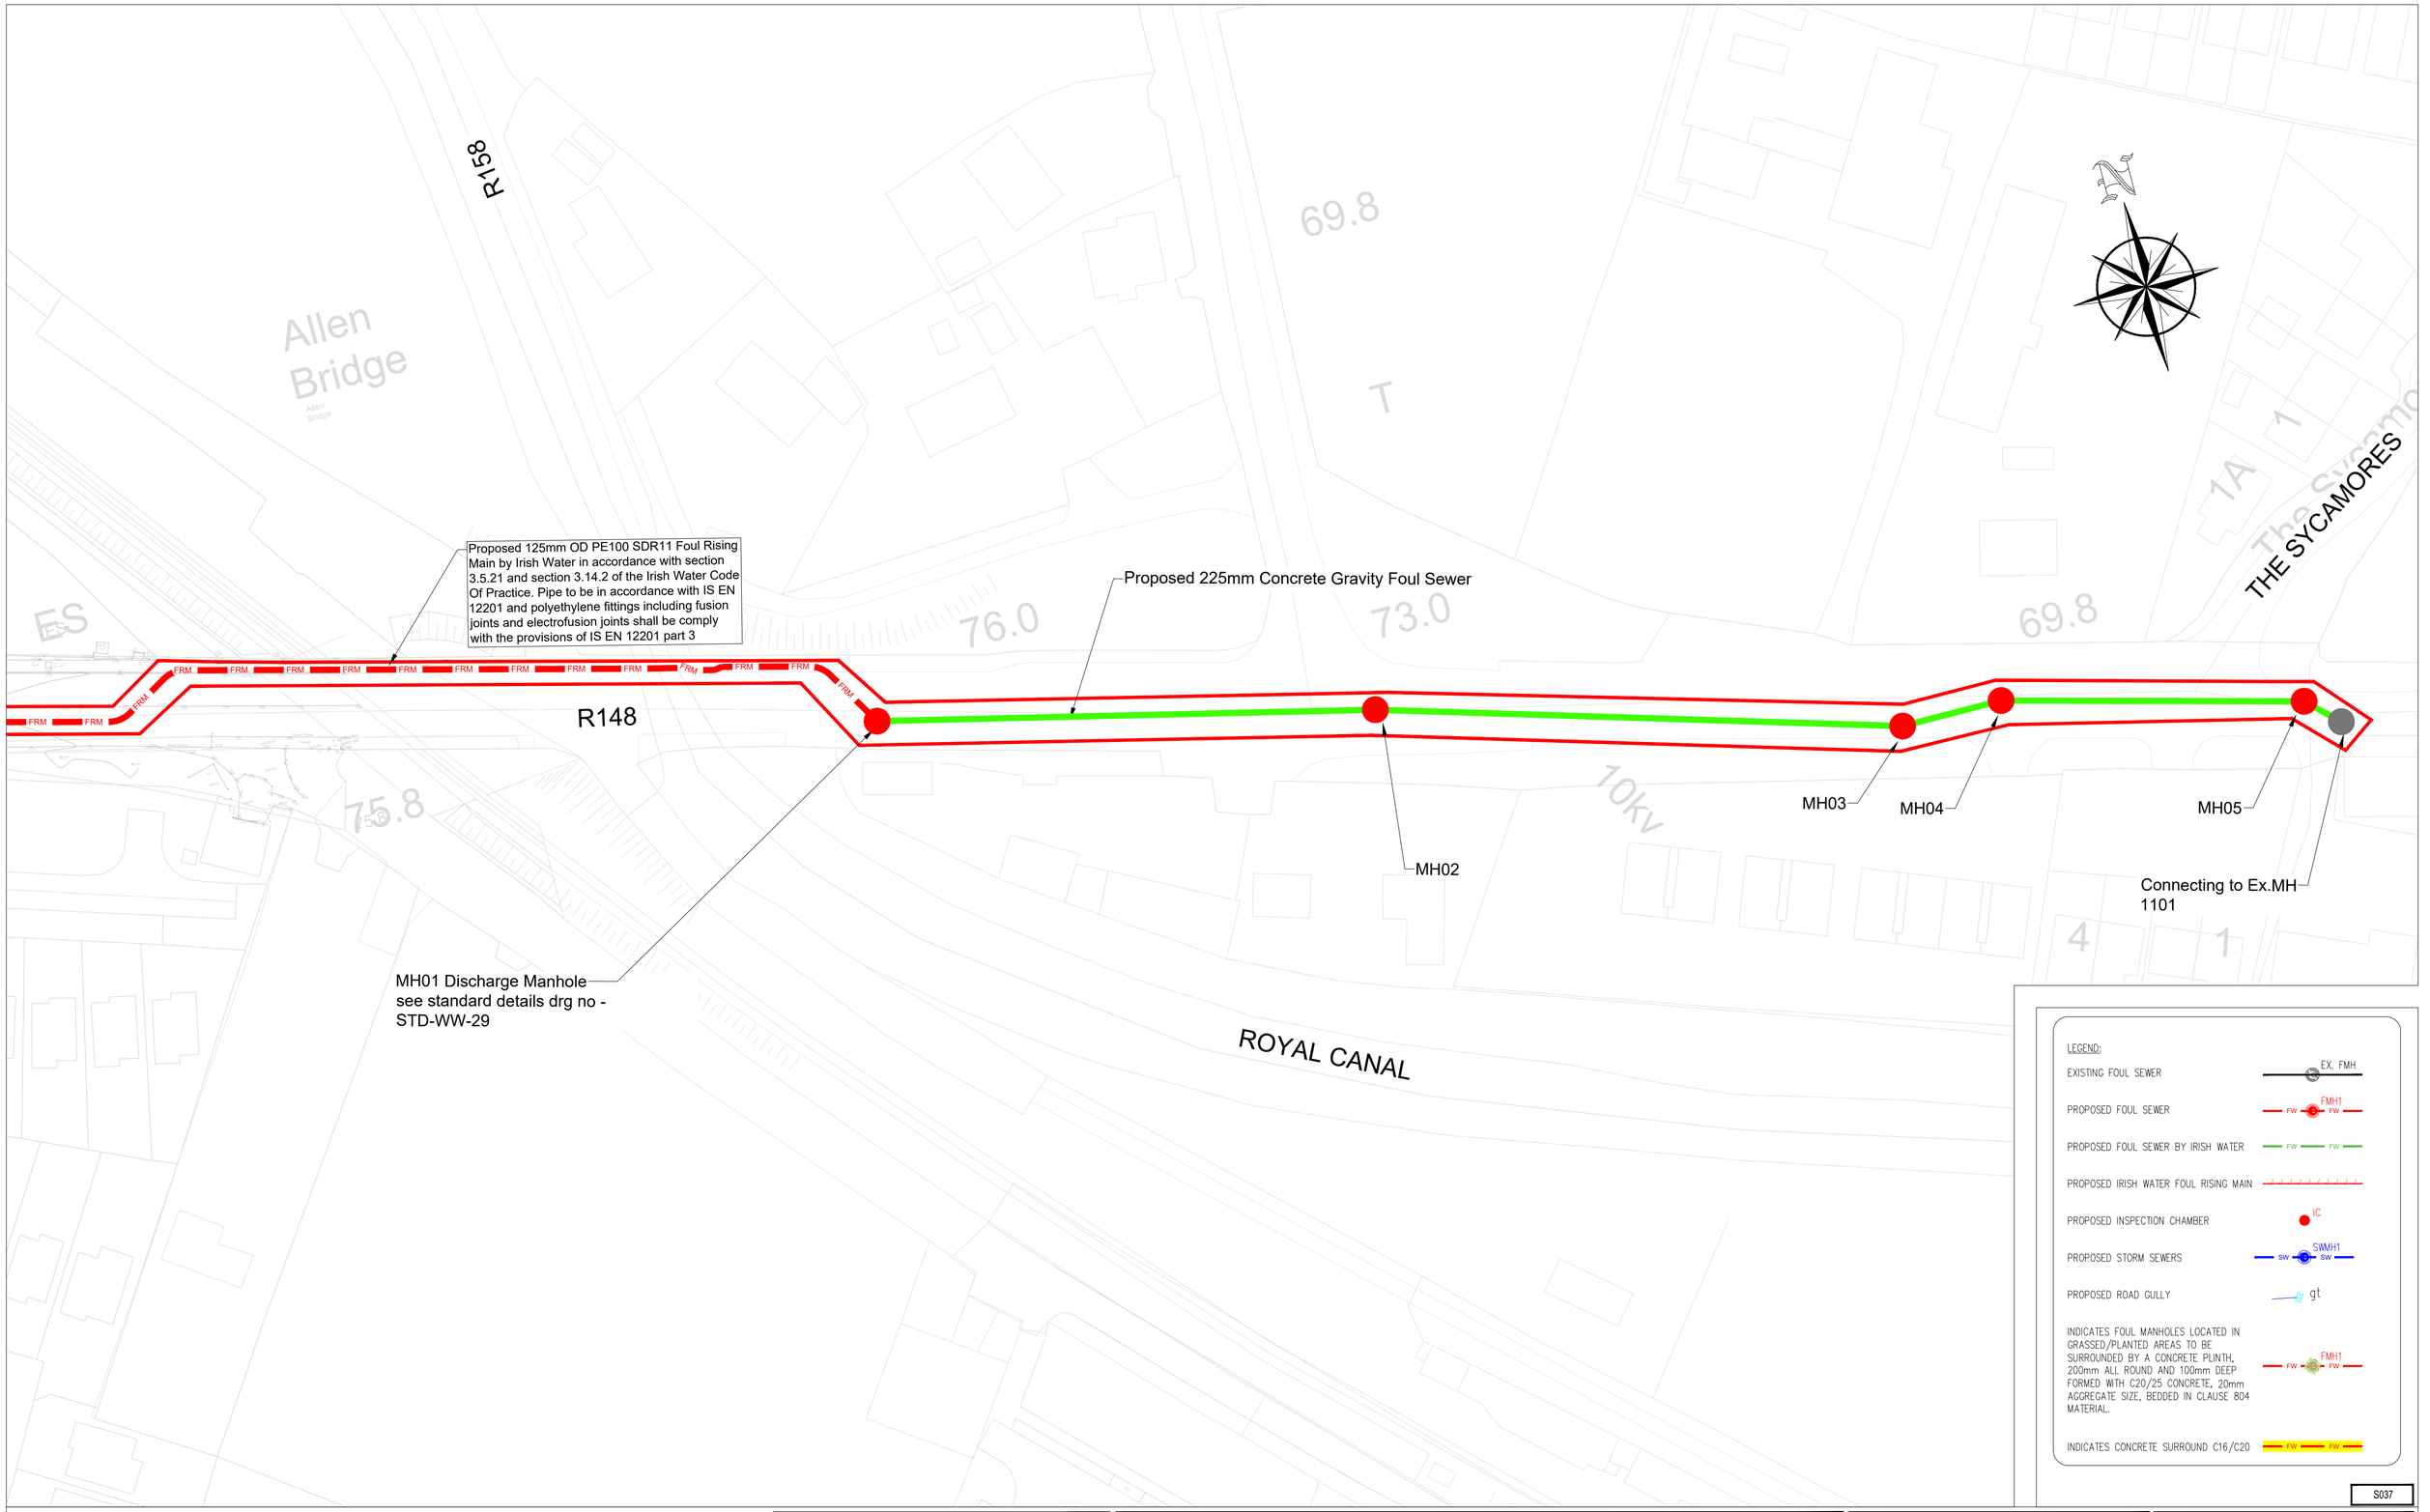

S037

PLANNING DRAWING.
NOT FOR CONSTRUCTION.
ALL LEVELS GIVEN ARE RELATIVE TO ORDNANCE DATUM.
THIS DRAWING HAS BEEN ISSUED FOR INFORMATION PURPOSES ONLY AND MUST NOT BE USED FOR CONSTRUCTION UNDER ANY CIRCUMSTANCES

NOTES
1. For setting out refer to Architect's drawings.
2. This drawing to be read in conjunction with all other Architectural and Engineering drawings and all other relevant drawings and Specifications.
3. DO NOT SCALE THIS DRAWING. Use figured dimensions only.
4. No part of this document may be reproduced or transmitted in any form or stored in any retrieval system of any nature without the written permission as copyright holder except as agreed for use on the project for which the document was originally issued.
5. Ordnance Survey Ireland Licence Number EN 0074022

Rev. No.	Date	REVISION NOTE	Dm. By	Chkd. By
P1	14.05.2021	UPDATED DETAILS FOR IRISH WATER	DF	OS
P2	15.07.2022	ISSUED FOR PLANNING	JS	OS
P3	05.08.2022	LAYOUT REVISED - ISSUED TO IRISH WATER	DD	RFM
P4	30.08.2022	REVISED TO ADDRESS COMMENTS FROM IRISH WATER	DD	RFM

Architect	Paul Byrne Architects
Project	Kilcock West SHD 2 Boycetown, Kilcock, Co. Kildare.
Title	Proposed Drainage Layout Sheet 2 of 2
Dwg. No.	S037-CSC-XX-XX-DR-C-0106

Date	Drn by	Chkd by	Aprvd by	Scale	Revision
FEB 2021	DF	OS	OS	1:500 @ A1	P4

CS Consulting Group
DUBLIN | LONDON | LIMERICK
Head Office
19-22 Dame Street, Dublin 2.
T: +353 (0)1 5480863
e: info@csconsulting.ie
w: www.csconsulting.ie

NSAI Certified
Quality I.S. EN ISO 9001:2008
Environment I.S. EN ISO 14001:2004
Energy
Health & Safety OHSAS 18001:2007