R148

R158

Former St. Patrick's Church
- Protected Structure

Burial Ground

Cemetery

THIS AREA ENCLOSED WITHIN RED LINE (BURIAL GROUND
AND FORMER PROTECTED STRUCTURE GROUNDS)
DOES NOT FORM PART OF THIS APPLICATION

Boycetown
Court

BLOCK A
152 TO 183 UNIT

BLOCK B
184 TO 206 UNIT

BLOCK C
207 TO 230 UNIT

BLOCK D
231 TO 240 UNIT

BLOCK E
241 TO 248 UNIT

BLOCK F
249 TO 260 UNIT

BLOCK G
261 TO 272 UNIT

ESB

Bins

Bikes

LEGEND:

- PROPOSED ROAD
- PROPOSED FOOTPATH
- PROPOSED CYCLETRACK OFF-ROAD
- PROPOSED SHARED FOOTPATH/CYCLETRACK
- PROPOSED RAISED TABLES
- PROPOSED SHARED SUFACE
- PROPOSED TACTILE PAVING RED COLOURED (CONTROLLED PEDESTRIAN CROSSING)
- PROPOSED TACTILE PAVING BUFF COLOURED (UNCONTROLLED PEDESTRIAN CROSSING)
- PROPOSED CORDUROY TACTILE PAVING
- SITE BOUNDARY

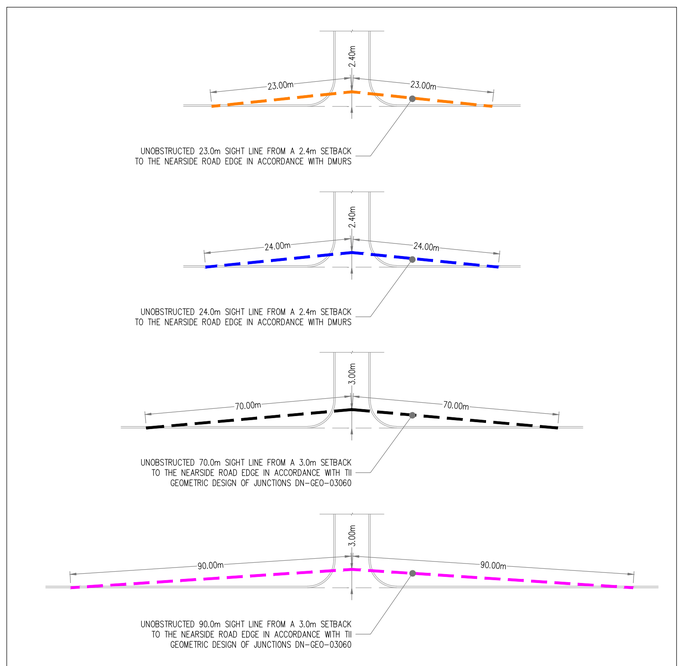

VISIBILITY SPLAY LEGEND.

SCALE: N.T.S.

UNDER CONSTRUCTION
ADJOINING APPROVED SHD APPLICATION (Ref.:ABP-306826-20)

S037

PLANNING DRAWING.
NOT FOR CONSTRUCTION.
ALL LEVELS GIVEN ARE
RELATIVE TO ORDNANCE DATUM.
THIS DRAWING HAS BEEN ISSUED FOR INFORMATION
PURPOSES ONLY AND MUST NOT BE USED
FOR CONSTRUCTION UNDER ANY CIRCUMSTANCES

NOTES
1. For setting out refer to Architect's drawings.
2. This drawing to be read in conjunction with all other Architectural and Engineering drawings and all other relevant drawings and Specifications.
3. DO NOT SCALE THIS DRAWING. Use figured dimensions only.
4. No part of this document may be reproduced or transmitted in any form or stored in any retrieval system of any nature without the written permission as copyright holder except as agreed for use on the project for which the document was originally issued.
5. Ordnance Survey Ireland Licence Number EN 0074022

Rev. No.	Date	REVISION NOTE	Drn. By	Chkd. By
P1	02.09.2022	ISSUED FOR PLANNING	JS	OS

Architect	Paul Byrne Architects
Project	Kilcock West SHD 2 Boycetown, Kilcock, Co. Kildare.
Title	Visibility Splay
Dwg. No.	S037-CSC-XX-XX-DR-C-0111

Date	Drn by	Chkd by	Aprvd by	Scale	Revision
FEB 2021	JS	NB	OS	1:500 @ A0	P1

CS Consulting Group
DUBLIN | LONDON | LIMERICK
Head Office
19-22 Dame Street, Dublin 2.
T: +353 (0)1 5480863
e: info@csconsulting.ie
w: www.csconsulting.ie

NSAI Certified

Quality	I.S. EN ISO 9001:2008
Environment	I.S. EN ISO 14001:2004
Energy	I.S. EN ISO 50001:2011
Health & Safety	OHSAS 18001:2007