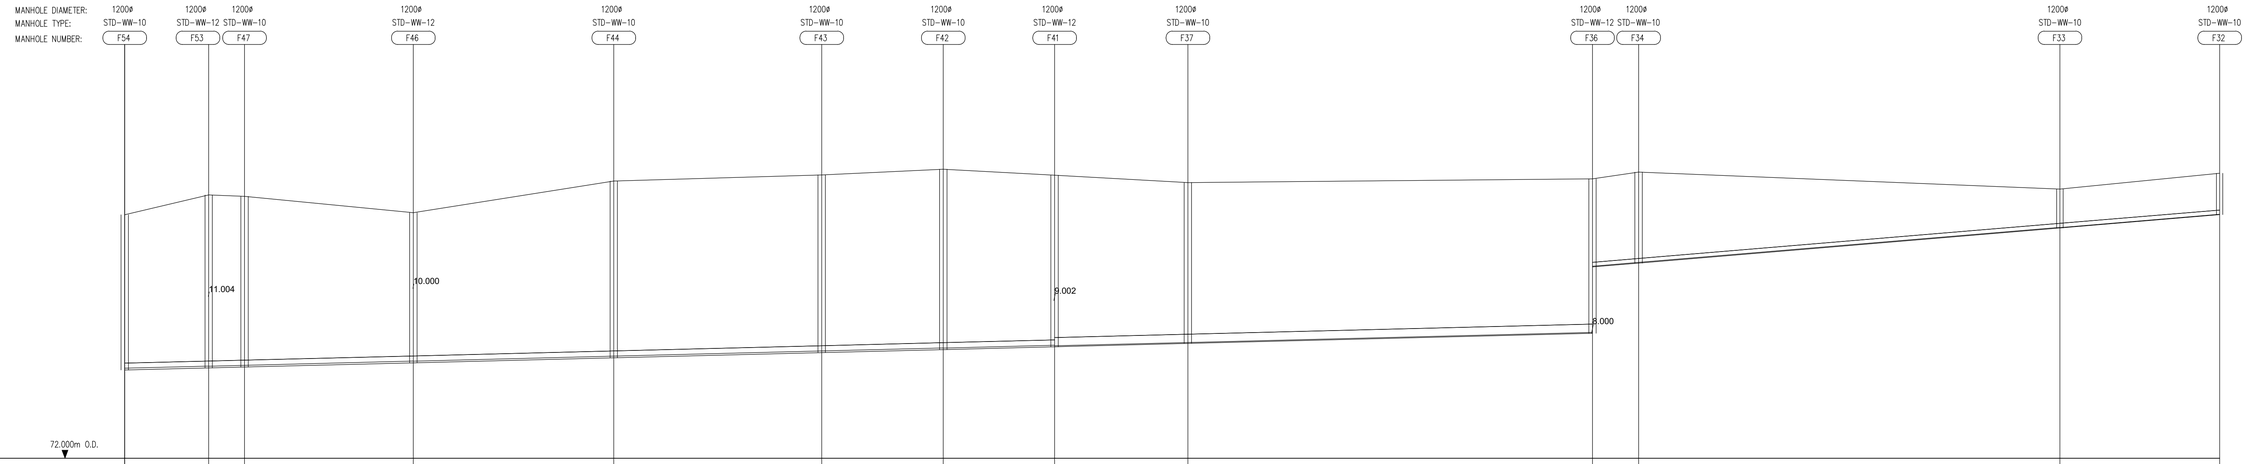

PN	F7.011	F7.010	F7.009	F7.008	F7.007	F7.006	F7.005	F7.004	F7.003	F7.002	F7.001	F7.000	
DIA (mm)	225	225	225	225	225	225	225	300	300	150	150	150	
SLOPE (1:X)	200.0	200.0	200.0	200.0	200.0	200.0	199.6	200.0	200.0	60.0	60.0	60.0	
COVER LEVEL (m)	79.950	80.600	80.550	80.020	81.051	81.250	81.435	81.240	81.000	81.124	81.342	80.790	81.304
INVERT LEVEL (m)	74.882	74.951 74.950	74.980 74.980	75.118 75.118	75.281 75.268	75.451 75.451	75.550 75.550	75.641 75.641	75.750 75.750	76.080 76.048	78.373 78.373	79.520 79.520	79.954
LENGTH (m)	13.714	5.848	27.553	32.719	33.942	19.846	18.166	21.761	66.042	7.524	68.778	26.067	

FOUL WATER LONGSECTIONS FROM F32 TO F54

HORIZONTAL SCALE 1:500
VERTICAL SCALE 1:100

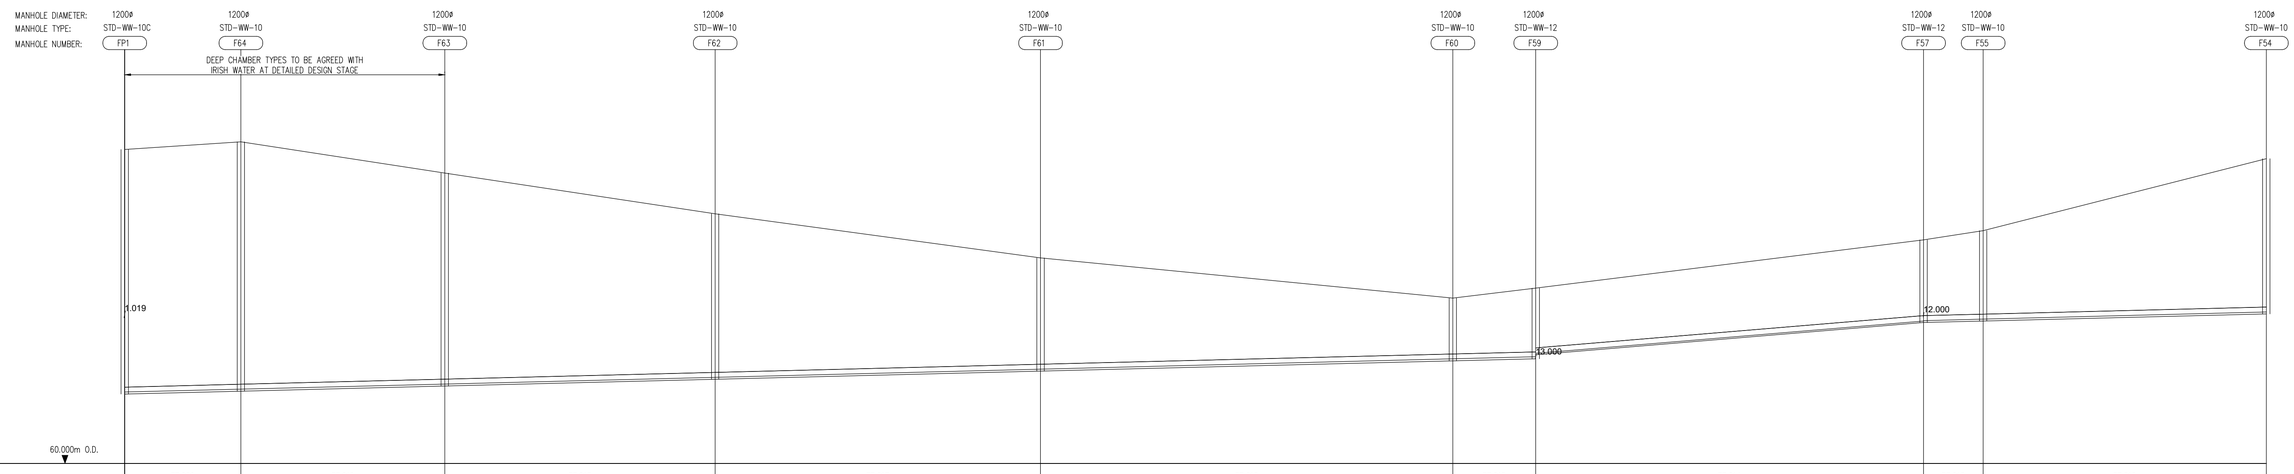

PN	F7.020	F7.019	F7.018	F7.017	F7.016	F7.015	F7.014	F7.013	F7.012
DIA (mm)	225	225	225	225	225	225	225	225	225
SLOPE (1:X)	200.0	200.0	200.0	200.0	200.0	200.0	60.0	200.0	200.0
COVER LEVEL (m)	80.250	80.500	79.480	78.150	76.710	75.400	75.726	77.300	77.600	79.950
INVERT LEVEL (m)	77.267	77.361 77.361	77.528 77.528	77.749 77.749	78.014 78.014	78.351 78.351	78.418 78.418	79.602 79.602	79.651 79.651	79.882
LENGTH (m)	18.960	33.289	44.133	53.111	67.302	13.533	63.303	9.731	46.219	

FOUL WATER LONGSECTIONS FROM F54 TO FP1

HORIZONTAL SCALE 1:500
VERTICAL SCALE 1:100

S037

PLANNING DRAWING.
NOT FOR CONSTRUCTION.
ALL LEVELS GIVEN ARE
RELATIVE TO ORDNANCE DATUM.
THIS DRAWING HAS BEEN ISSUED FOR INFORMATION
PURPOSES ONLY AND MUST NOT BE USED
FOR CONSTRUCTION UNDER ANY CIRCUMSTANCES

NOTES
1. For setting out refer to Architect's drawings.
2. This drawing to be read in conjunction with all other Architectural and Engineering drawings and all other relevant drawings and Specifications.
3. DO NOT SCALE THIS DRAWING. Use figured dimensions only.
4. No part of this document may be reproduced or transmitted in any form or stored in any retrieval system of any nature without the written permission as copyright holder except as agreed for use on the project for which the document was originally issued.
5. Ordnance Survey Ireland Licence Number EN 0074022

Rev. No.	Date	REVISION NOTE	Drn. By	Chkd. By
P1	07.05.2021	UPDATED DETAILS FOR IRISH WATER	DF	OS
P2	15.07.2022	ISSUED FOR PLANNING	JS	OS
P3	05.08.2022	LAYOUT REVISED - ISSUED TO IRISH WATER	DD	RFM
P4	30.08.2022	REVISED TO ADDRESS COMMENTS FROM IRISH WATER	DD	RFM
P5	05.09.2022	REVISED TO ADDRESS COMMENTS FROM IRISH WATER	DD	RFM

Architect	Paul Byrne Architects
Project	KilcockWest SHD 2 Boycetown, Kilcock, Co. Kildare.
Title	Foul Sewer Longsections (Sheet 3 of 4)
Dwg. No.	S037-CSC-XX-XX-DR-C-0130

Date	Drn by	Chkd by	Aprvd by	Scale	Revision
FEB 2021	DF	OS	OS	AS SHOWN @ A1	P5

CS Consulting Group
DUBLIN | LONDON | LIMERICK
Head Office
19-22 Dame Street, Dublin 2.
T: +353 (0)1 5480863 F: +353 (0)1 9011355
e: info@csconsulting.ie
w: www.csconsulting.ie

NSAI Certified
Quality I.S. EN ISO 9001:2008
Environment I.S. EN ISO 14001:2004
Energy I.S. EN ISO 50001:2011
Health & Safety OHSAS 18001:2007