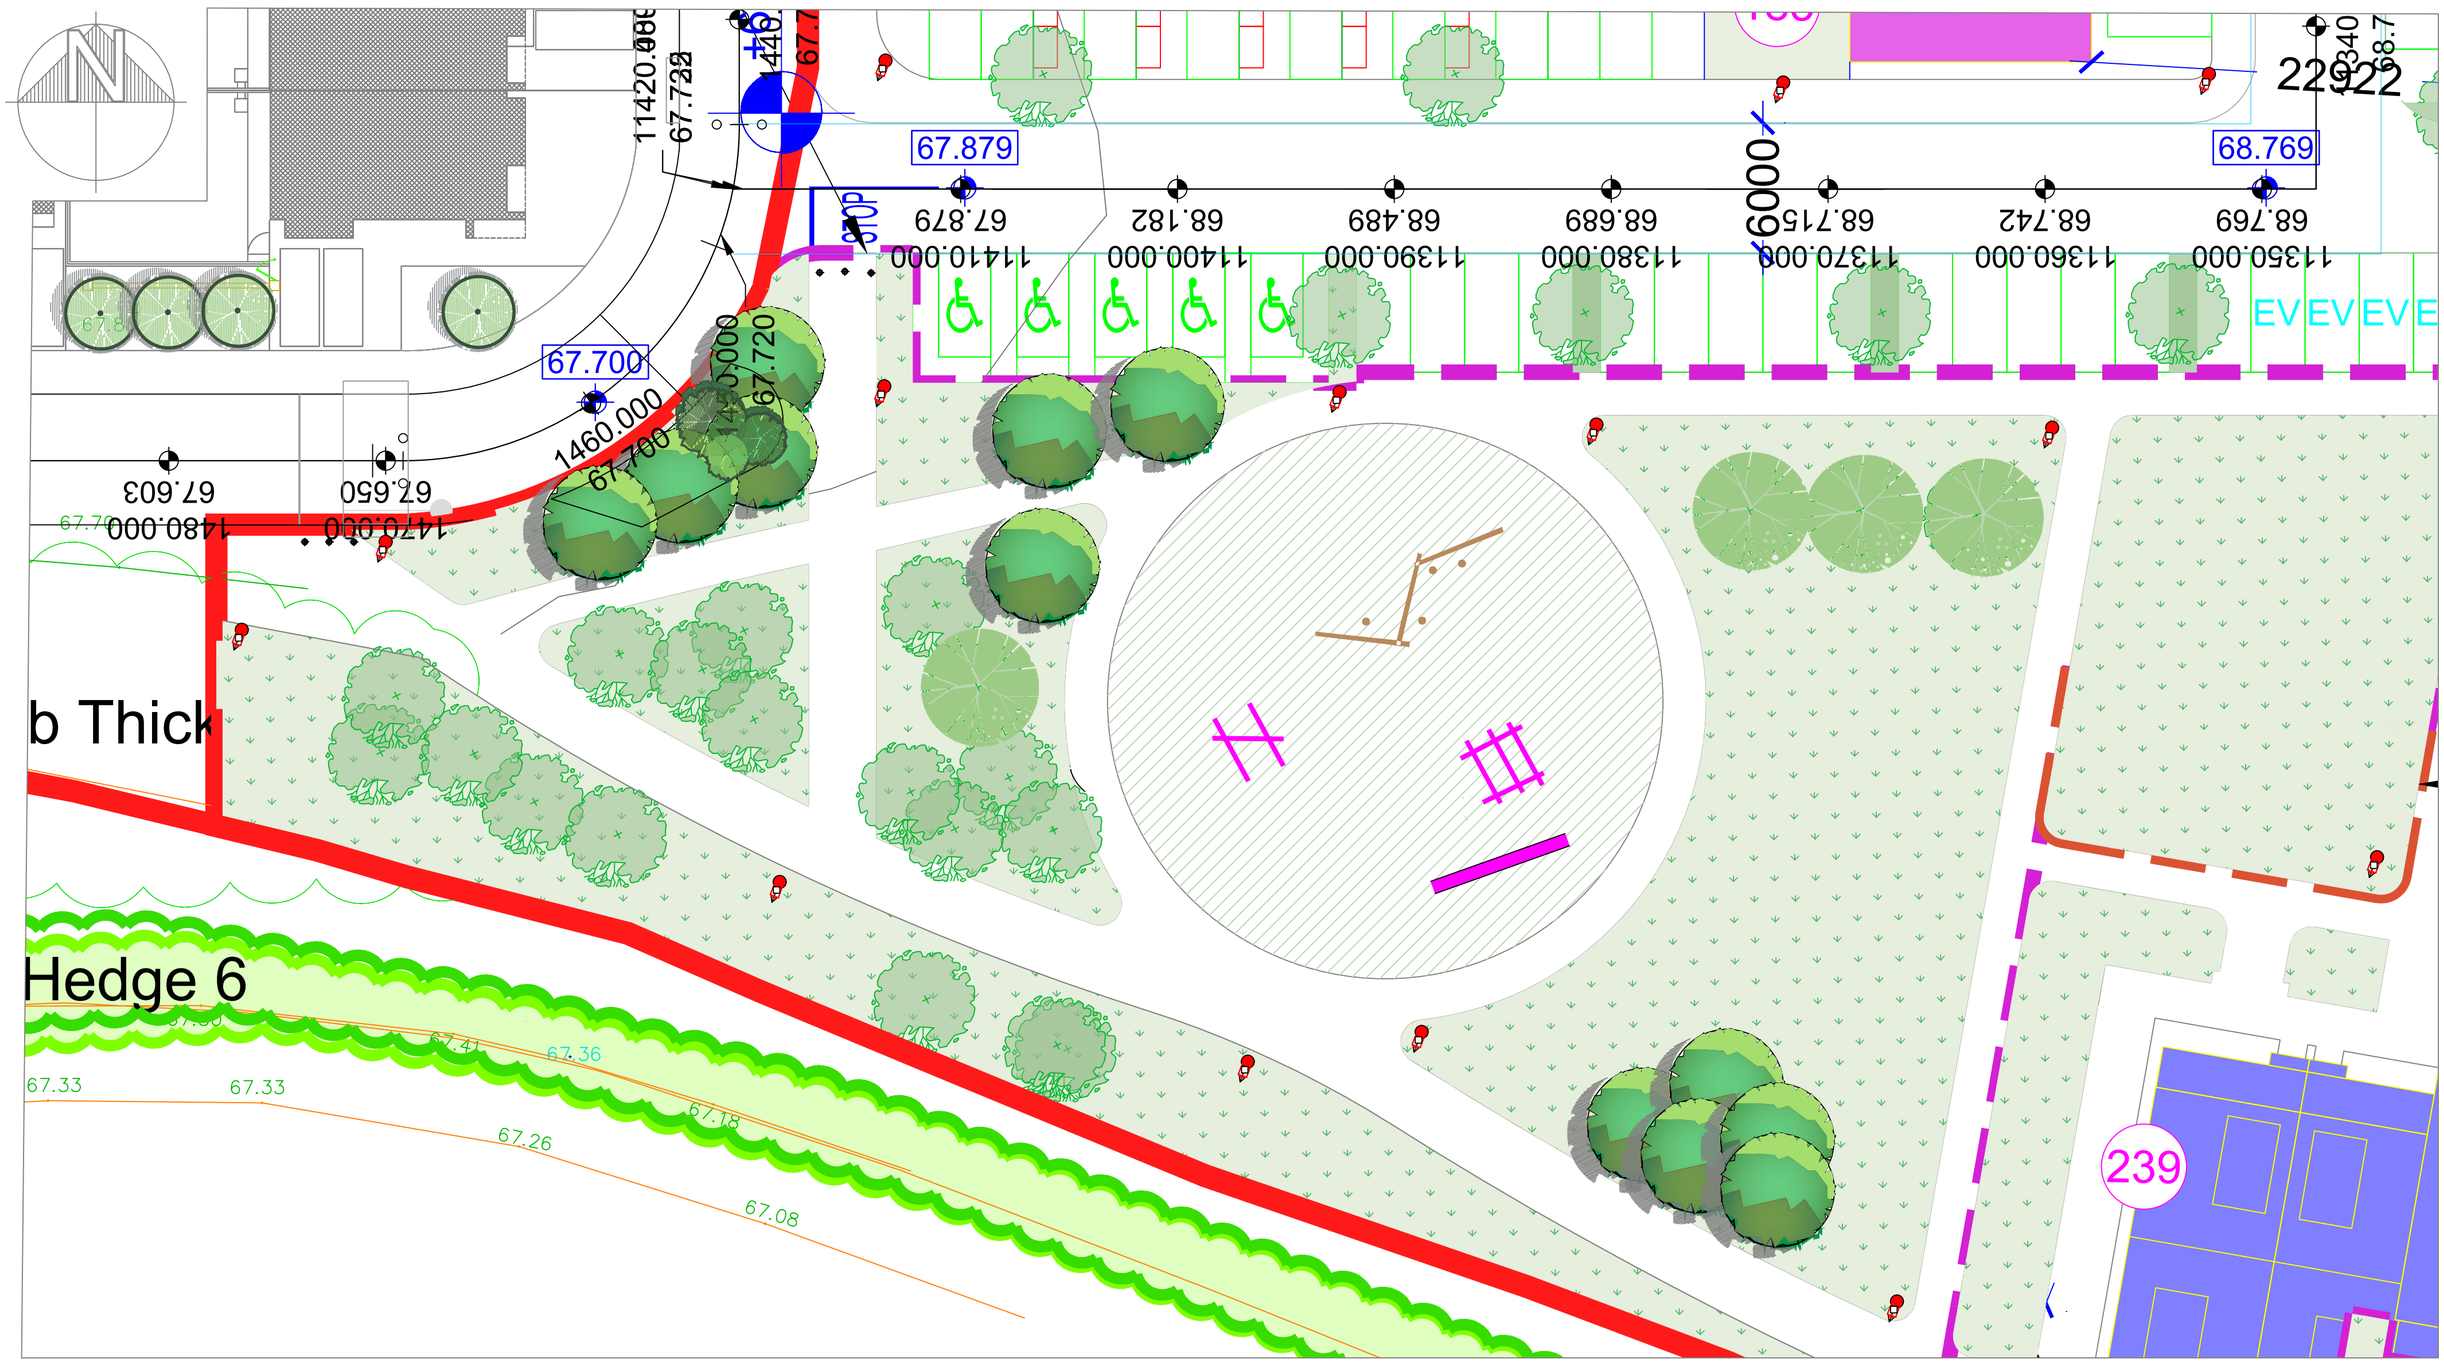

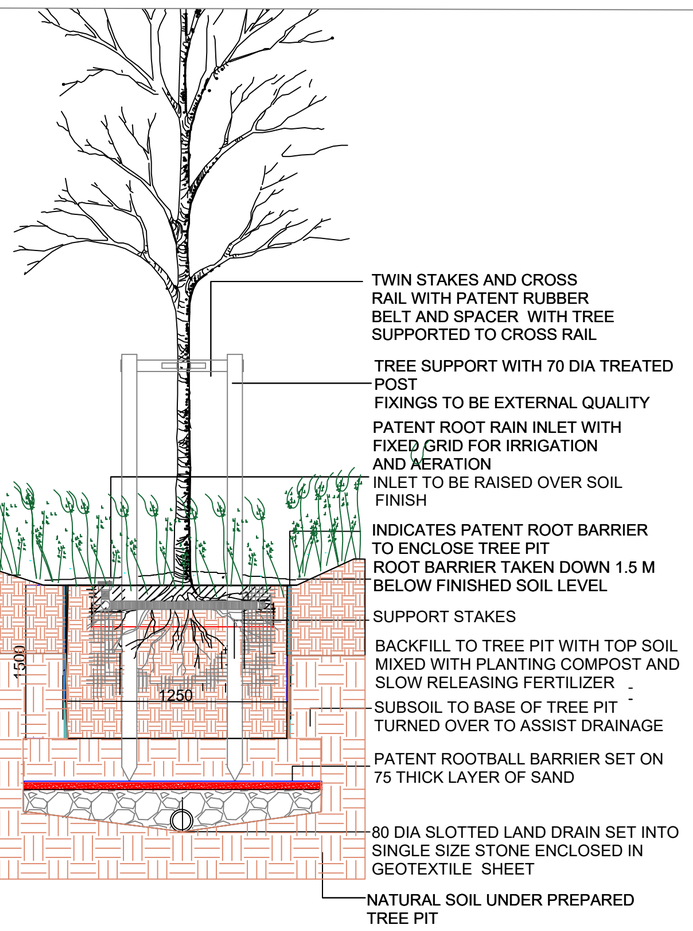

SECTION AA THROUGH TREE PIT

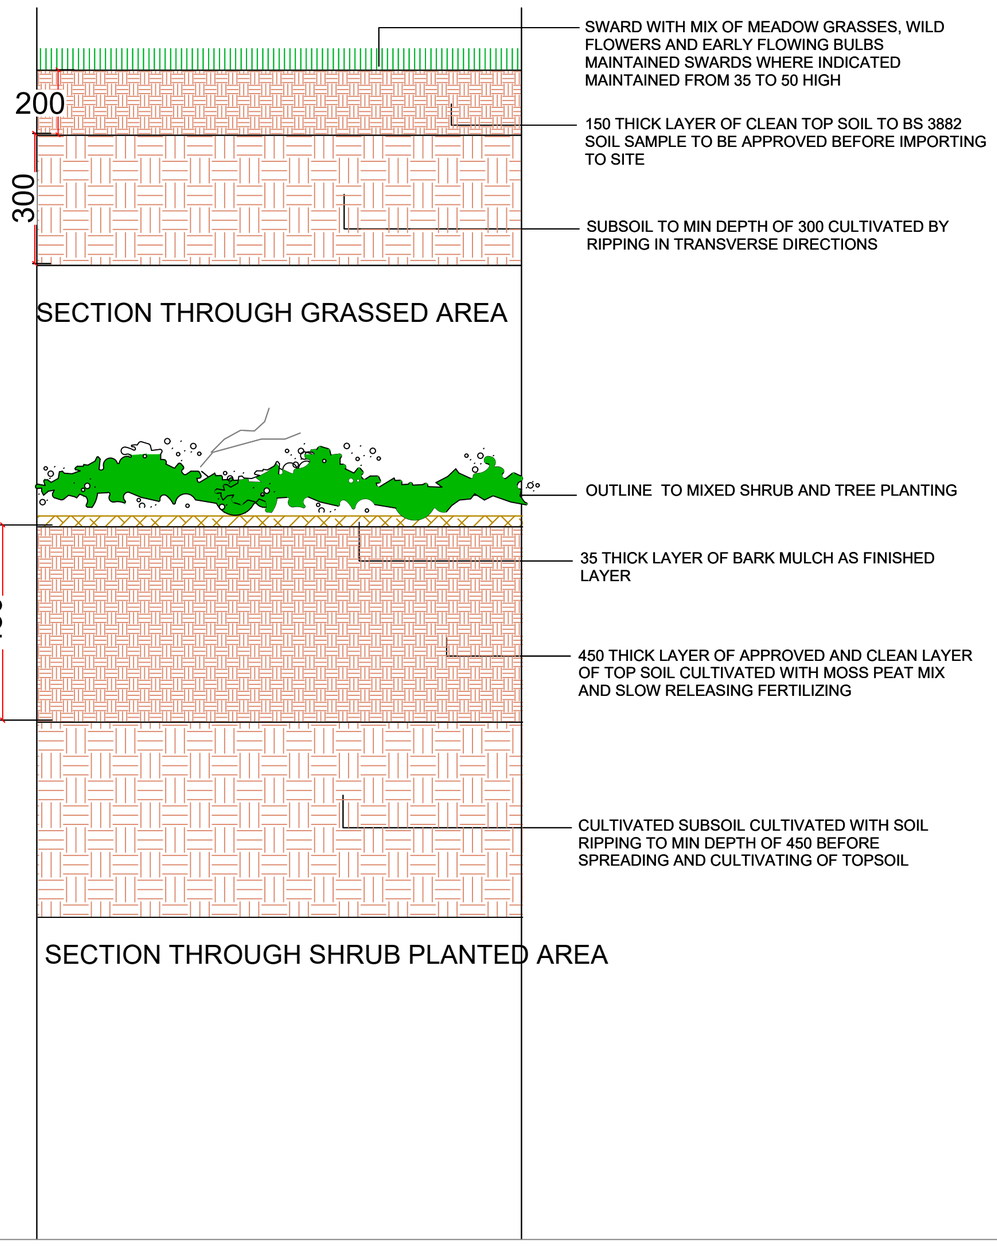

SECTION THROUGH GRASSED AREA

SECTION THROUGH SHRUB PLANTED AREA

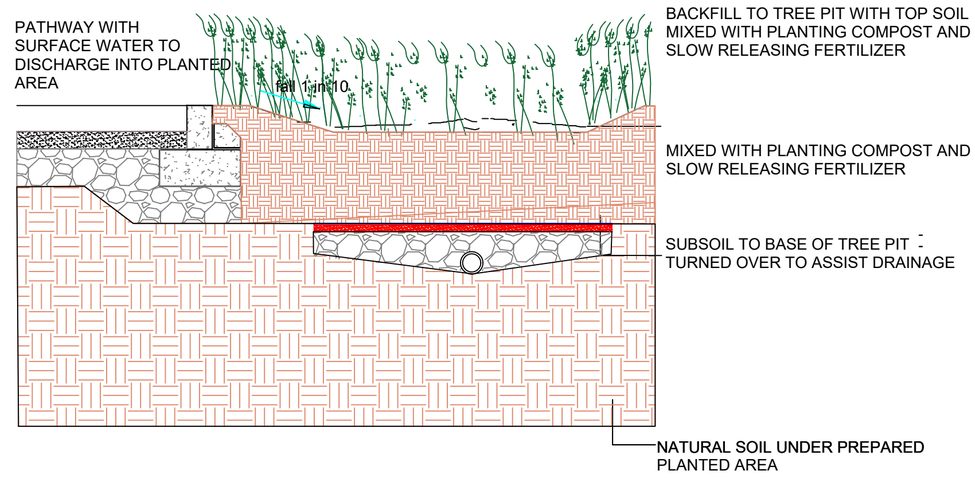

SECTION BB THROUGH RAIN GARDEN

LANDSCAPE DETAILS

Kilwoghan Woods Project (phase 2)
Seattle Construction Ltd

PC Roche associates
urban designers - environmental + physical planners - landscape architects
48 Seafield Road West, Clontarf, Dublin 3
(c) copyright pc roche
t, + 353 1 8337242 e, cass@pcroche.com www.pcroche.com

scale; 1/100, 1/20 *date;* Aug 2025 *drwg no;* 1543 - 200614