




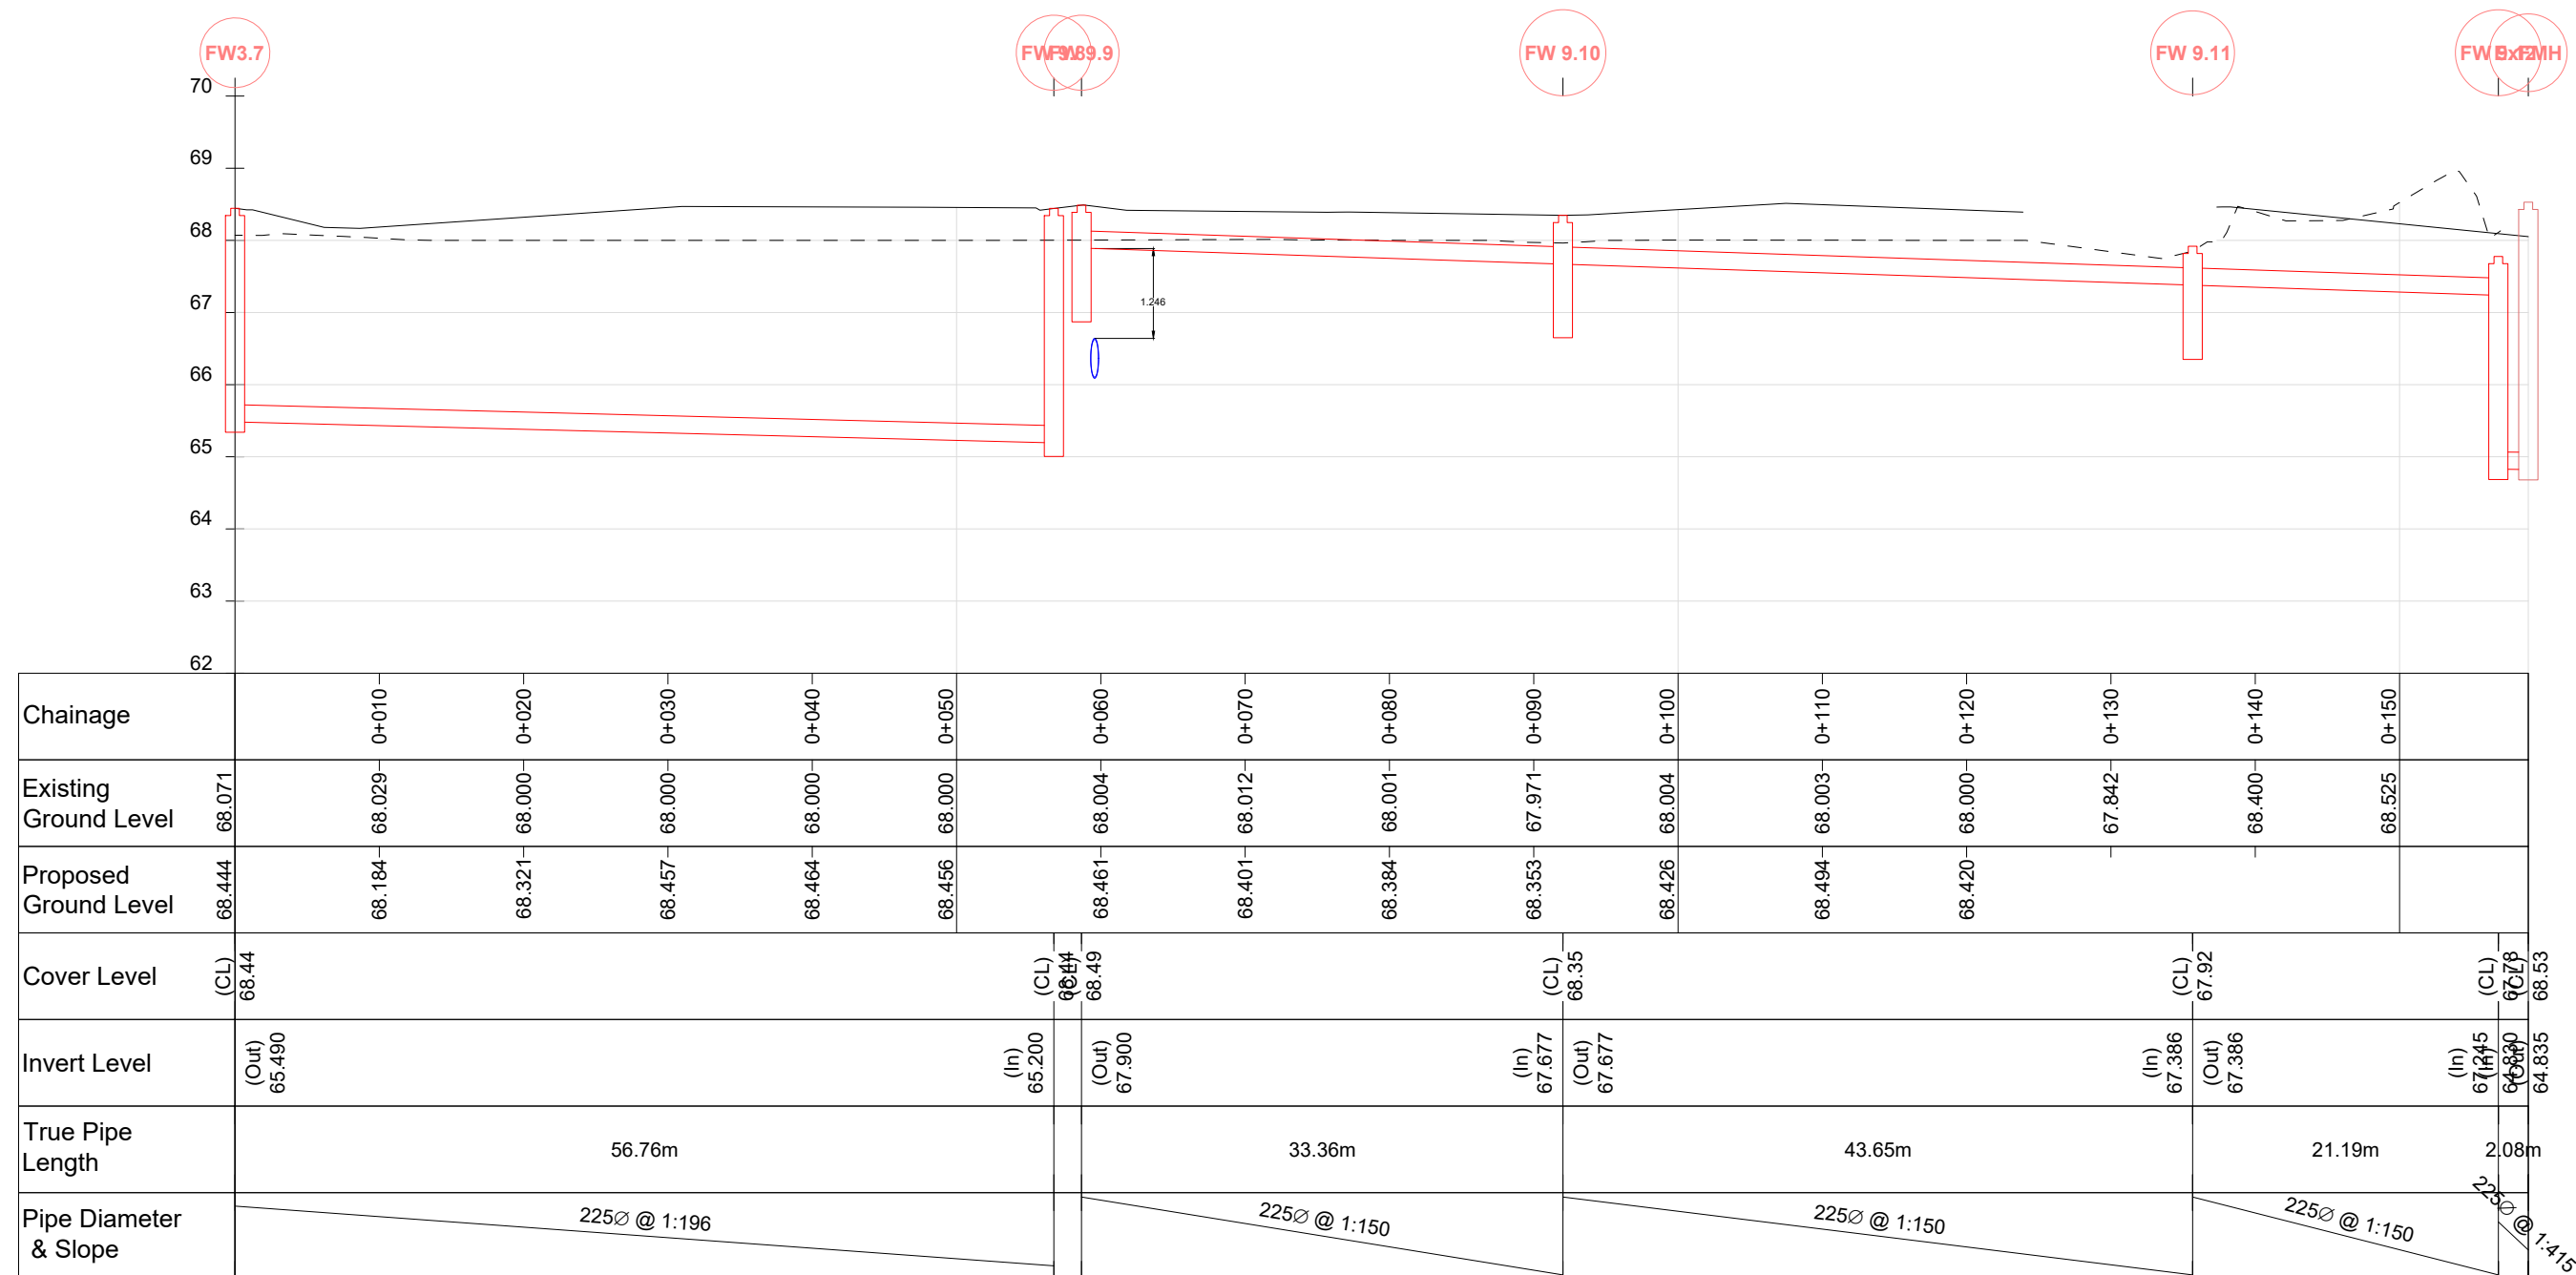


SECTION FW3.7 TO ExFMH  
H=1:500,V=1:100

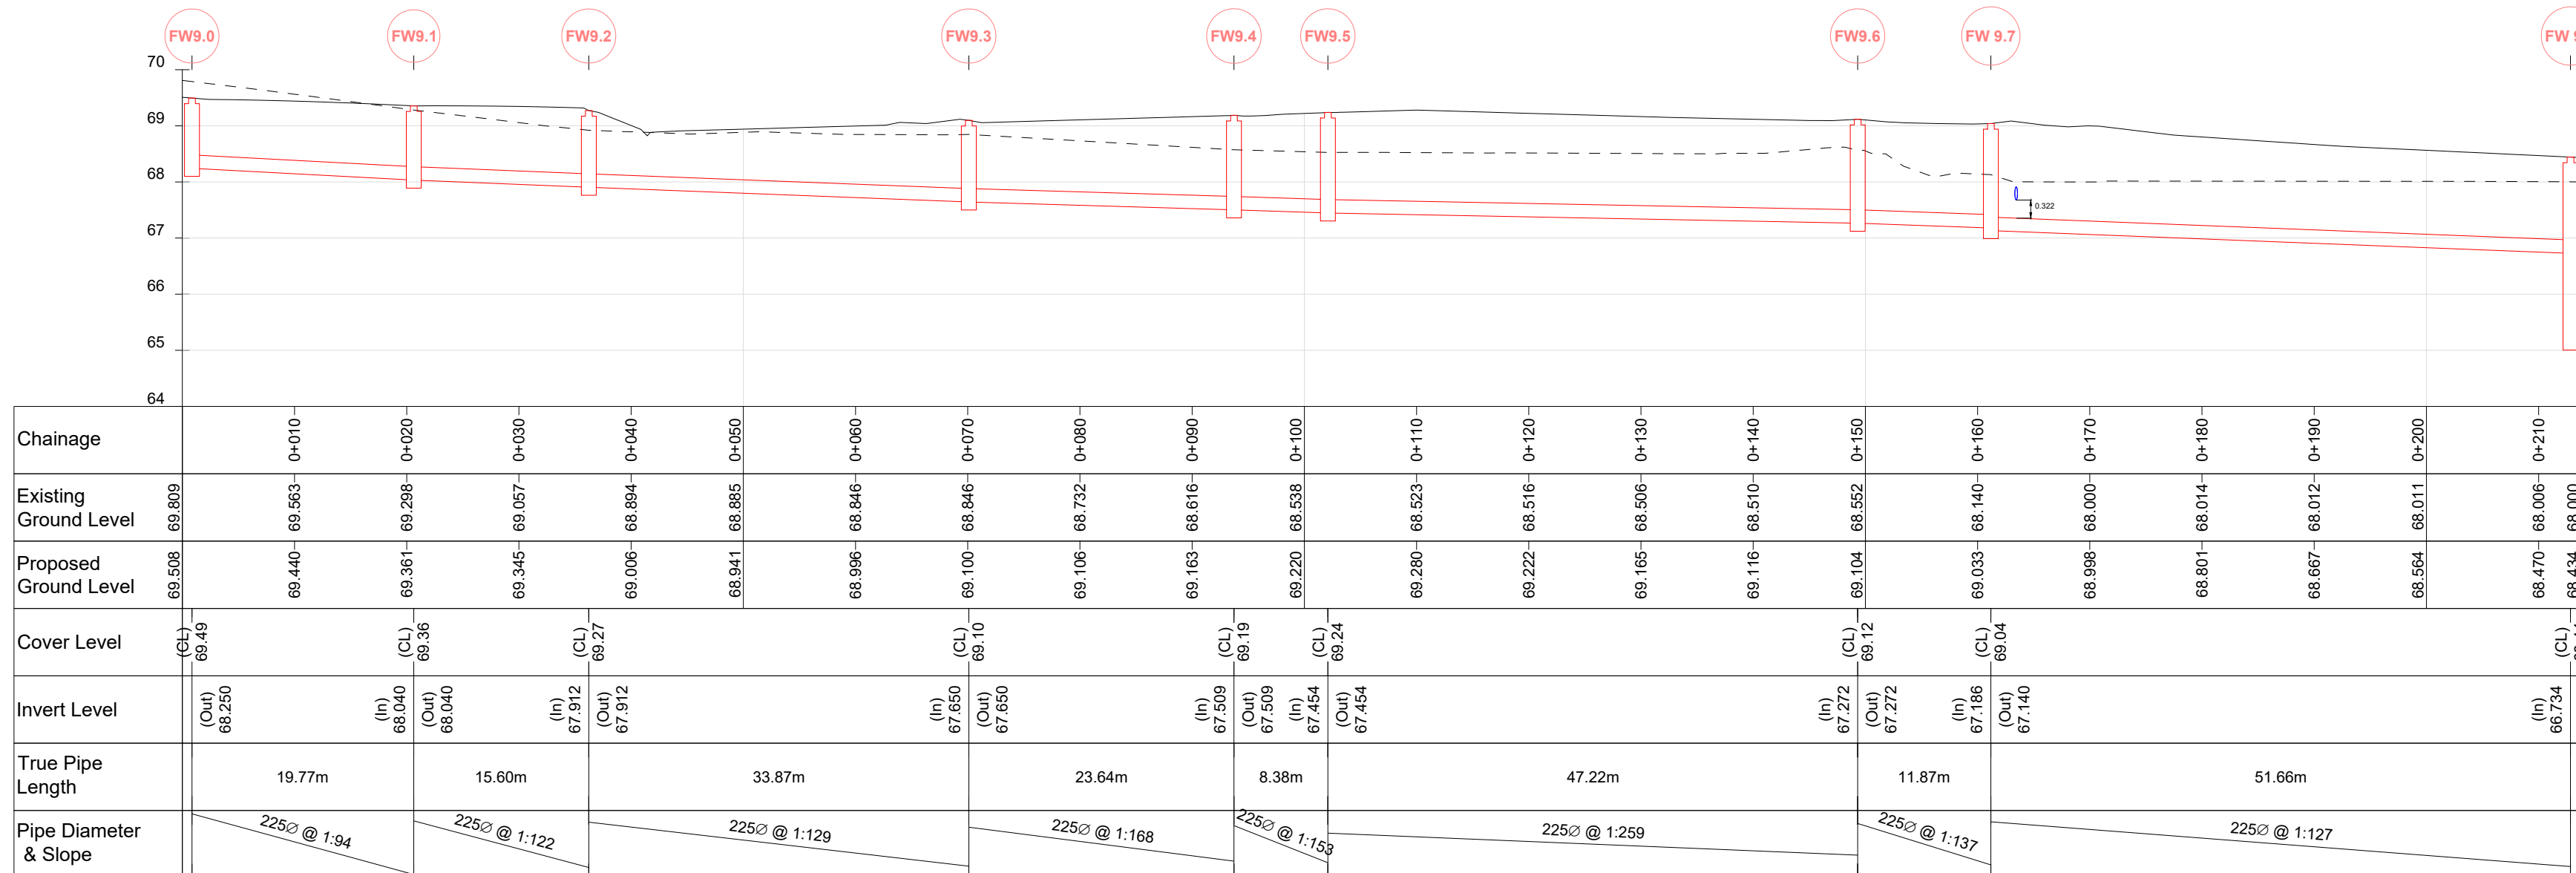


SECTION FW9.0 TO FW12.5  
H=1:500,V=1:100

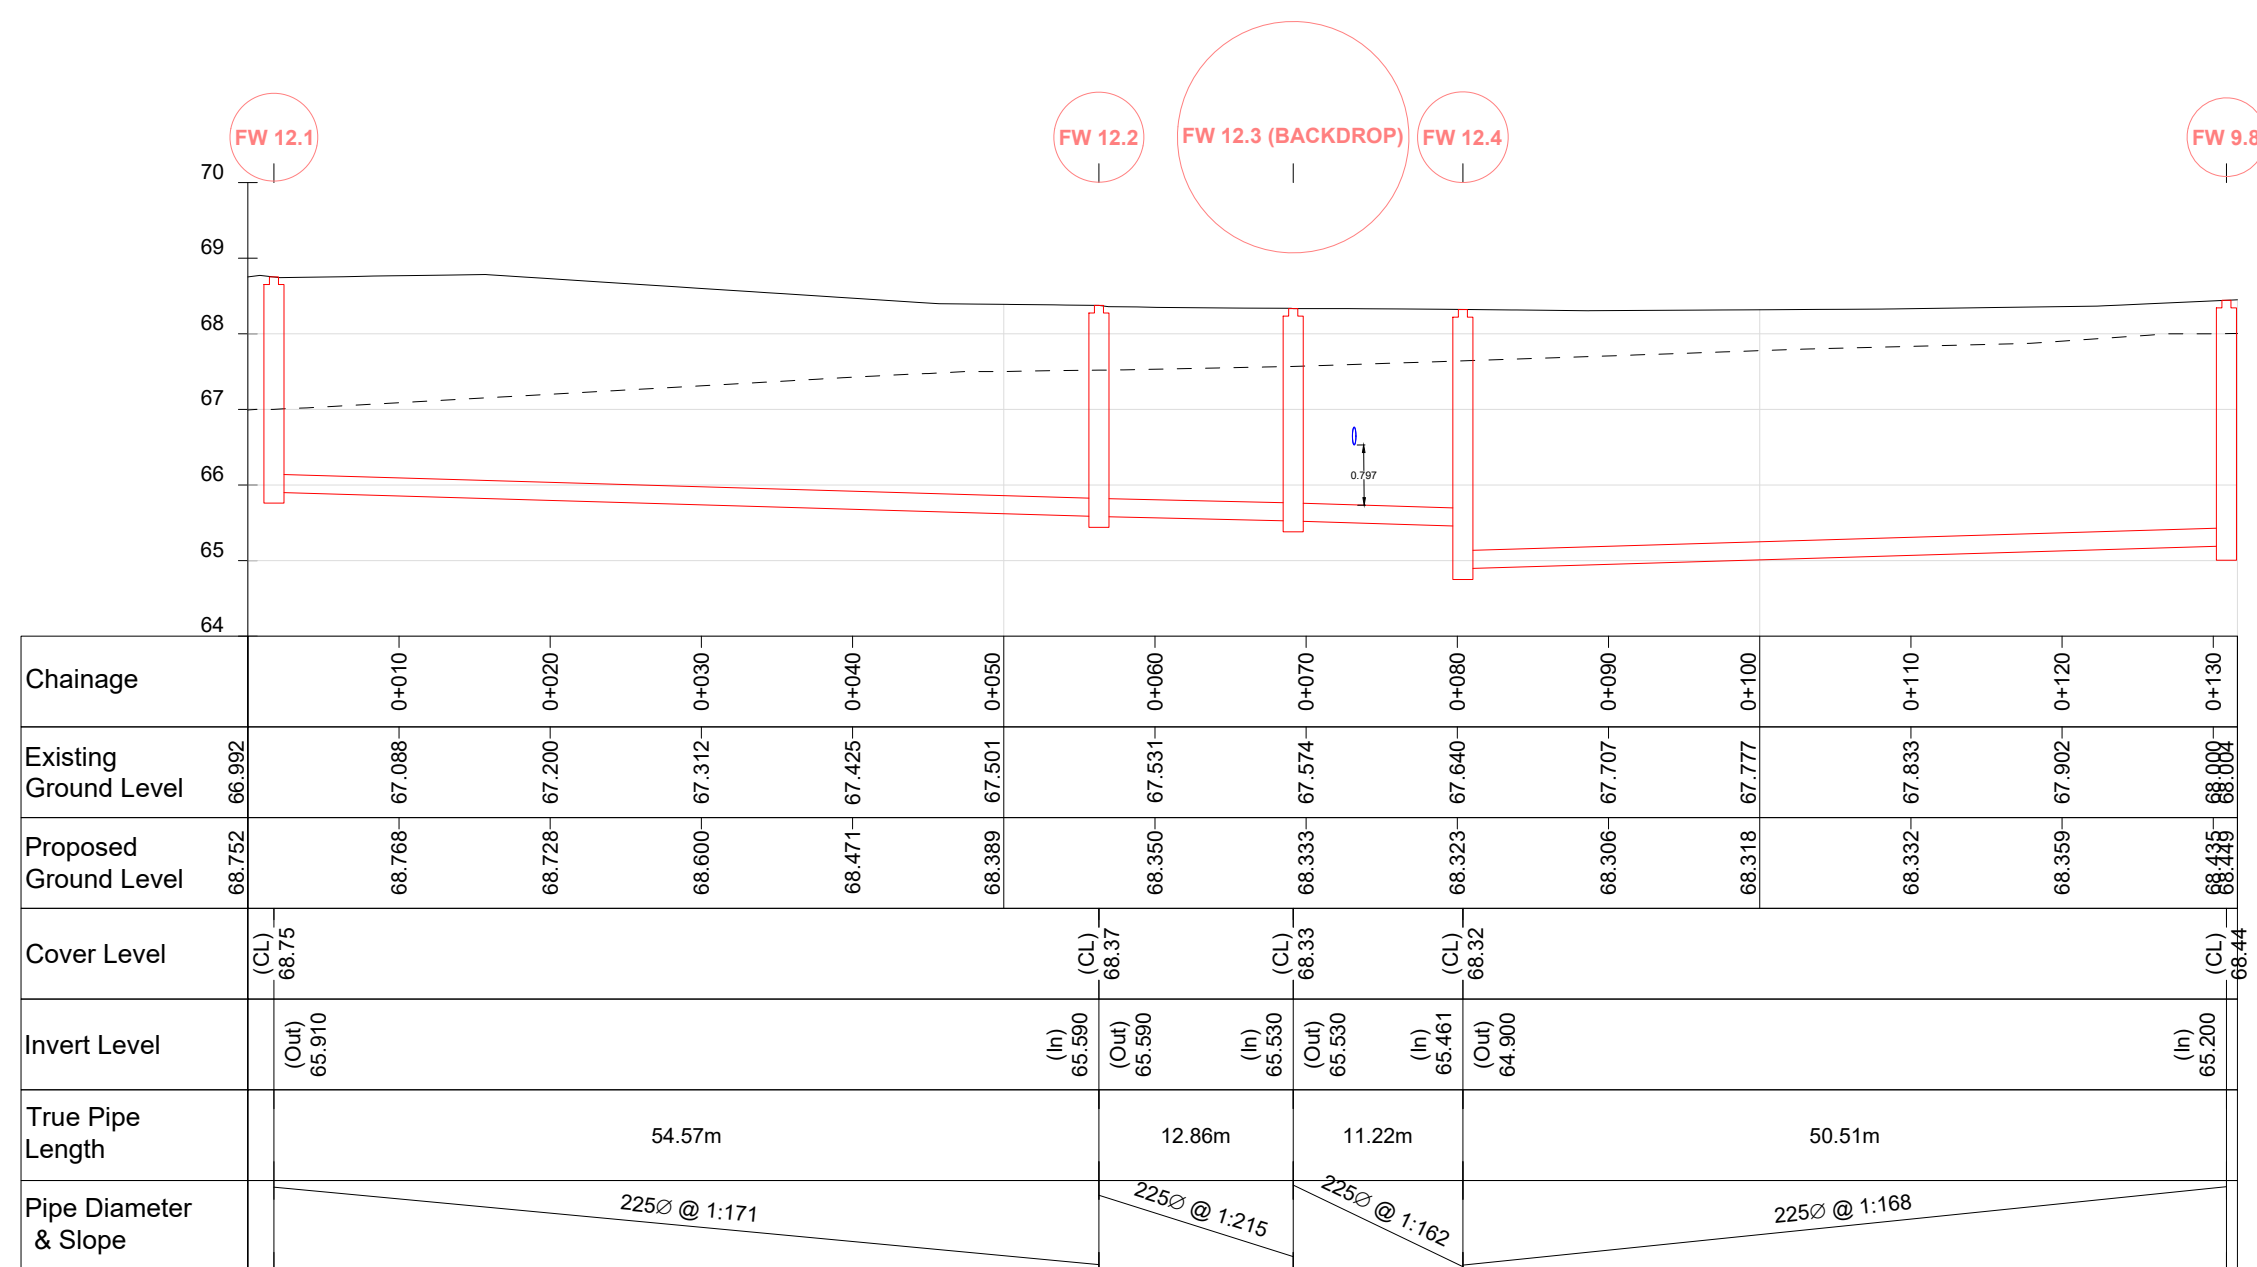


SECTION FW12.0 TO FW9.7  
H=1:500,V=1:100

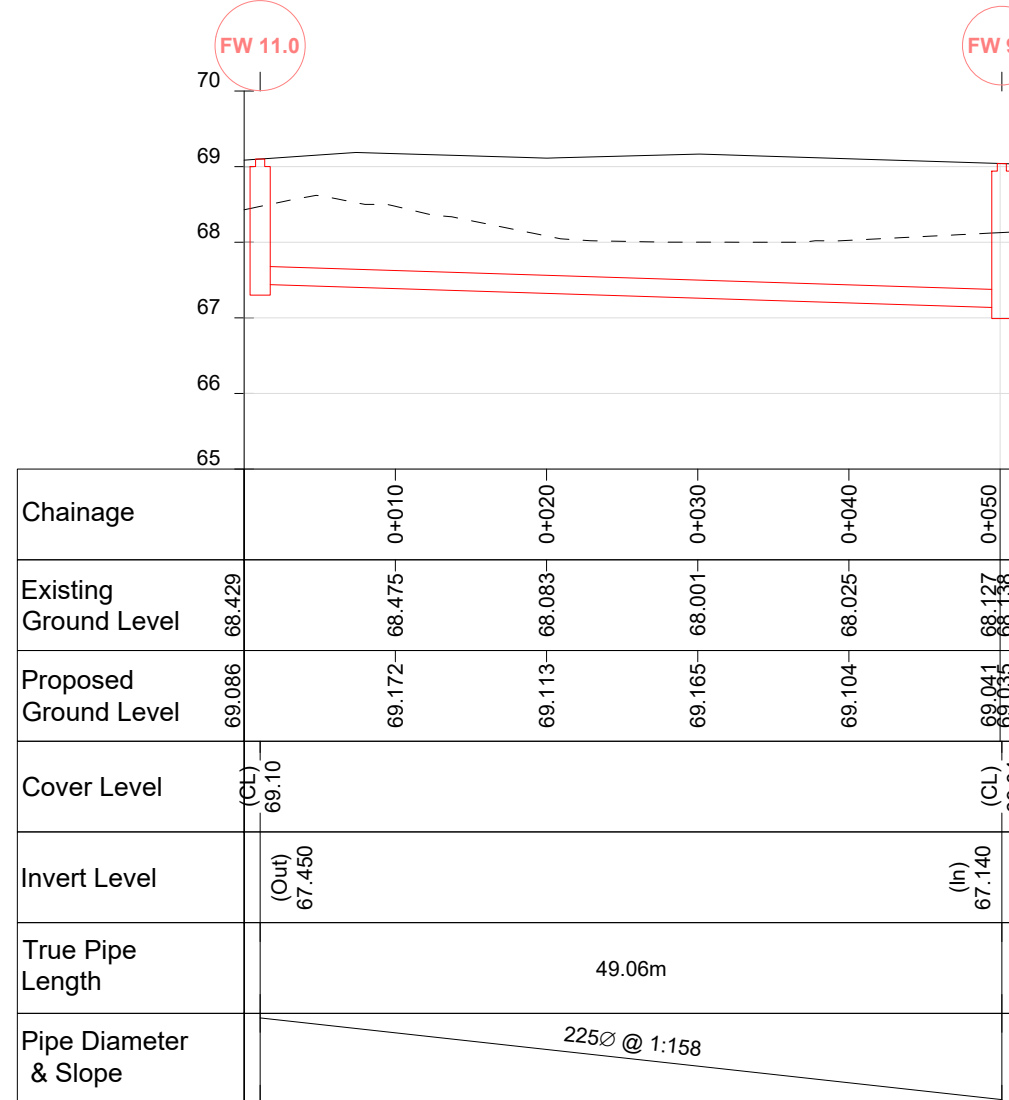


SECTION FW11.0 TO FW9.7  
H=1:500,V=1:100

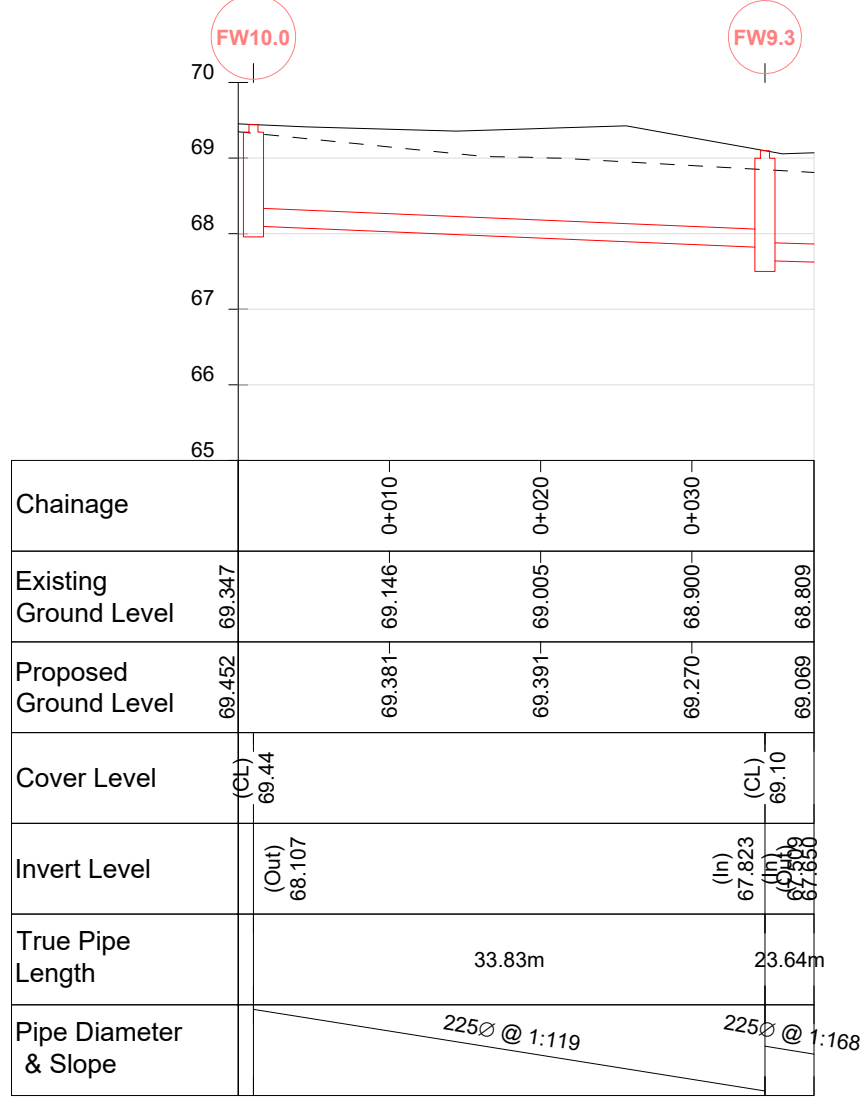

SECTION FW10.0 TO FW9.5  
H=1:500,V=1:100

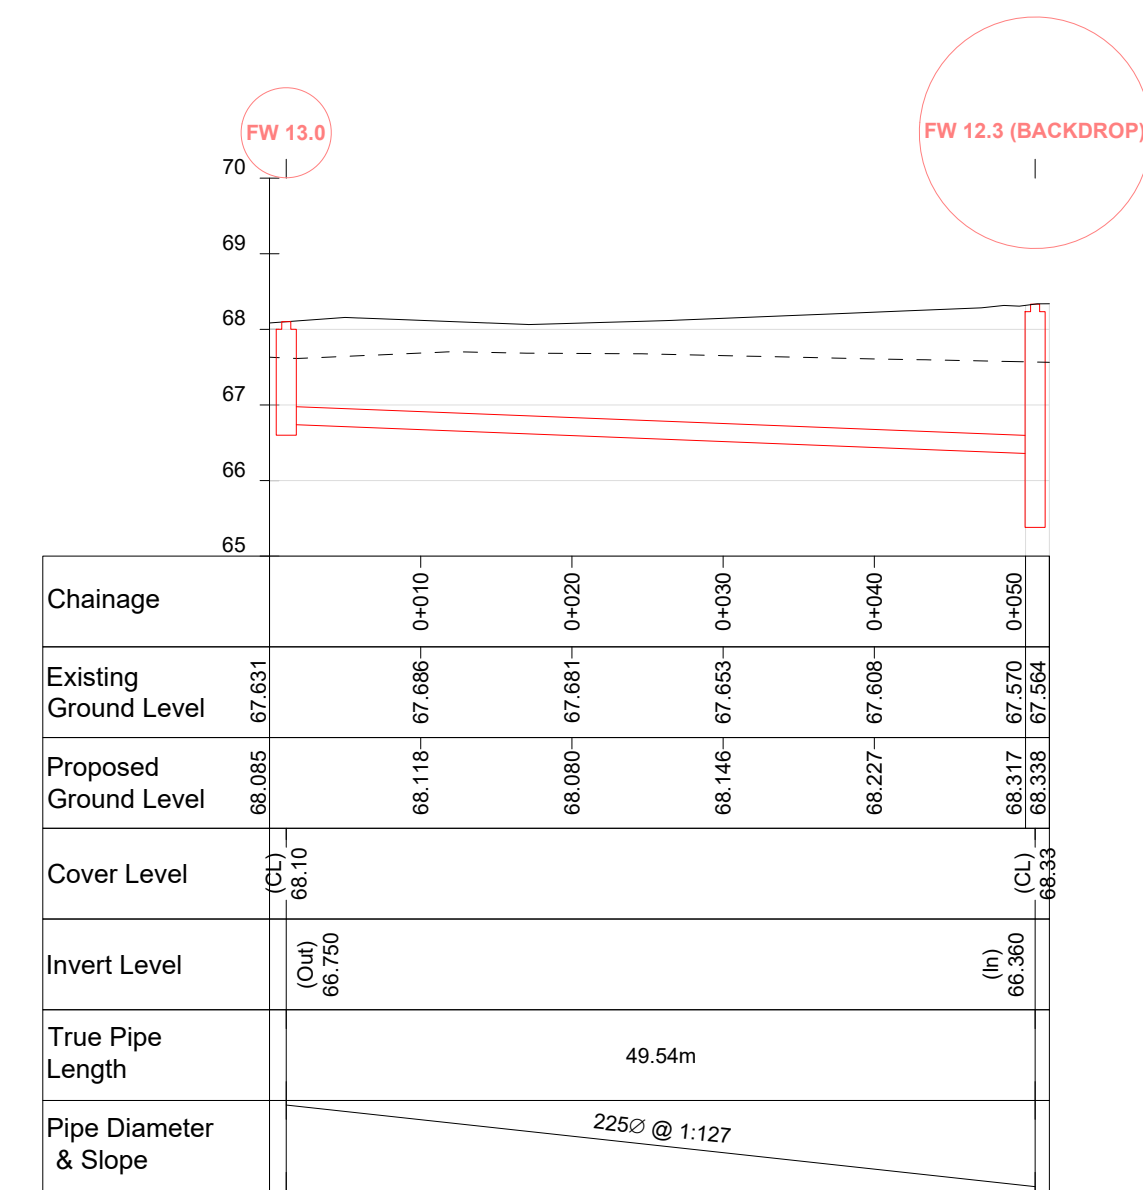

SECTION FW13.0 TO FW12.3  
H=1:500,V=1:100

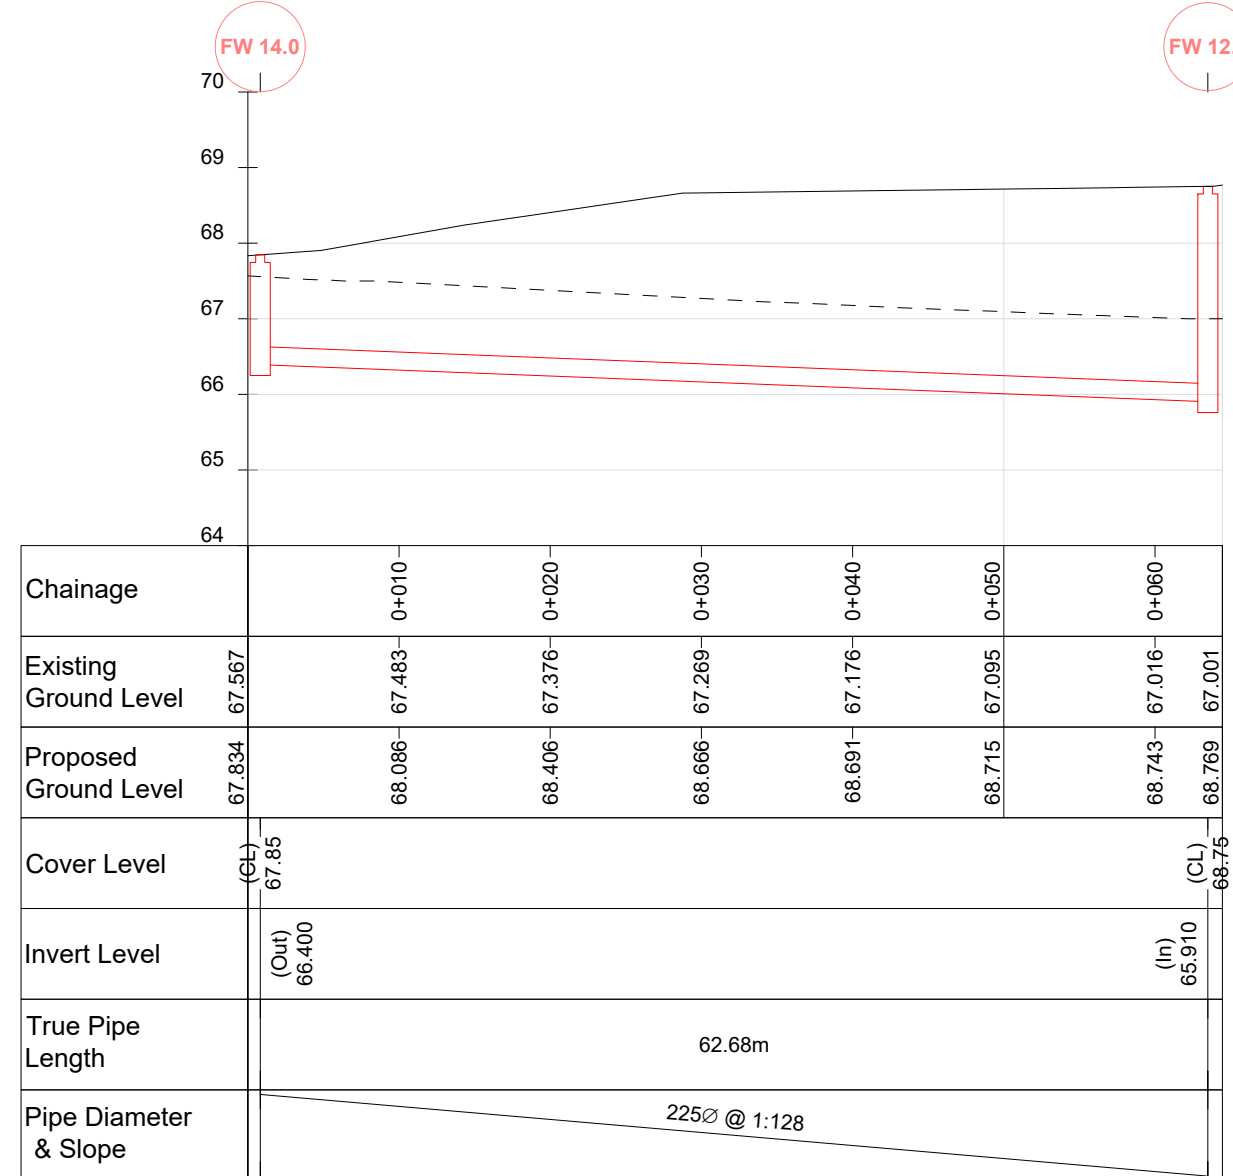

SECTION FW14.0 TO FW12.1  
H=1:500,V=1:100

- NOTES
1. THIS DRAWING IS TO BE READ IN CONJUNCTION WITH ALL ENGINEERS & ARCHITECTS DRAWINGS FIGURED DIMENSIONS ONLY (NOT SCALING) TO BE USED. WHERE A CONFLICT OF INFORMATION EXISTS OR IF IN ANY DOUBT - ASK.
  2. CONSULTANTS TO BE INFORMED IMMEDIATELY OF ANY DISCREPANCIES BEFORE WORK PROCEEDS.

|   |          |                     |                          |      |
|---|----------|---------------------|--------------------------|------|
| PLT   | 08.08.25 | ISSUED FOR PLANNING | SP                       | 25   |
| ISSUE   | DATE     | DESCRIPTION         | DRG                      | P.E. |
| DRAWING STAGE   |          |                     |                          |      |
| PLANNING   |          |                     |                          |      |
| <b>BM</b><br>BARRETT MAHONY<br>Consulting Engineers, Civil, Structural, Project Management & more<br>12 Mill Street, London SE1 3AY, United Kingdom<br>Tel: (0044) (0)20 5413 2722 |          |                     |                          |      |
| <b>ACEI</b><br>The Institution of Structural Engineers<br>Approved by the Institution of Structural Engineers                                                                      |          |                     |                          |      |
| CLIENT<br>SEATTLE CONSTRUCTION LTD.   |          |                     |                          |      |
| PROJECT TITLE<br>KILWOGHAN WOODS,<br>CELBRIDGE, CO KILDARE   |          |                     | BM PROJECT No.<br>24.283 |      |
| MODEL REFERENCE<br>-   |          |                     | MODEL REV<br>0           |      |
| DRAWING TITLE<br>LONGITUDINAL DRAINAGE SECTION SHEET<br>5 OF 6 (PHASE 2)   |          |                     | SUSTAINABILITY<br>80     |      |
| DRAWING No.<br>KWW-BMD-00-XX-DR-C-13220   |          |                     | PL1                      |      |