




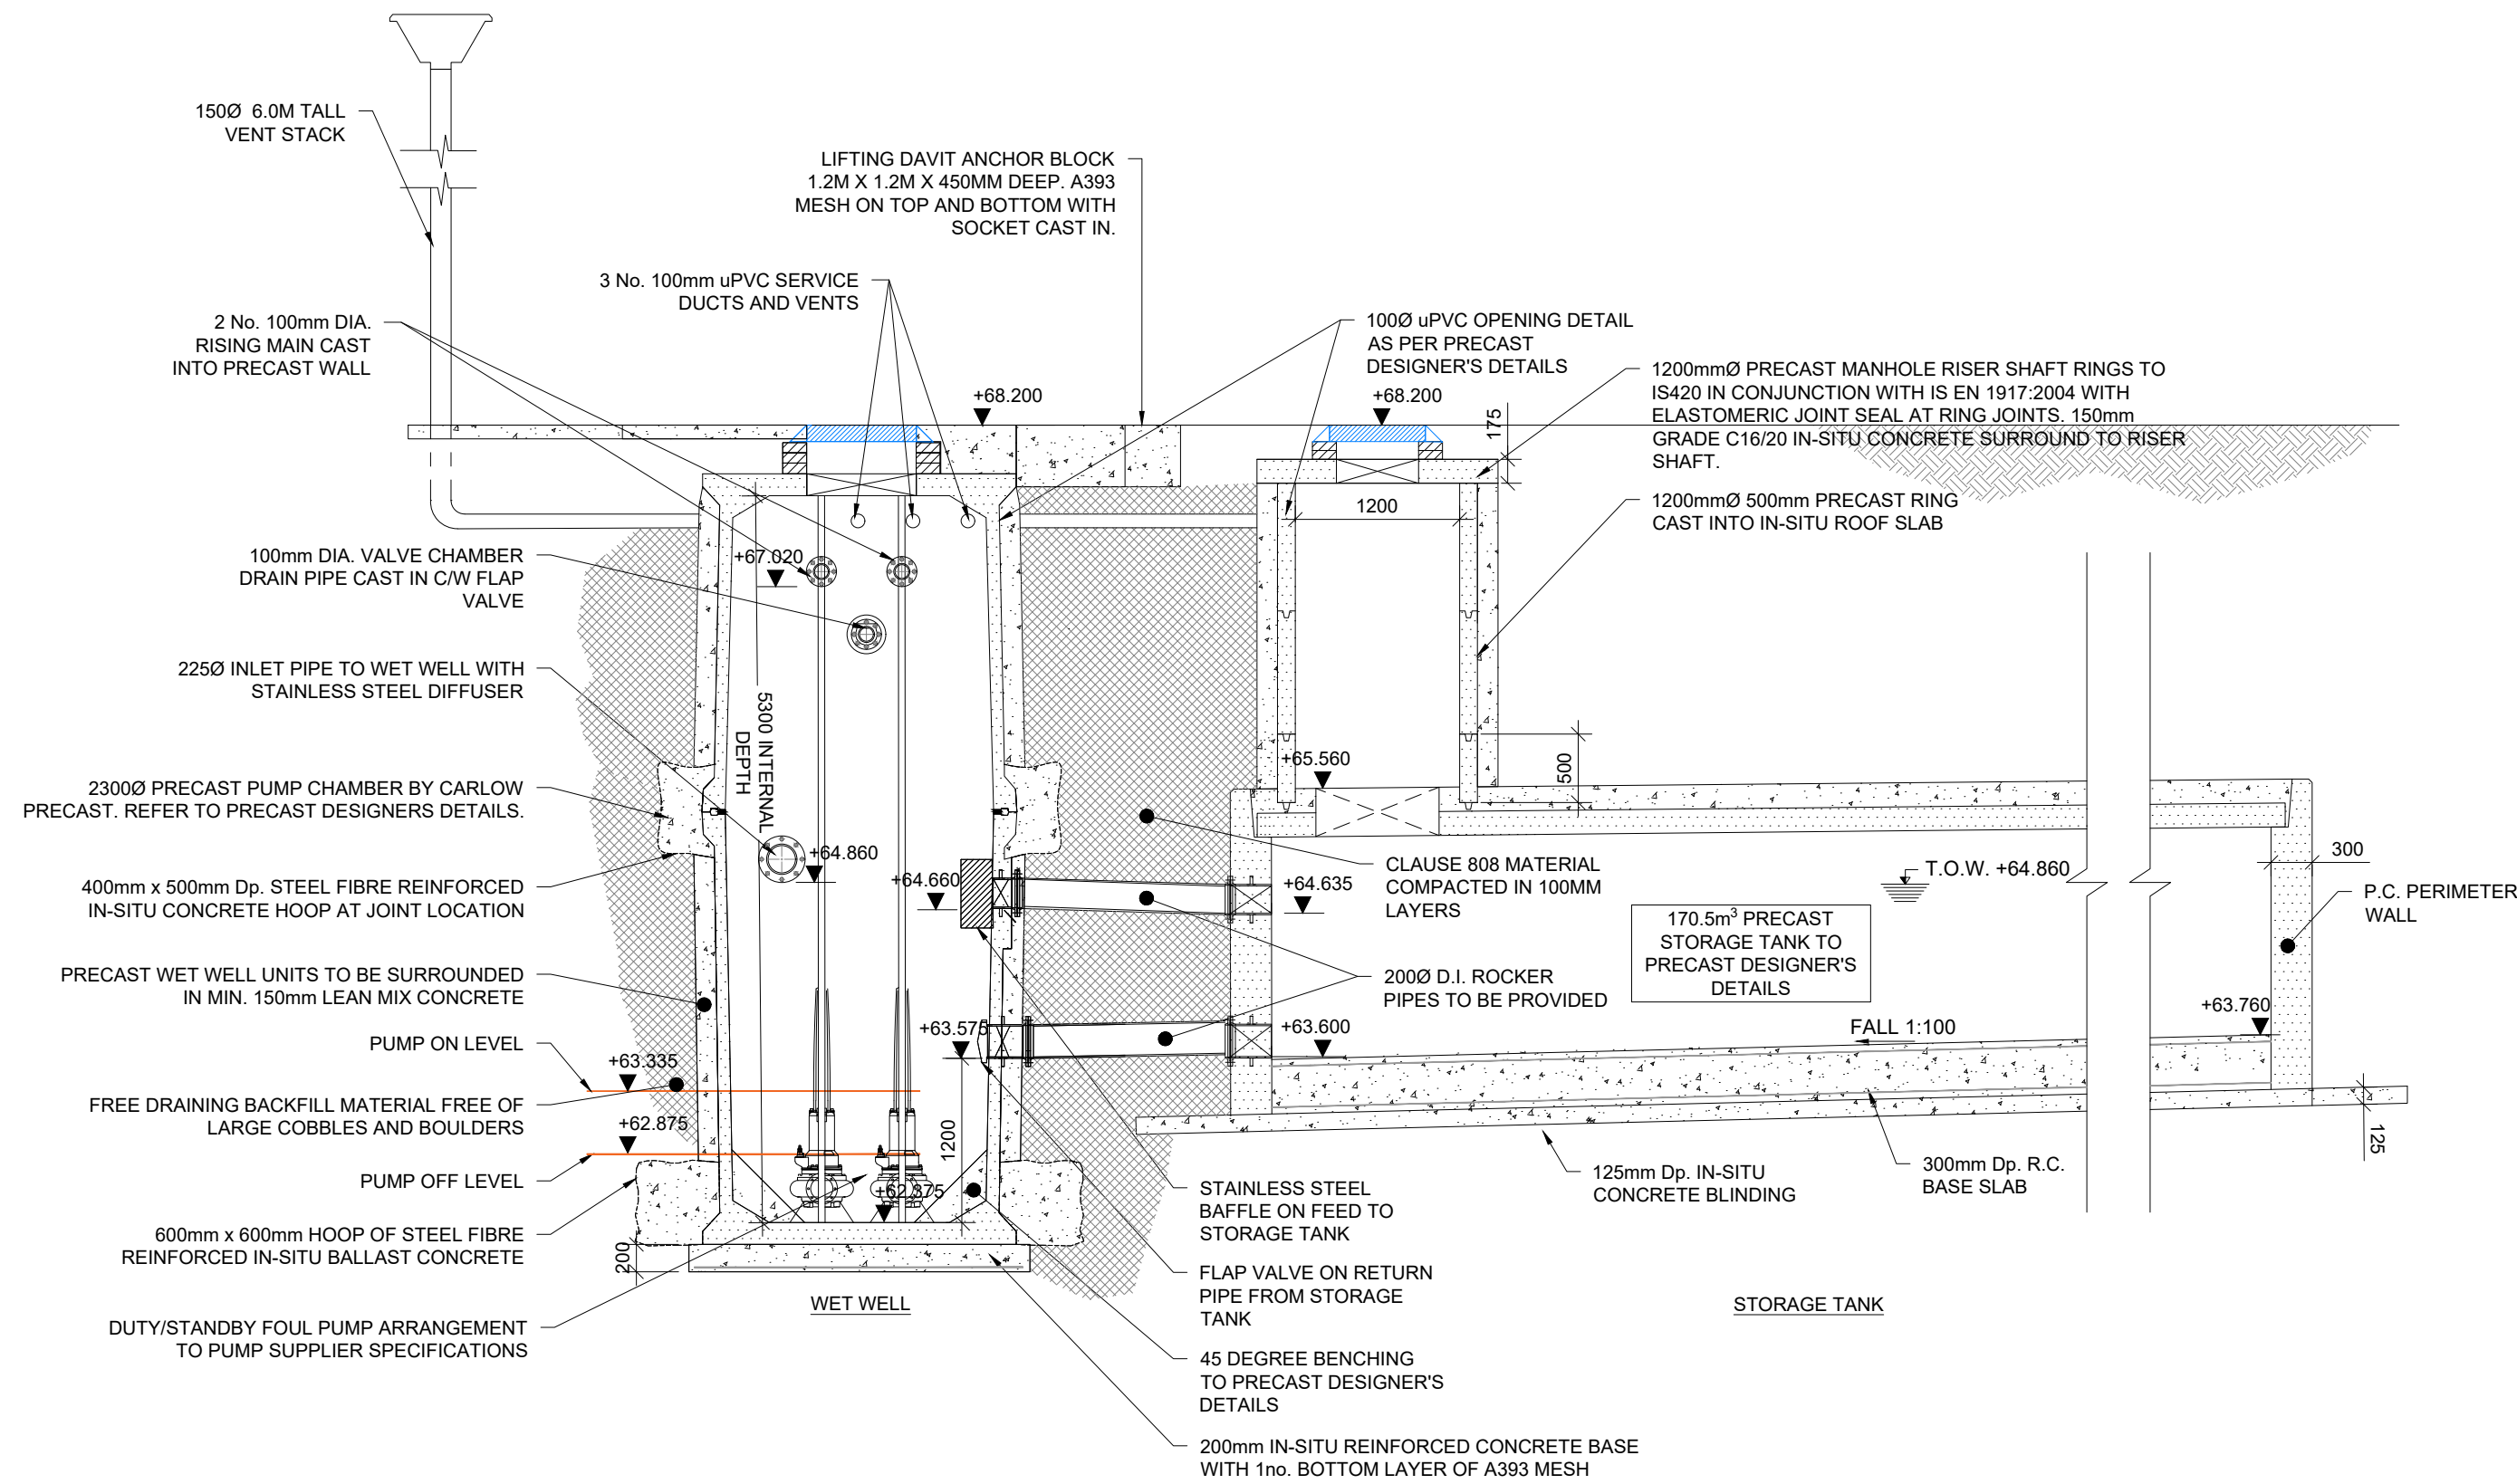


A SECTION
SCALE @ A1: 1:50
SCALE @ A3: 1:100

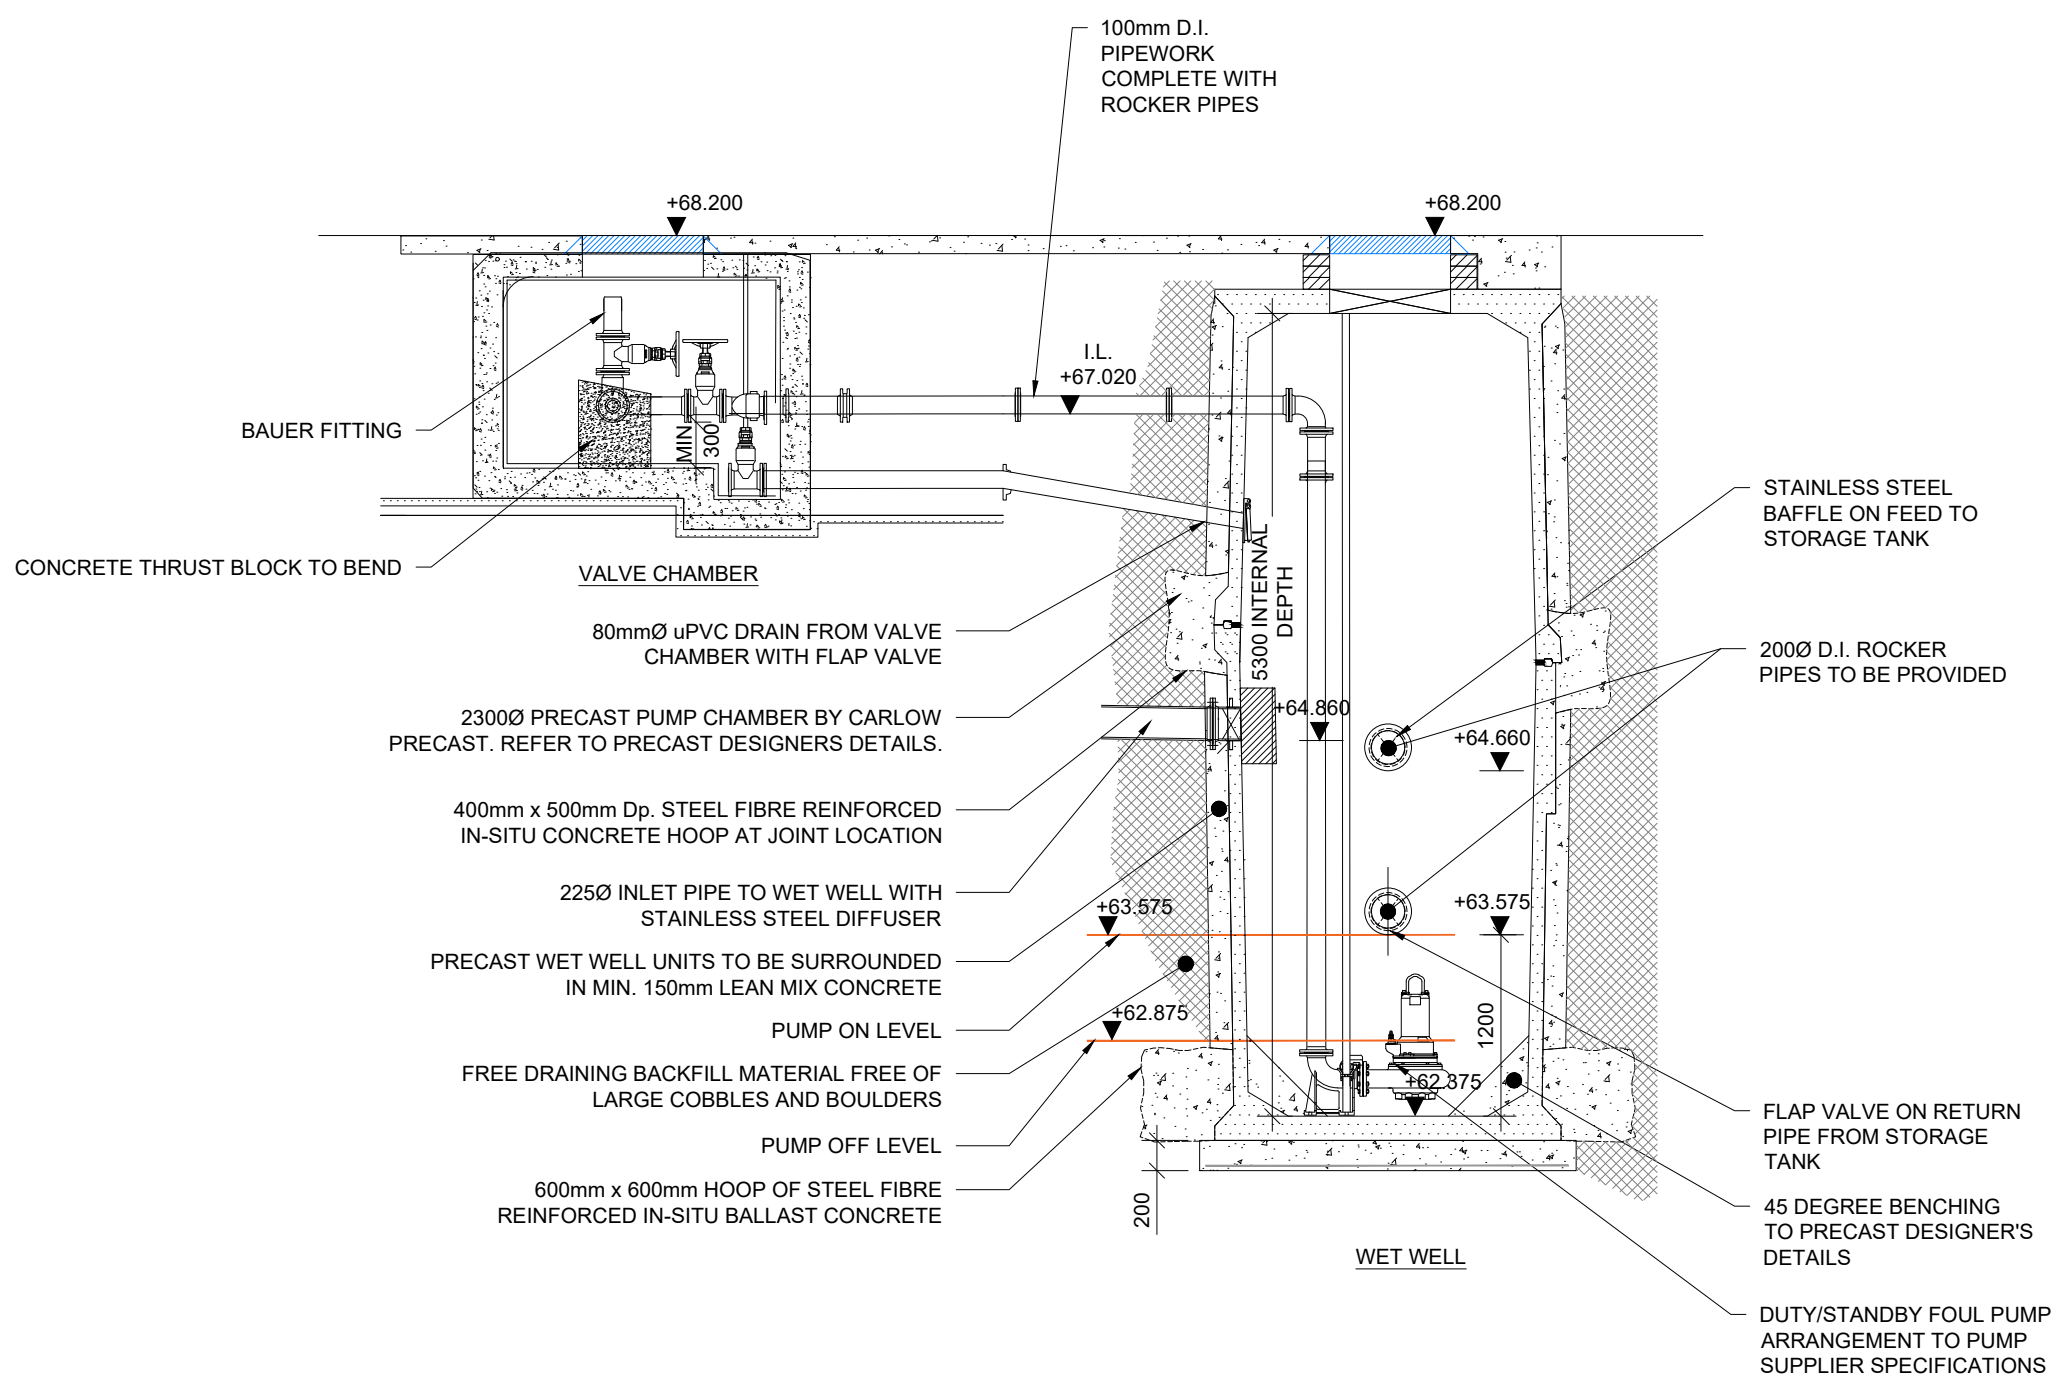

B SECTION
SCALE @ A1: 1:50
SCALE @ A3: 1:100

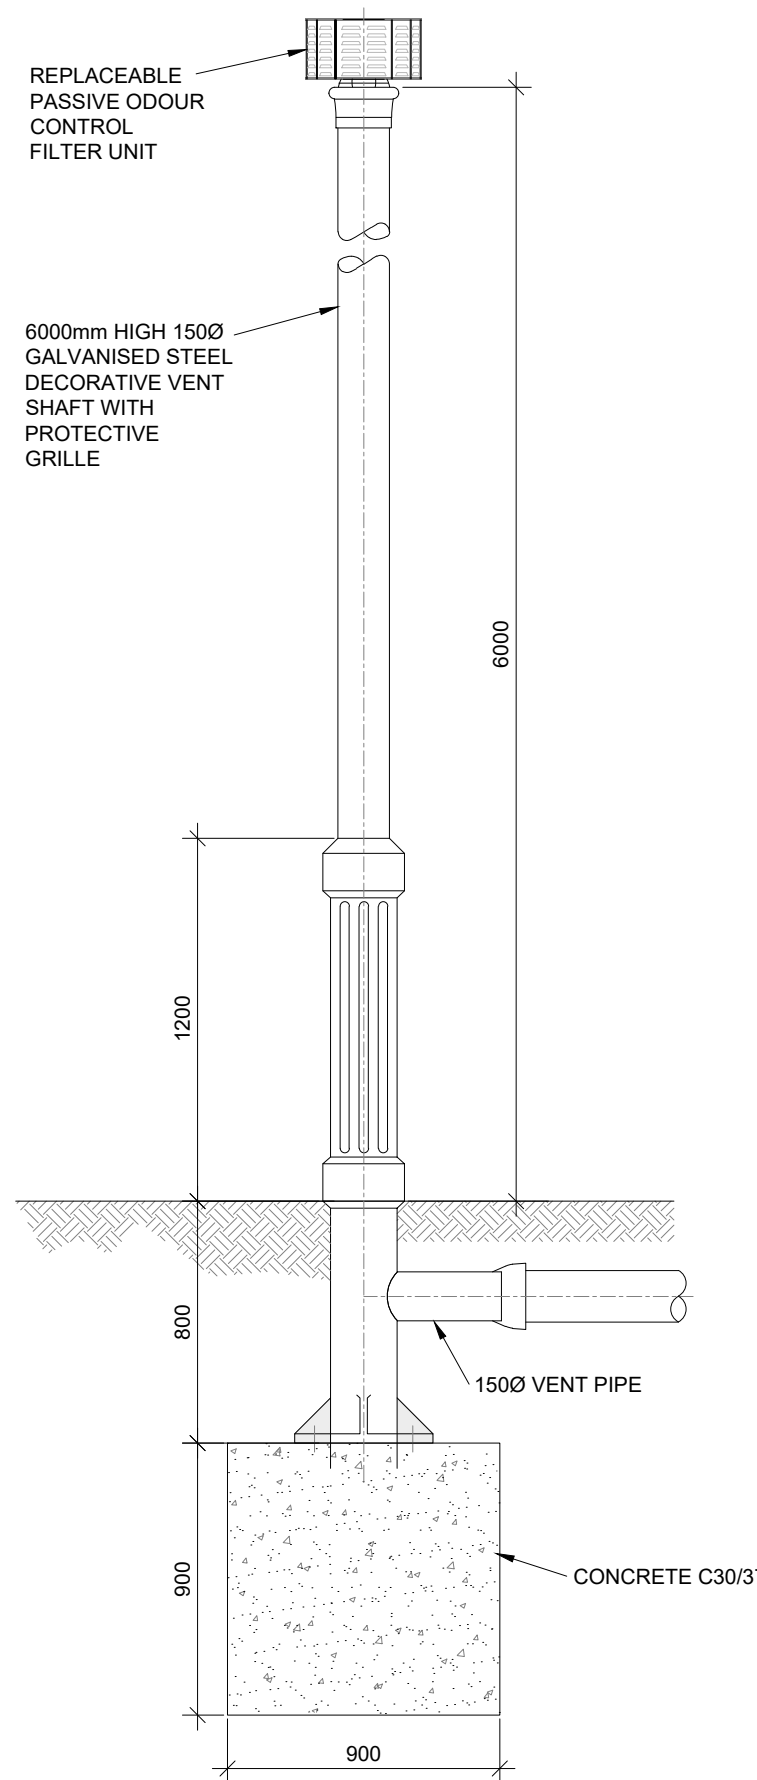


VENT STACK DETAIL
SCALE @ A1: 1:50
SCALE @ A3: 1:100

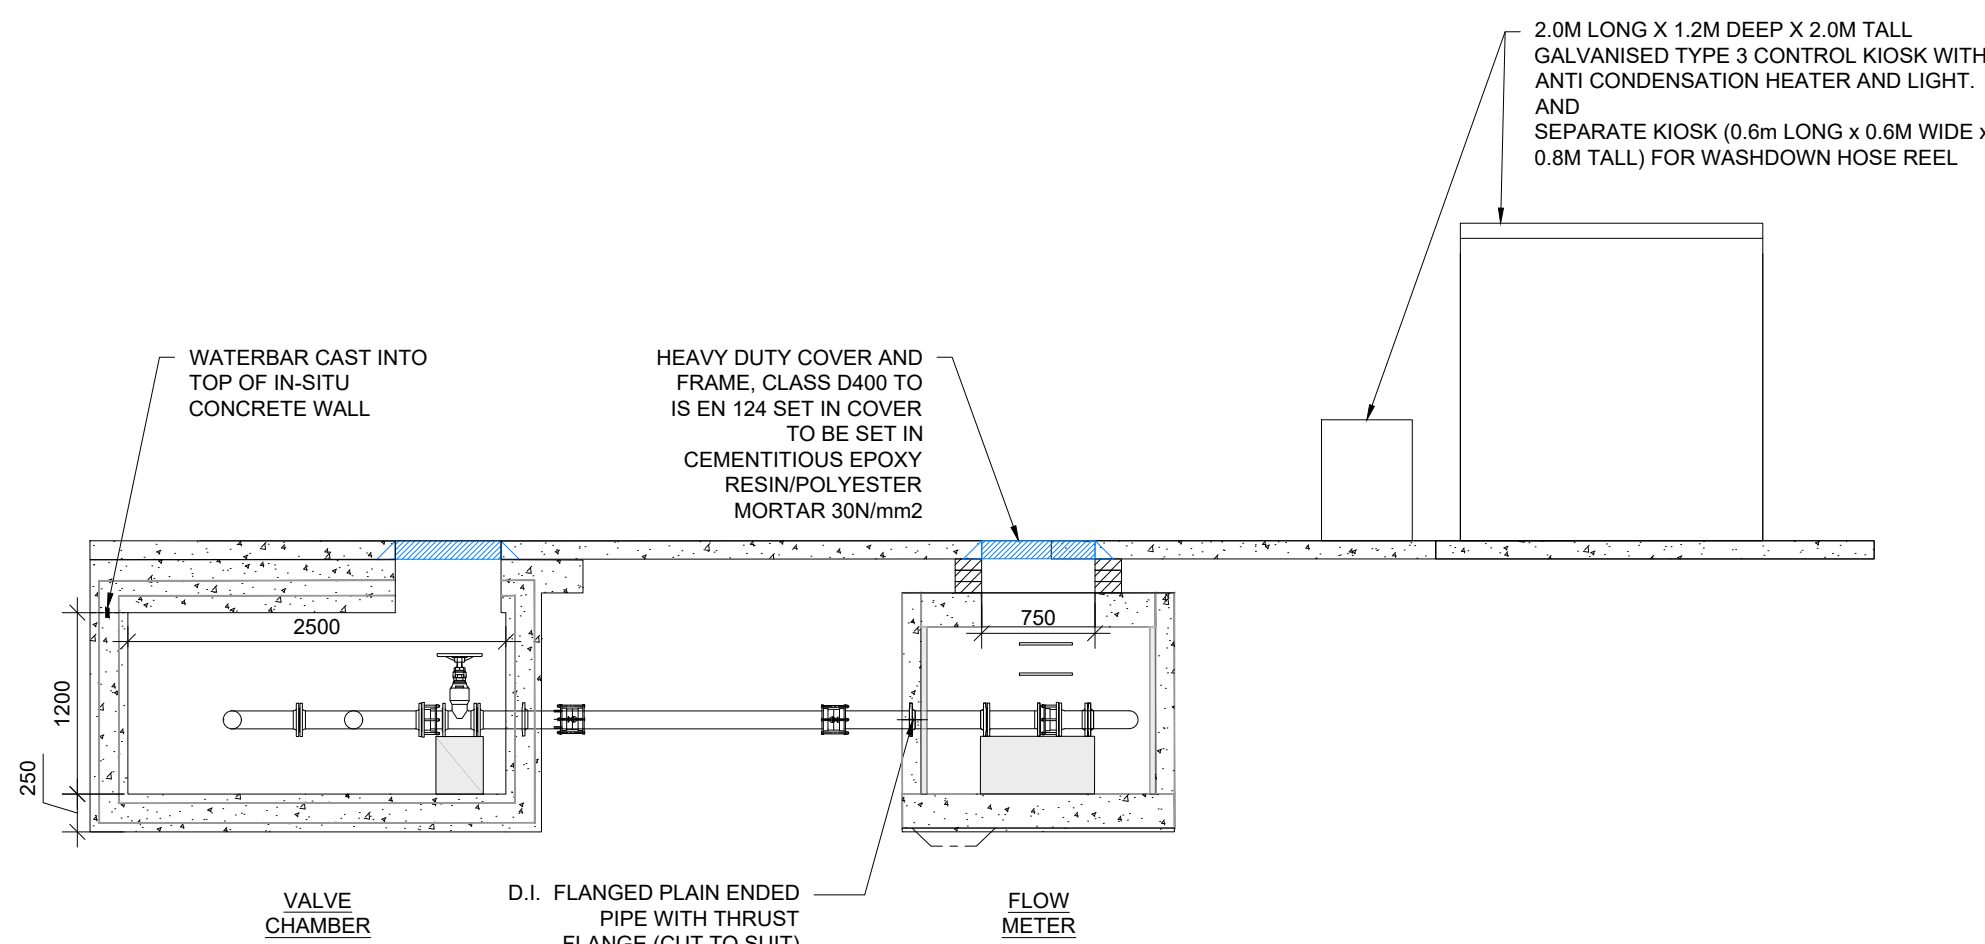

C SECTION
SCALE @ A1: 1:50
SCALE @ A3: 1:100

NOTES

- THIS DRAWING IS TO BE READ IN CONJUNCTION WITH ALL ENGINEERS & ARCHITECTS DRAWINGS FIGURED DIMENSIONS ONLY (NOT SCALING) TO BE USED. WHERE A CONFLICT OF INFORMATION EXISTS OR IF IN ANY DOUBT - 'ASK'.
- CONSULTANTS TO BE INFORMED IMMEDIATELY OF ANY DISCREPANCIES BEFORE WORK PROCEEDS.

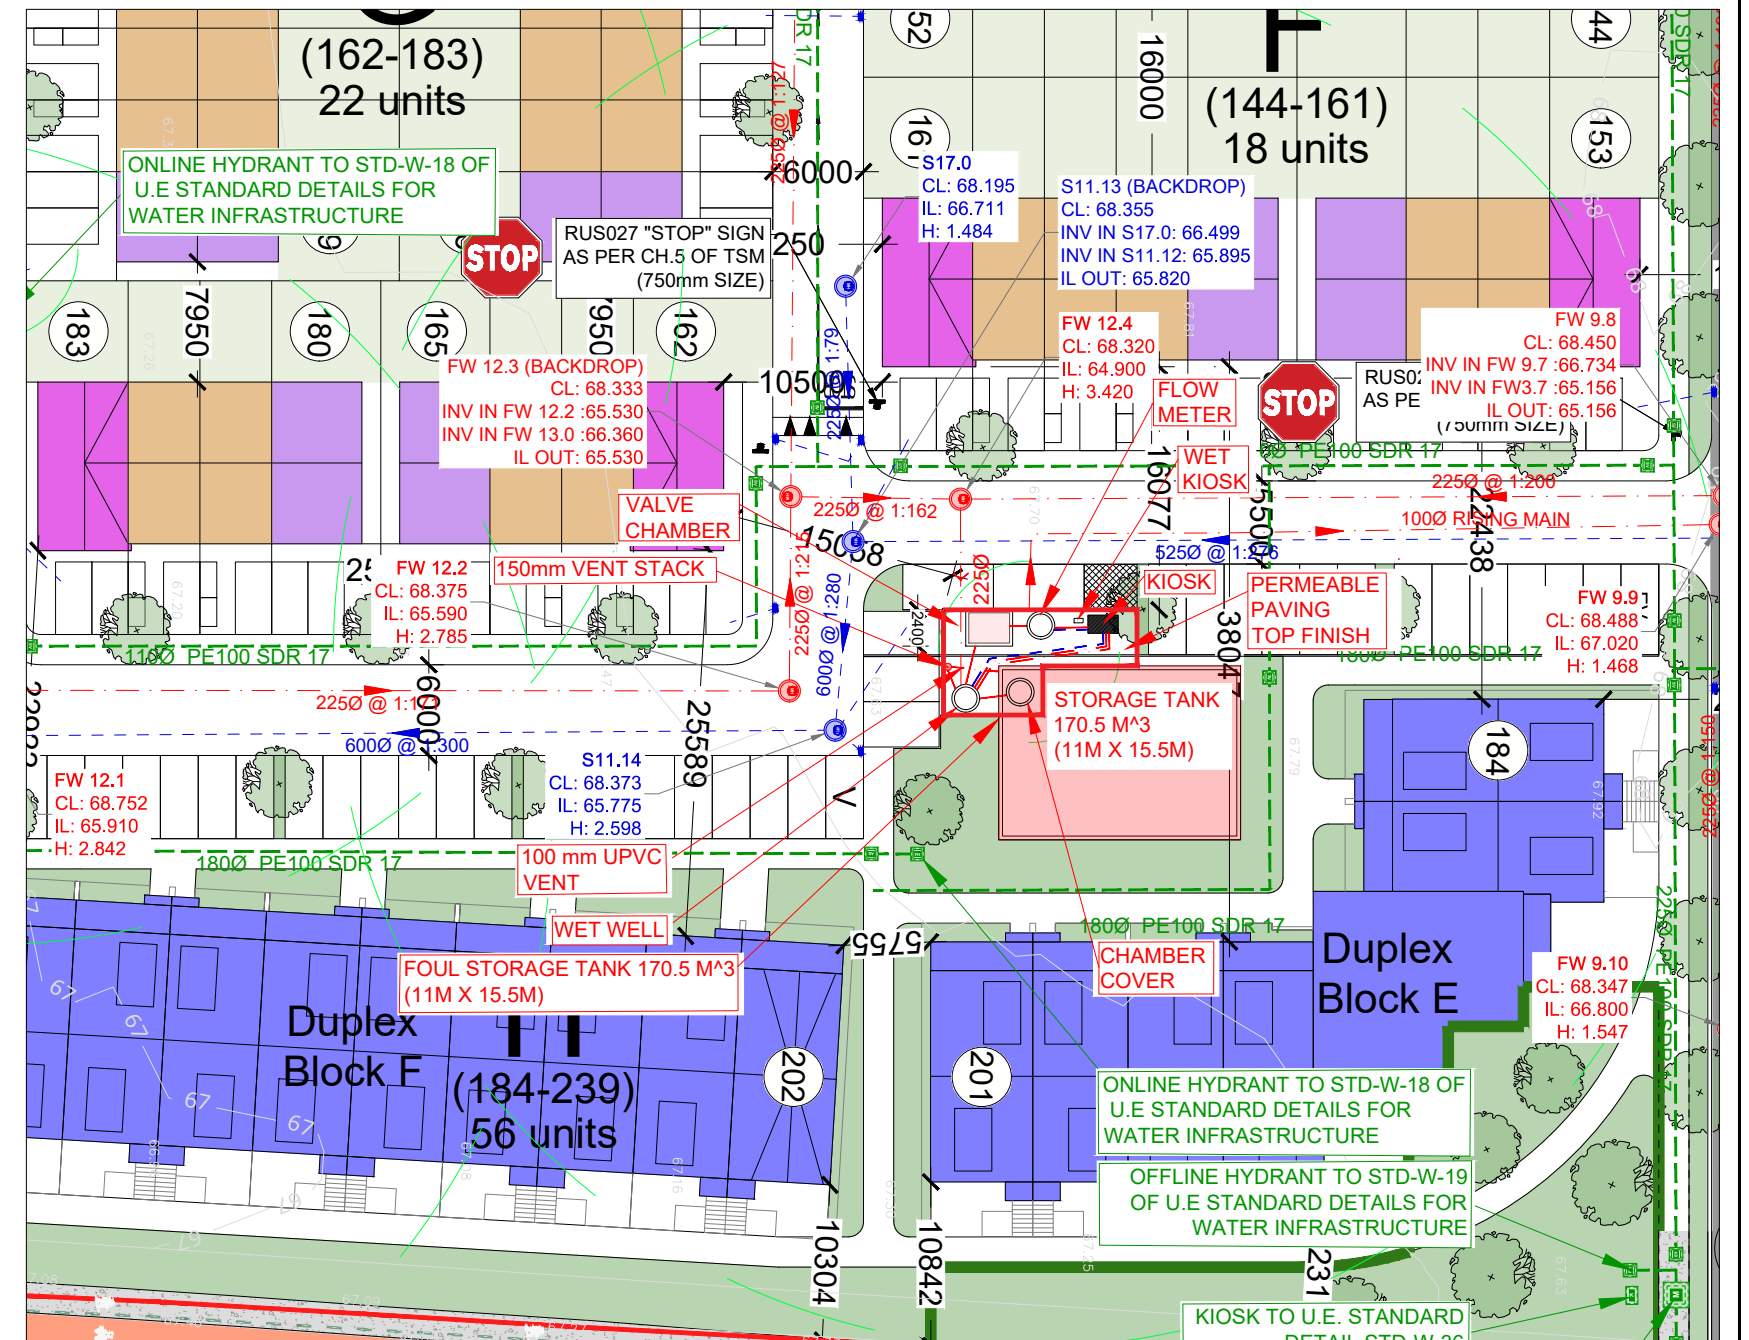

KEY PLAN
SCALE @ A1: 1:500
SCALE @ A3: 1:1000

LEGEND

	ESB DUCT (125mm)
	POWER DUCT (100mm)
	SIGNAL DUCT (100mm)
	ESB MINI-PILLAR
	1" WATERMAIN CONNECTION AND BOUNDARY BOX

PL1	10.07.25	ISSUED FOR PLANNING	MA	PO	CF	OK
ISSUE	DATE	DESCRIPTION	DRN	P.E.	P.D.	
DRAWING STAGE			PLANNING			
BM Dublin Office: Sandwith House, 52-54 Lower Sandwith Street, Dublin 2, Ireland. Tel: (01) 677 3200 Fax: (01) 677 3164 London Office: 12 Mill Street, London SE1 2AY, United Kingdom Tel: (0044) 084 5413 2722 Consulting Engineers, Civil, Structural, Project Management. E-mail: bmce@bmce.ie Web: www.bmce.ie						
 The Institution of Structural Engineers ACEI  International Federation of Consulting Engineers						
CLIENT						
SEATTLE CONSTRUCTION LTD.						
PROJECT TITLE			BM PROJECT No.			
KILWOGHAN WOODS, CELBRIDGE CO KILDARE			24.283			
MODEL REFERENCE			MODEL REV.		SUITABILITY	
DRAWING TITLE			PROPOSED FOUL PUMPING STATION SECTIONS			
DRAWING No.						
KWW-BMD-00-XX-DR-C-13231			ISSUE PL1			