




BX.1 TYPICAL TACTILE PAVING & DROP KERB DETAILS (AT INSET UNCONTROLLED CROSSING)

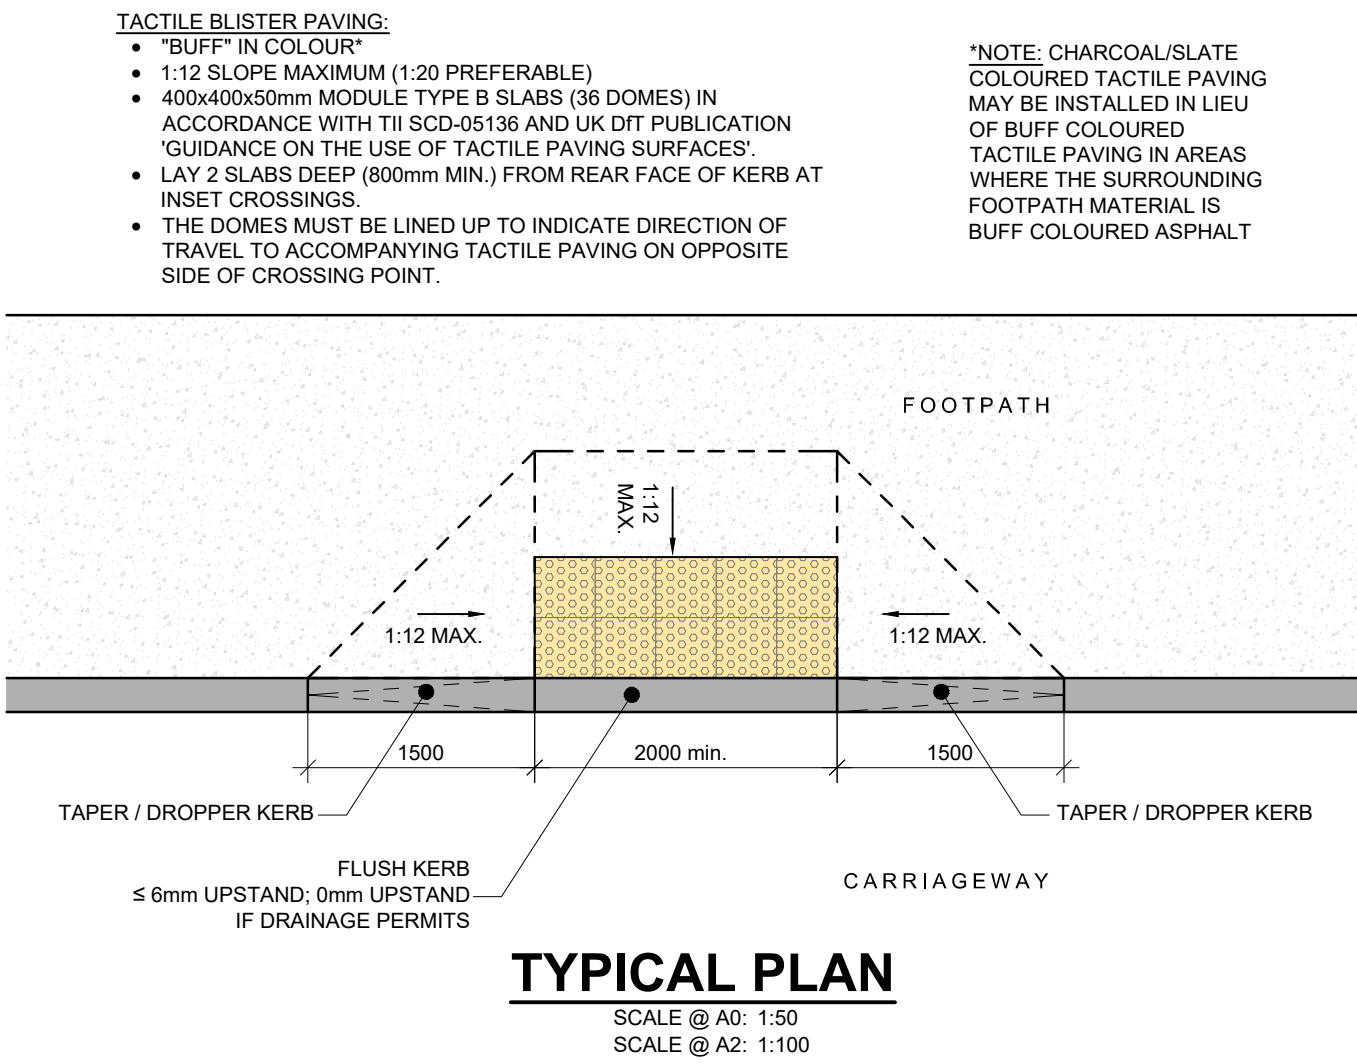


BX.2 TYPICAL TACTILE PAVING & DROP KERB DETAILS (AT INLINE UNCONTROLLED CROSSING)

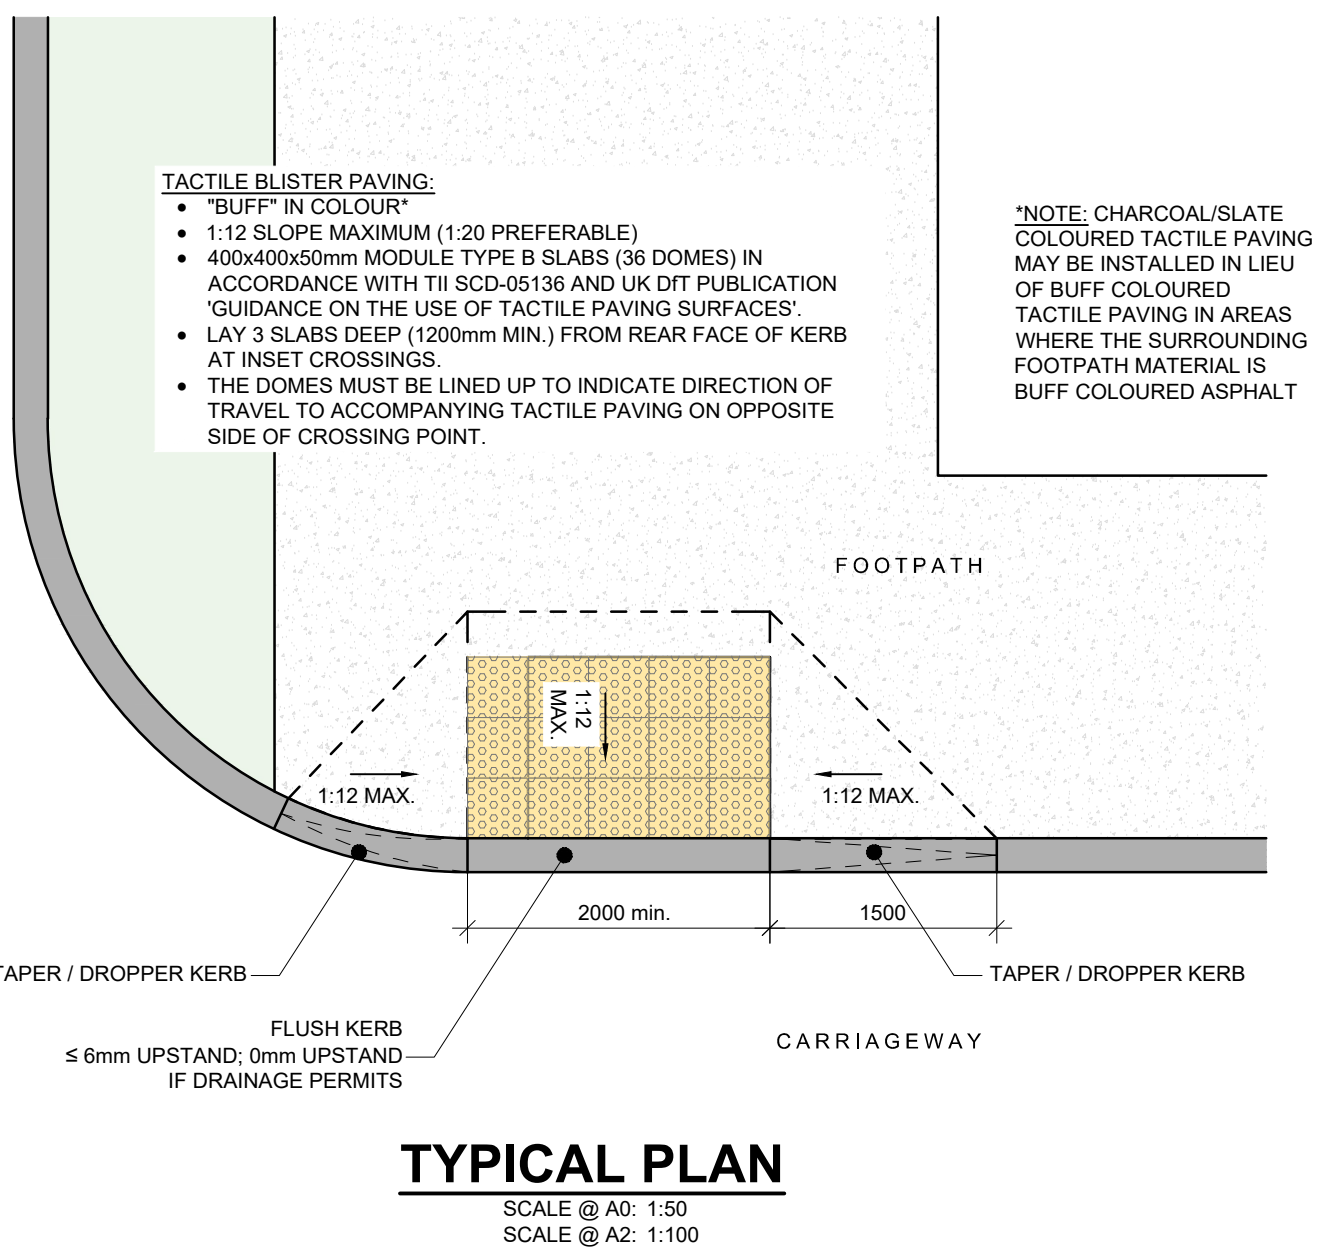


BX.3 TYPICAL TACTILE PAVING AT SIGNAL CONTROLLED OR ZEBRA CROSSING

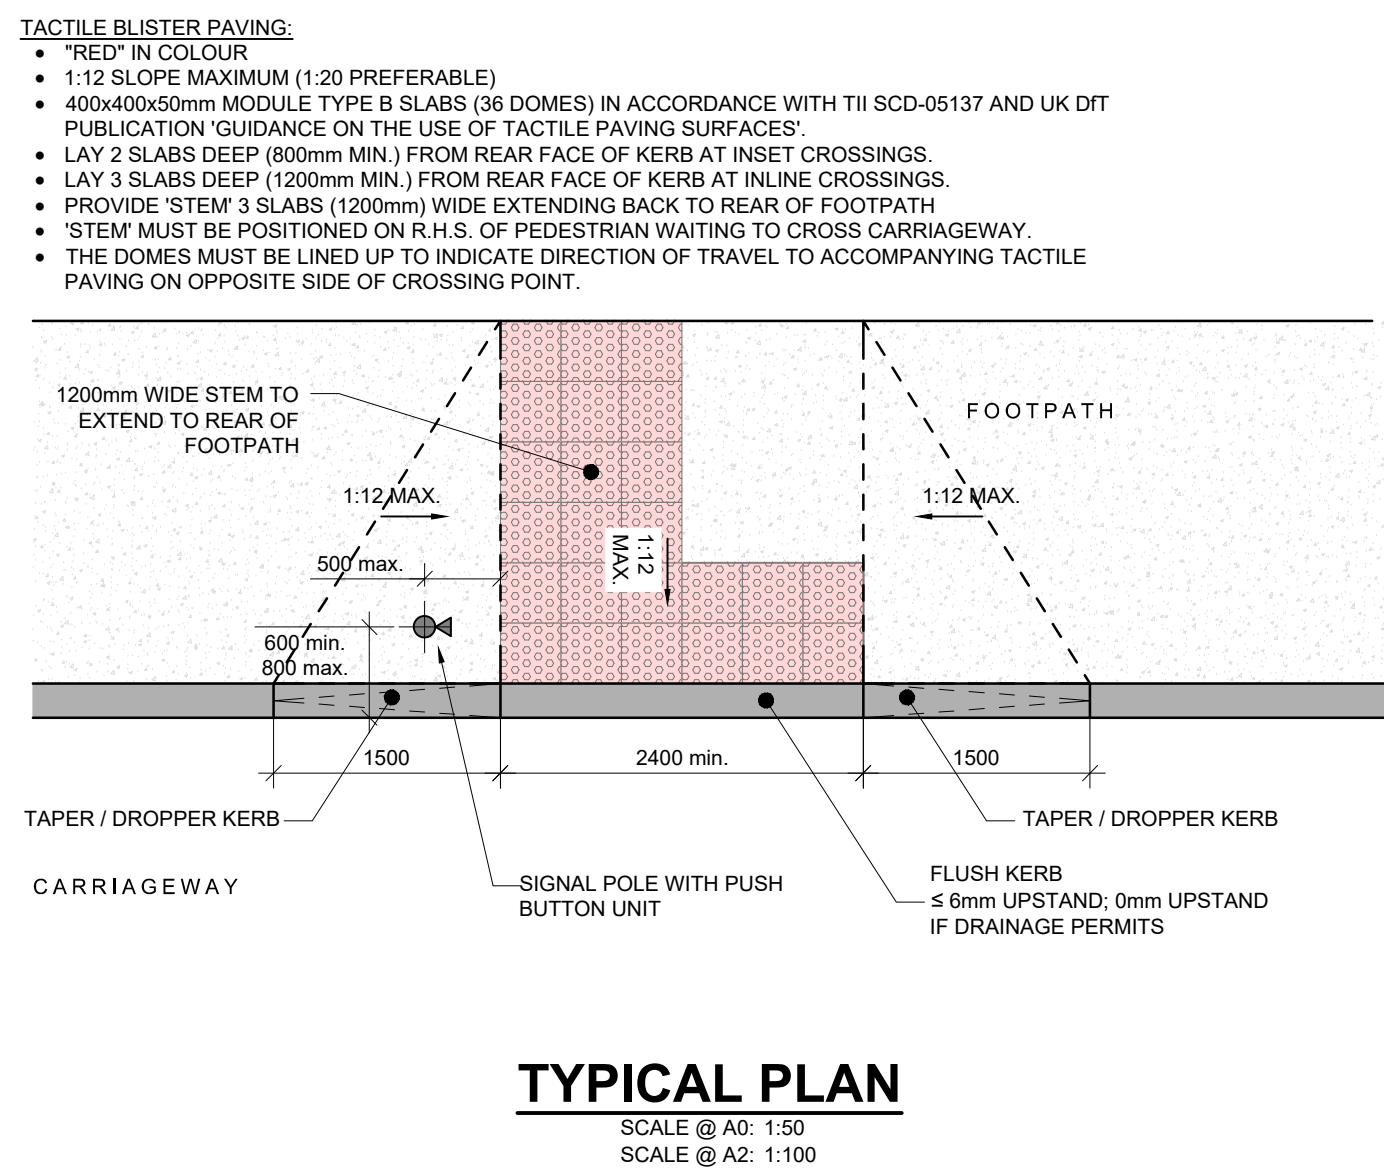


BX.4 TYPICAL DROPPED KERB GEOMETRY

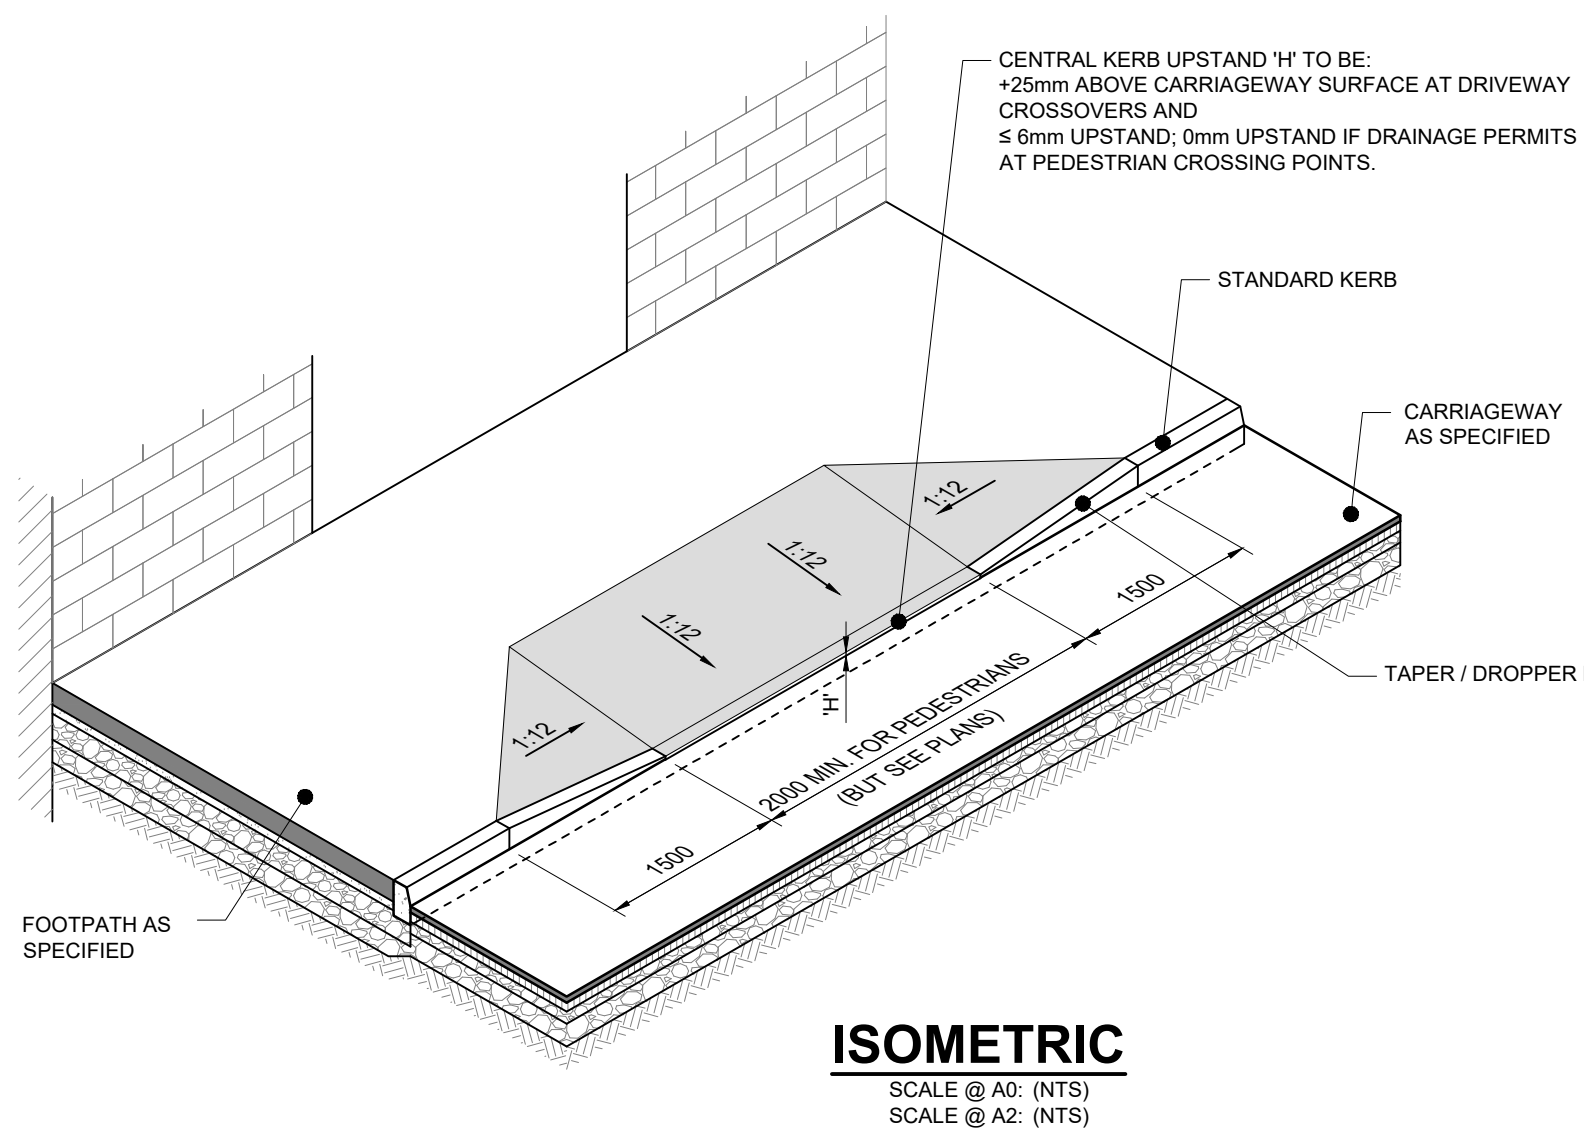


BX.5 TACTILE PAVING SLAB DIMENSIONS

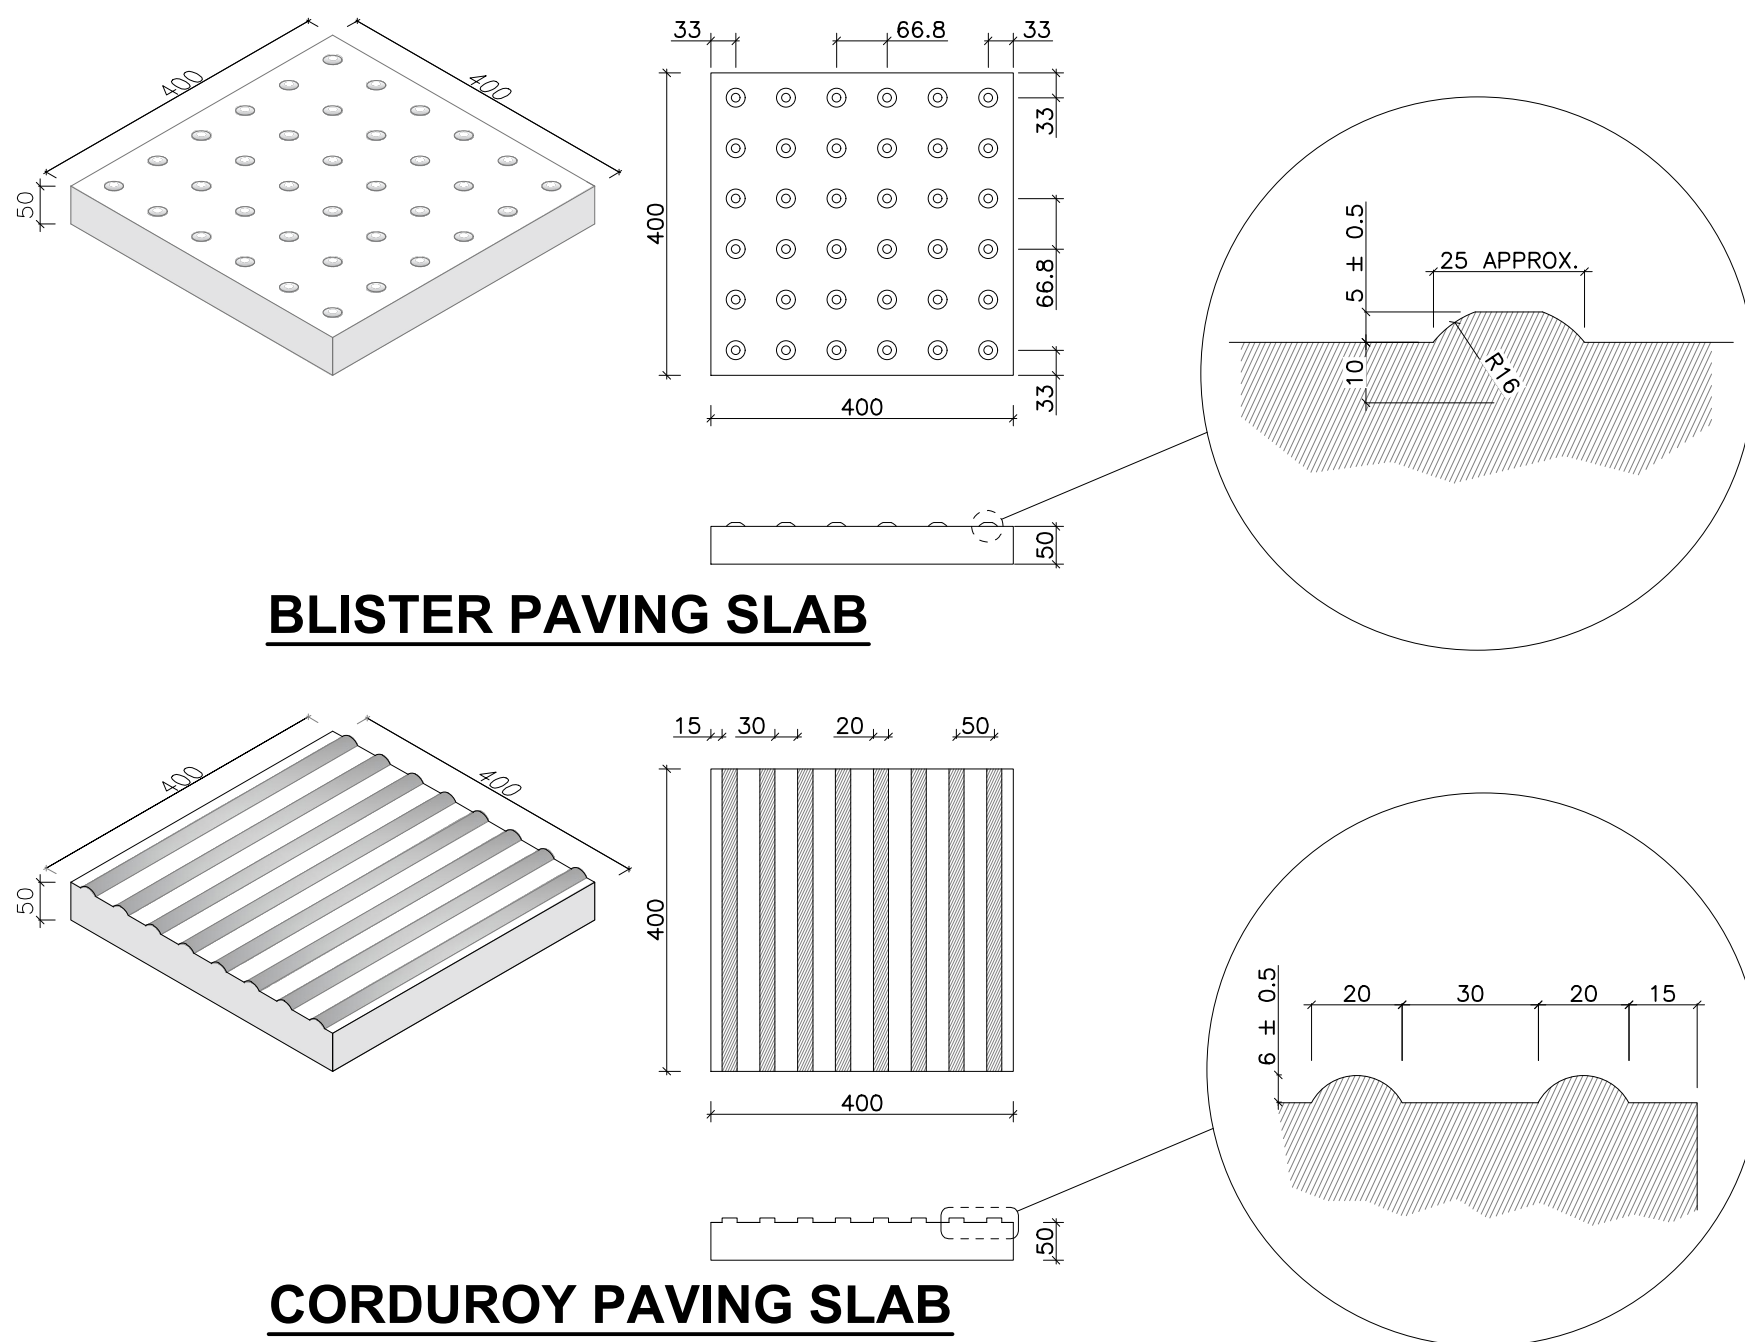


BX.6 TYPICAL TACTILE PAVING AT AN UNCONTROLLED CROSSING ON A KERB TO KERB FLAT TOP RAISED CROSSING (AWAY FROM JUNCTION)

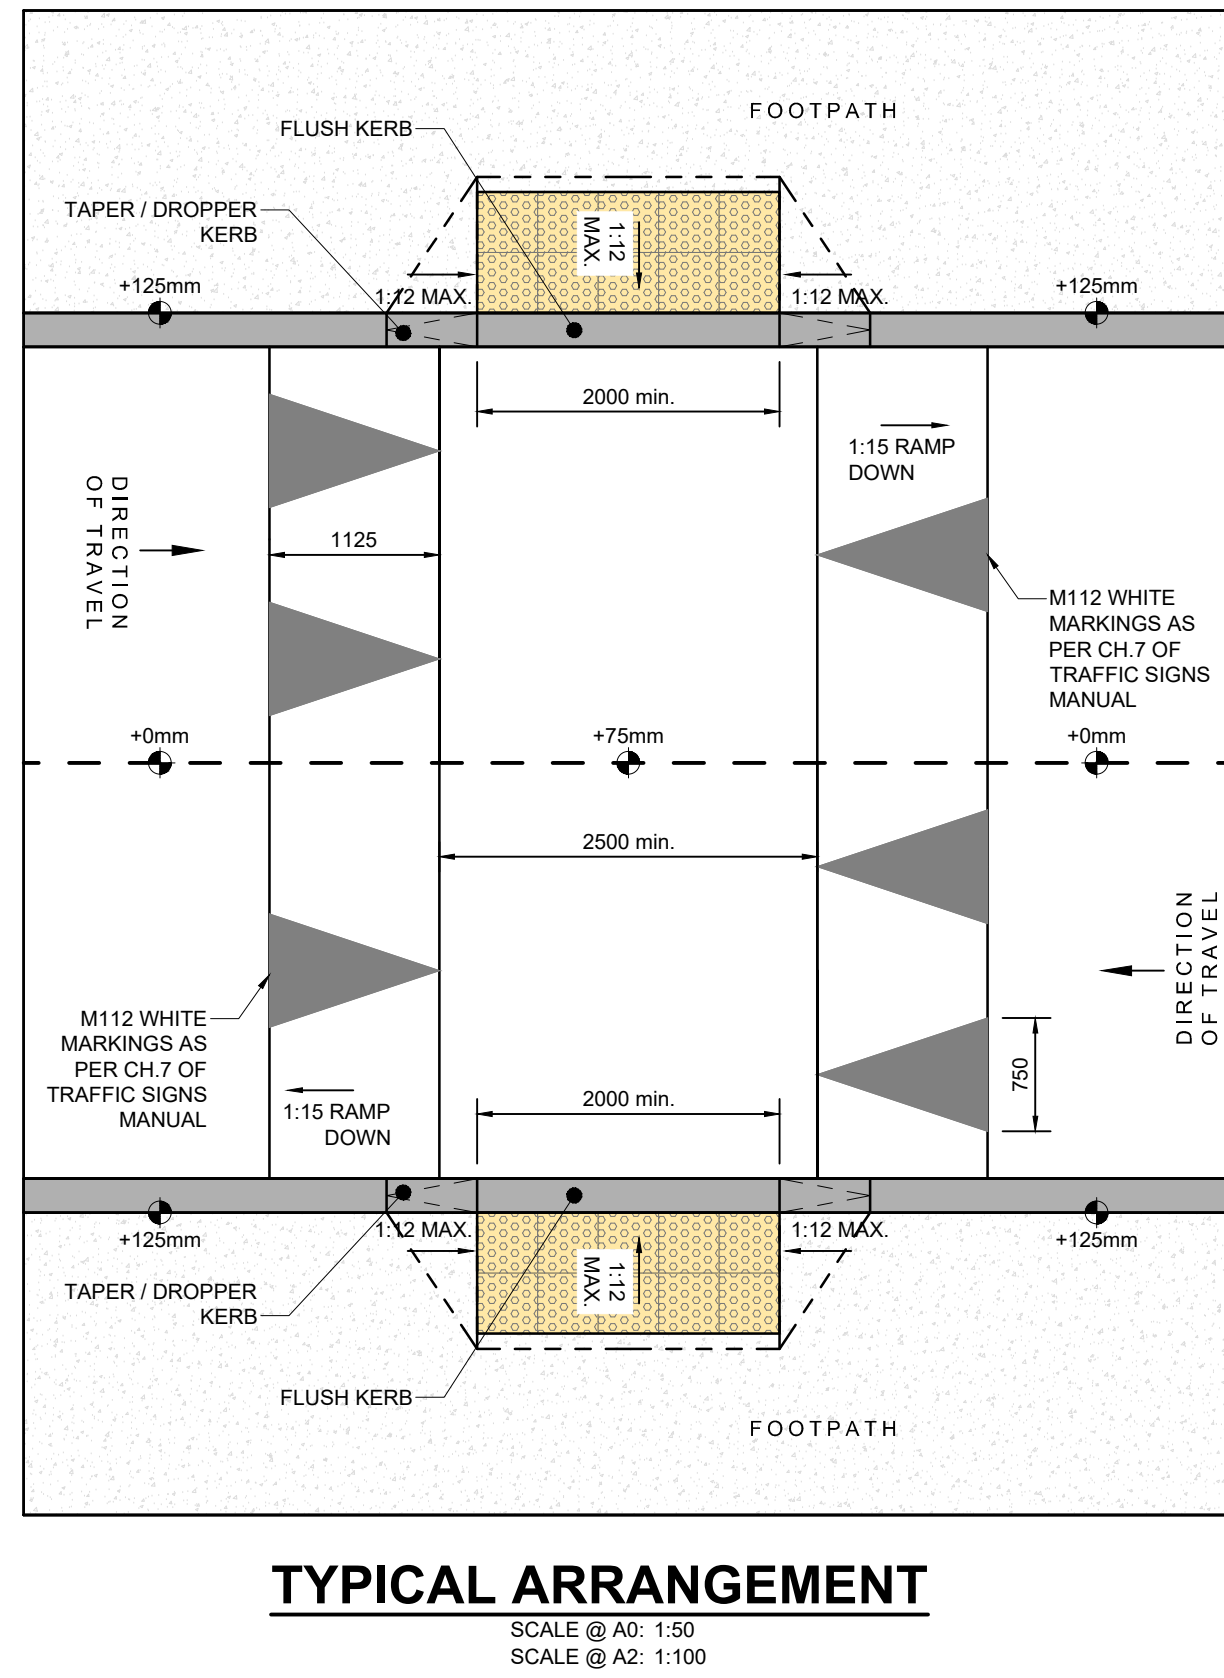


BX.7 SECTION THROUGH RAISED FLAT TOP PEDESTRIAN CROSSING

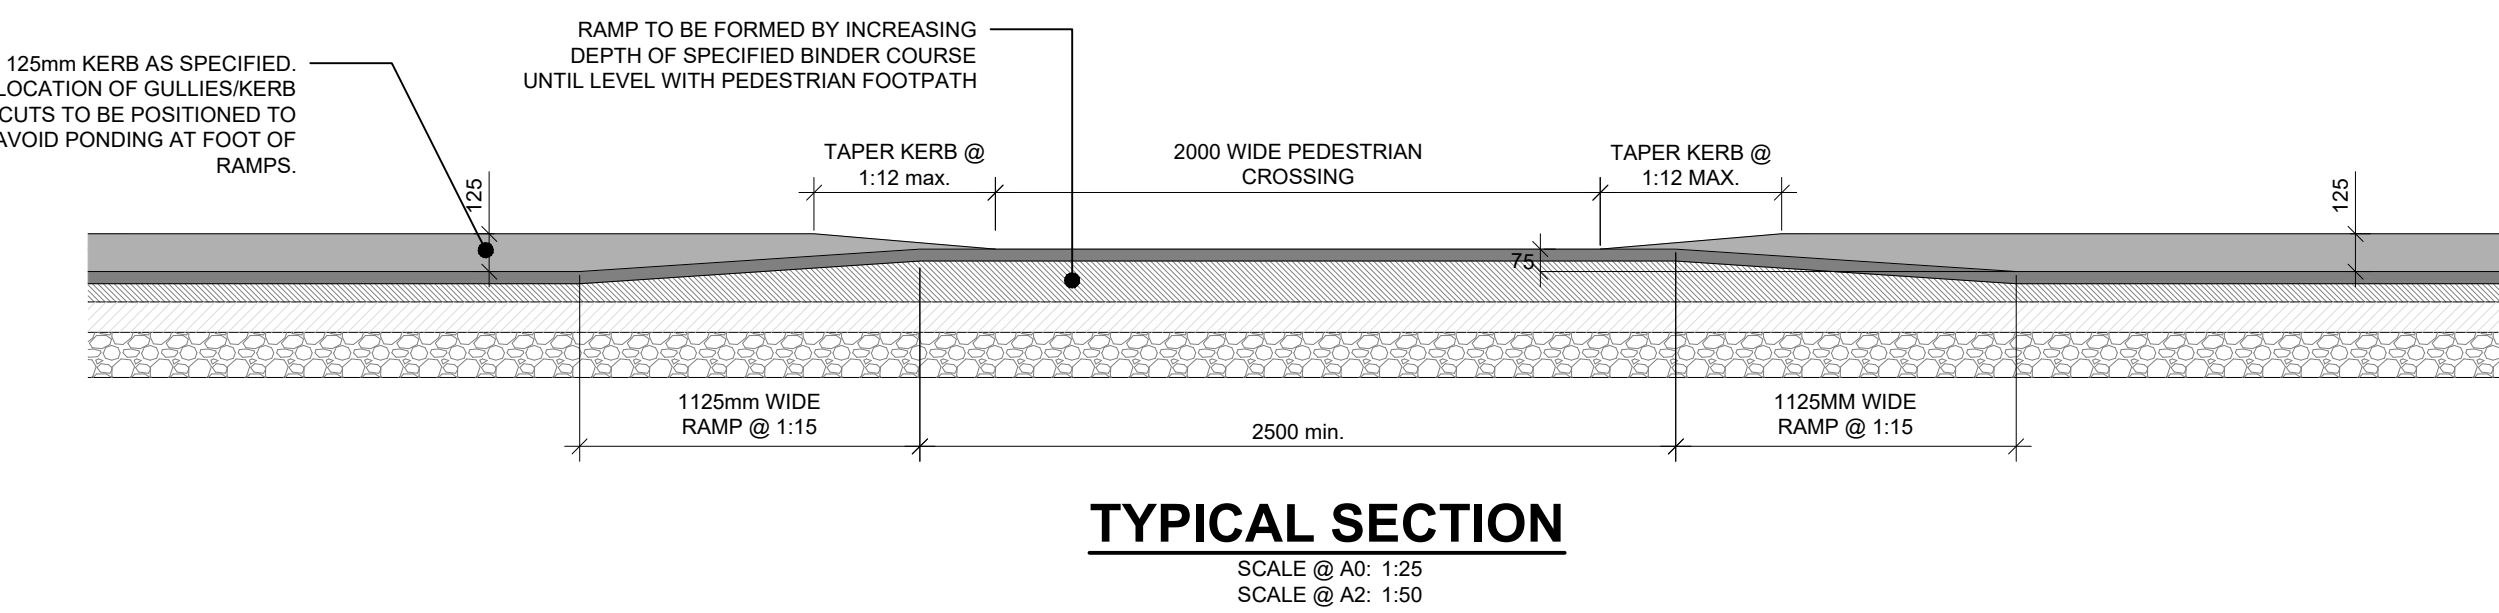


BX.8 TYPICAL FOOTPATH AND CYCLE TRACK TACTILE PAVING AT TOUCAN CROSSING

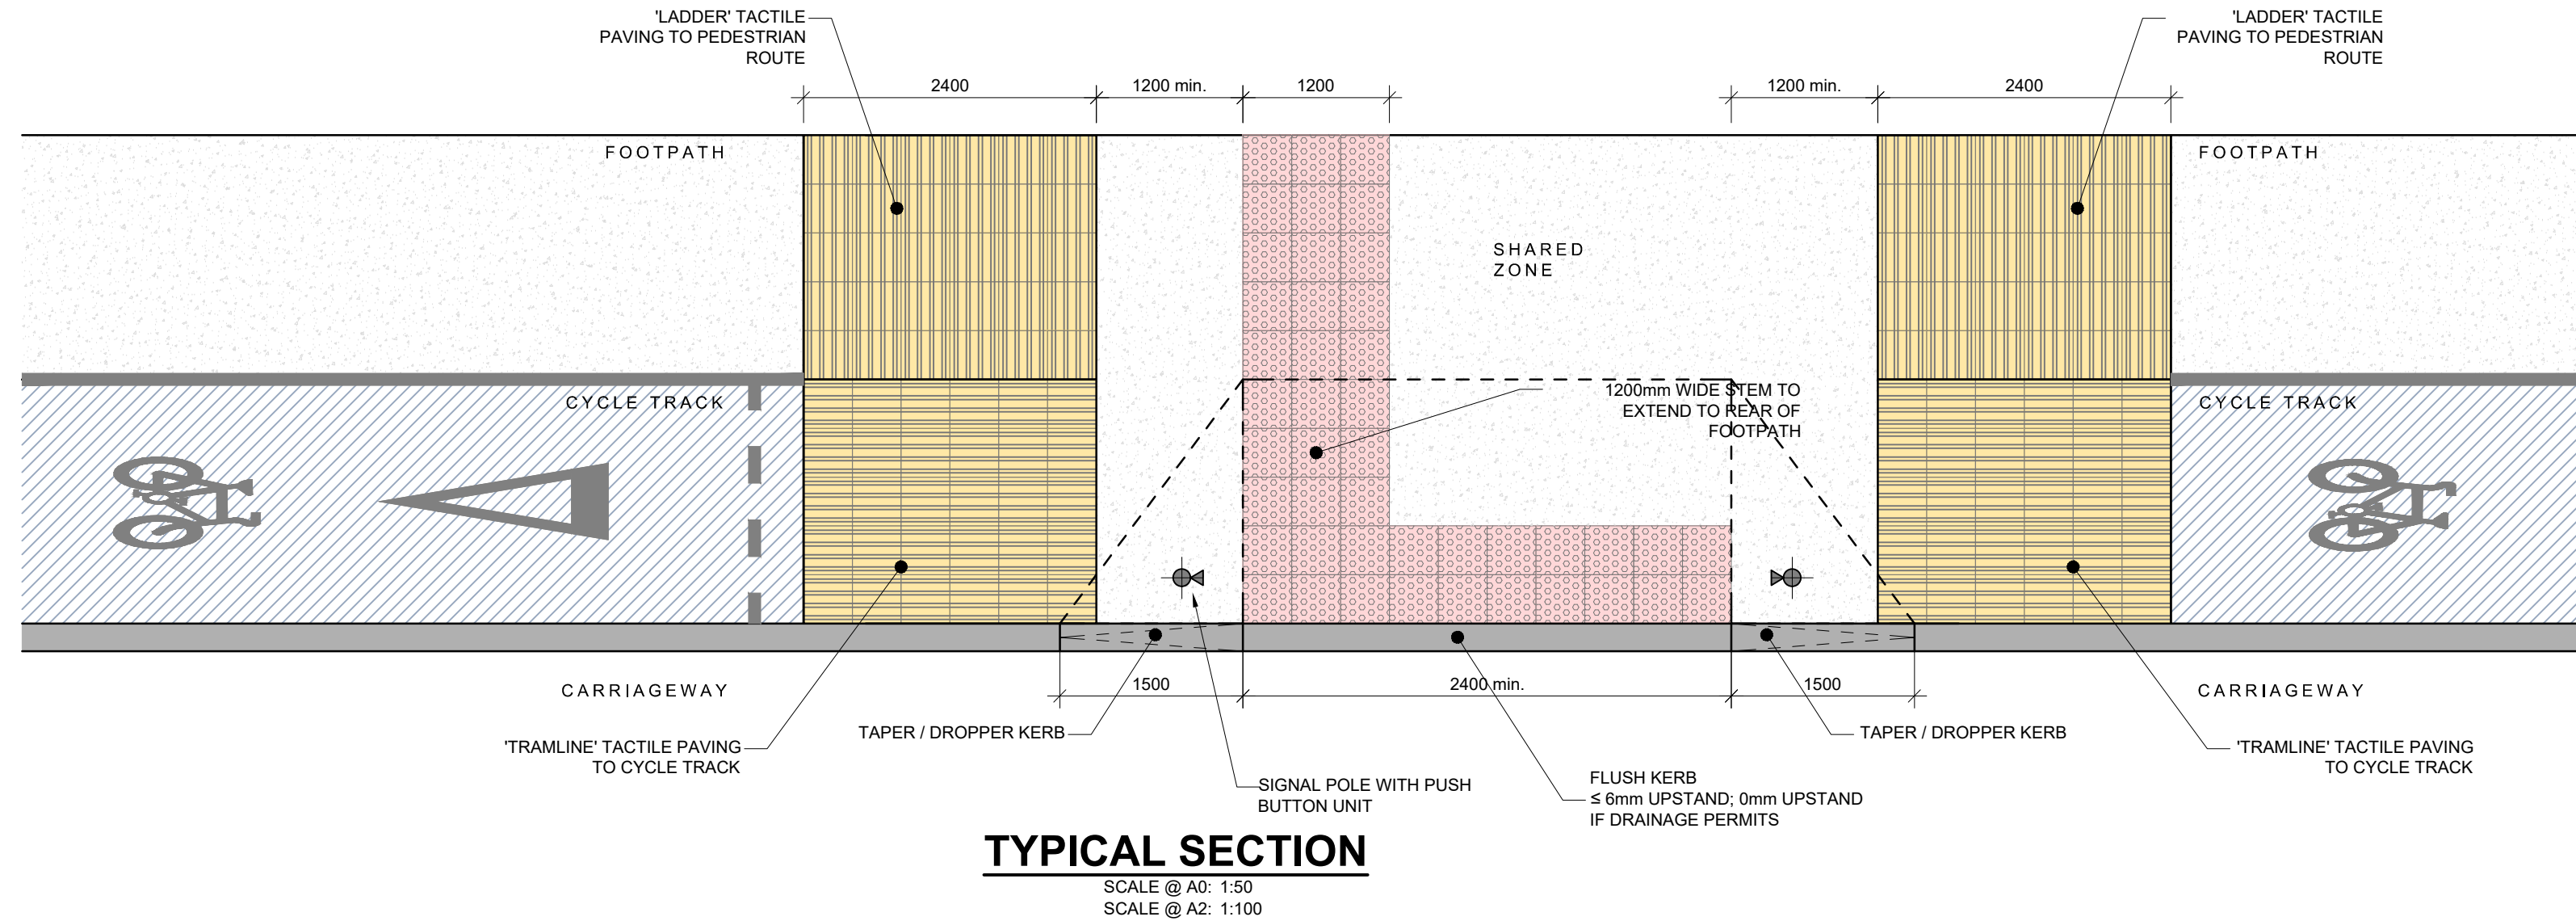

BX.9 TYPICAL RAISED PEDESTRIAN PRIORITY ENTRY TREATMENT

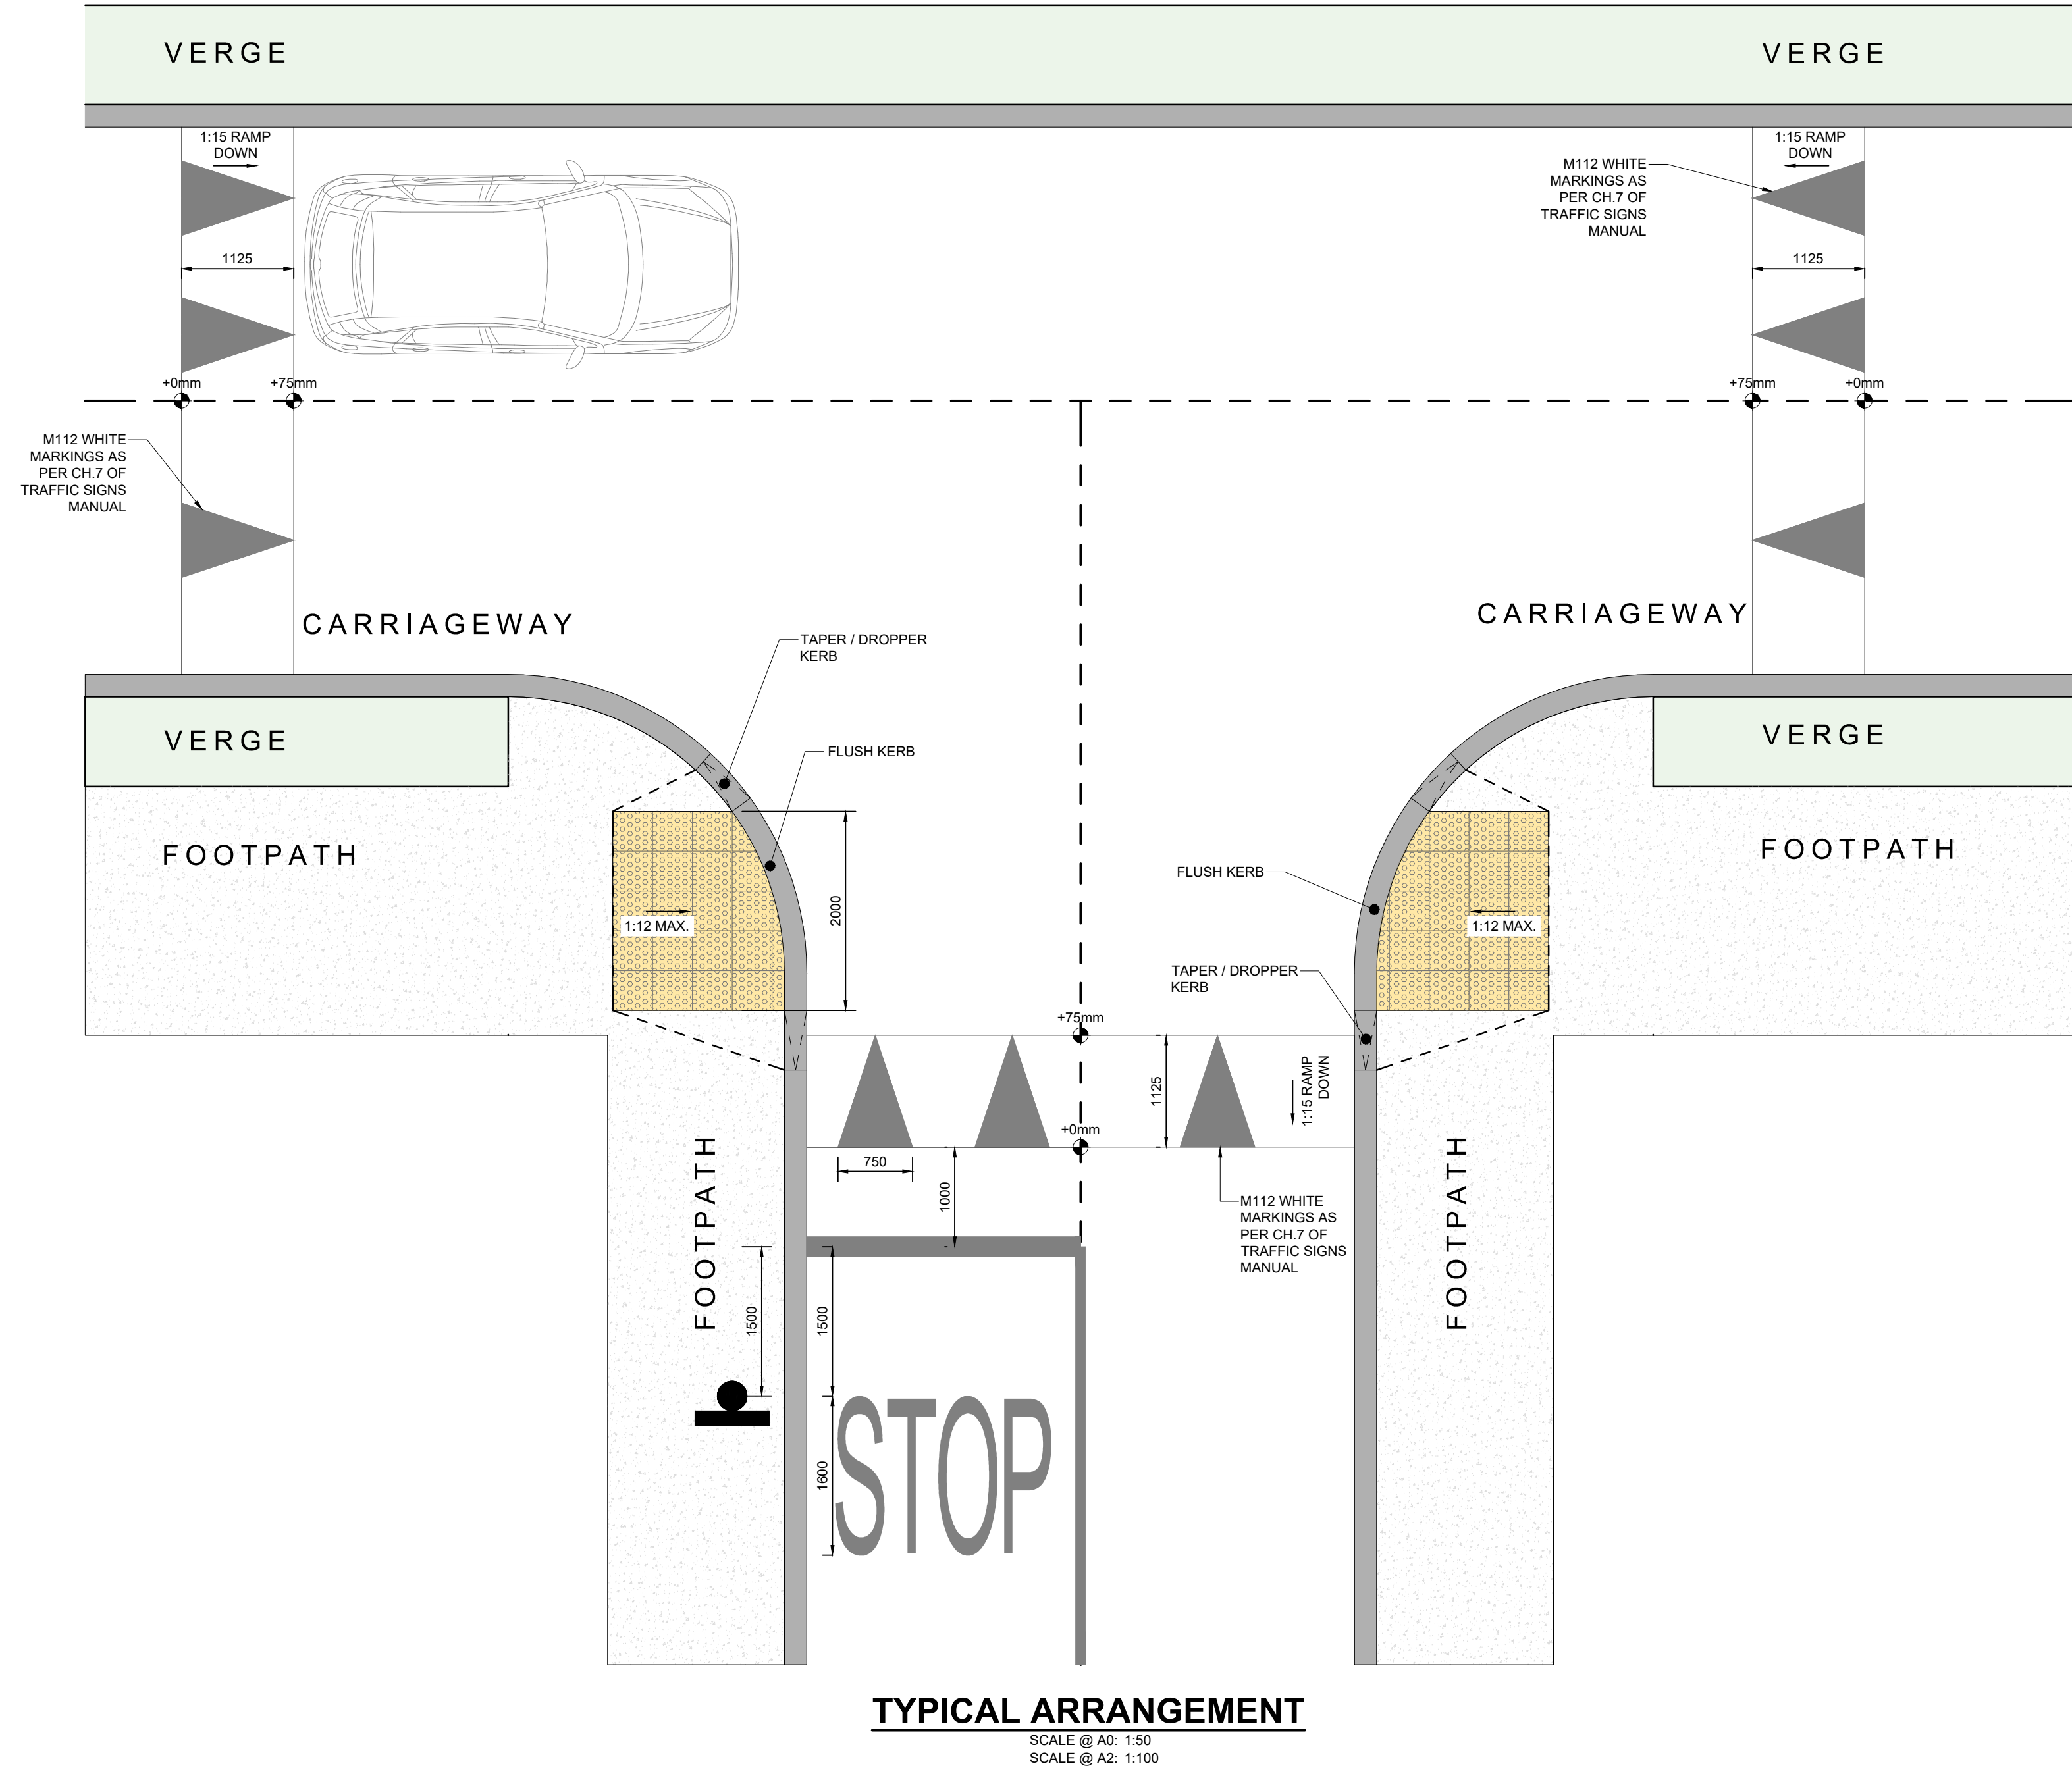

BX.10 TYPICAL SERVICES LAYOUT IN FOOTPATHS

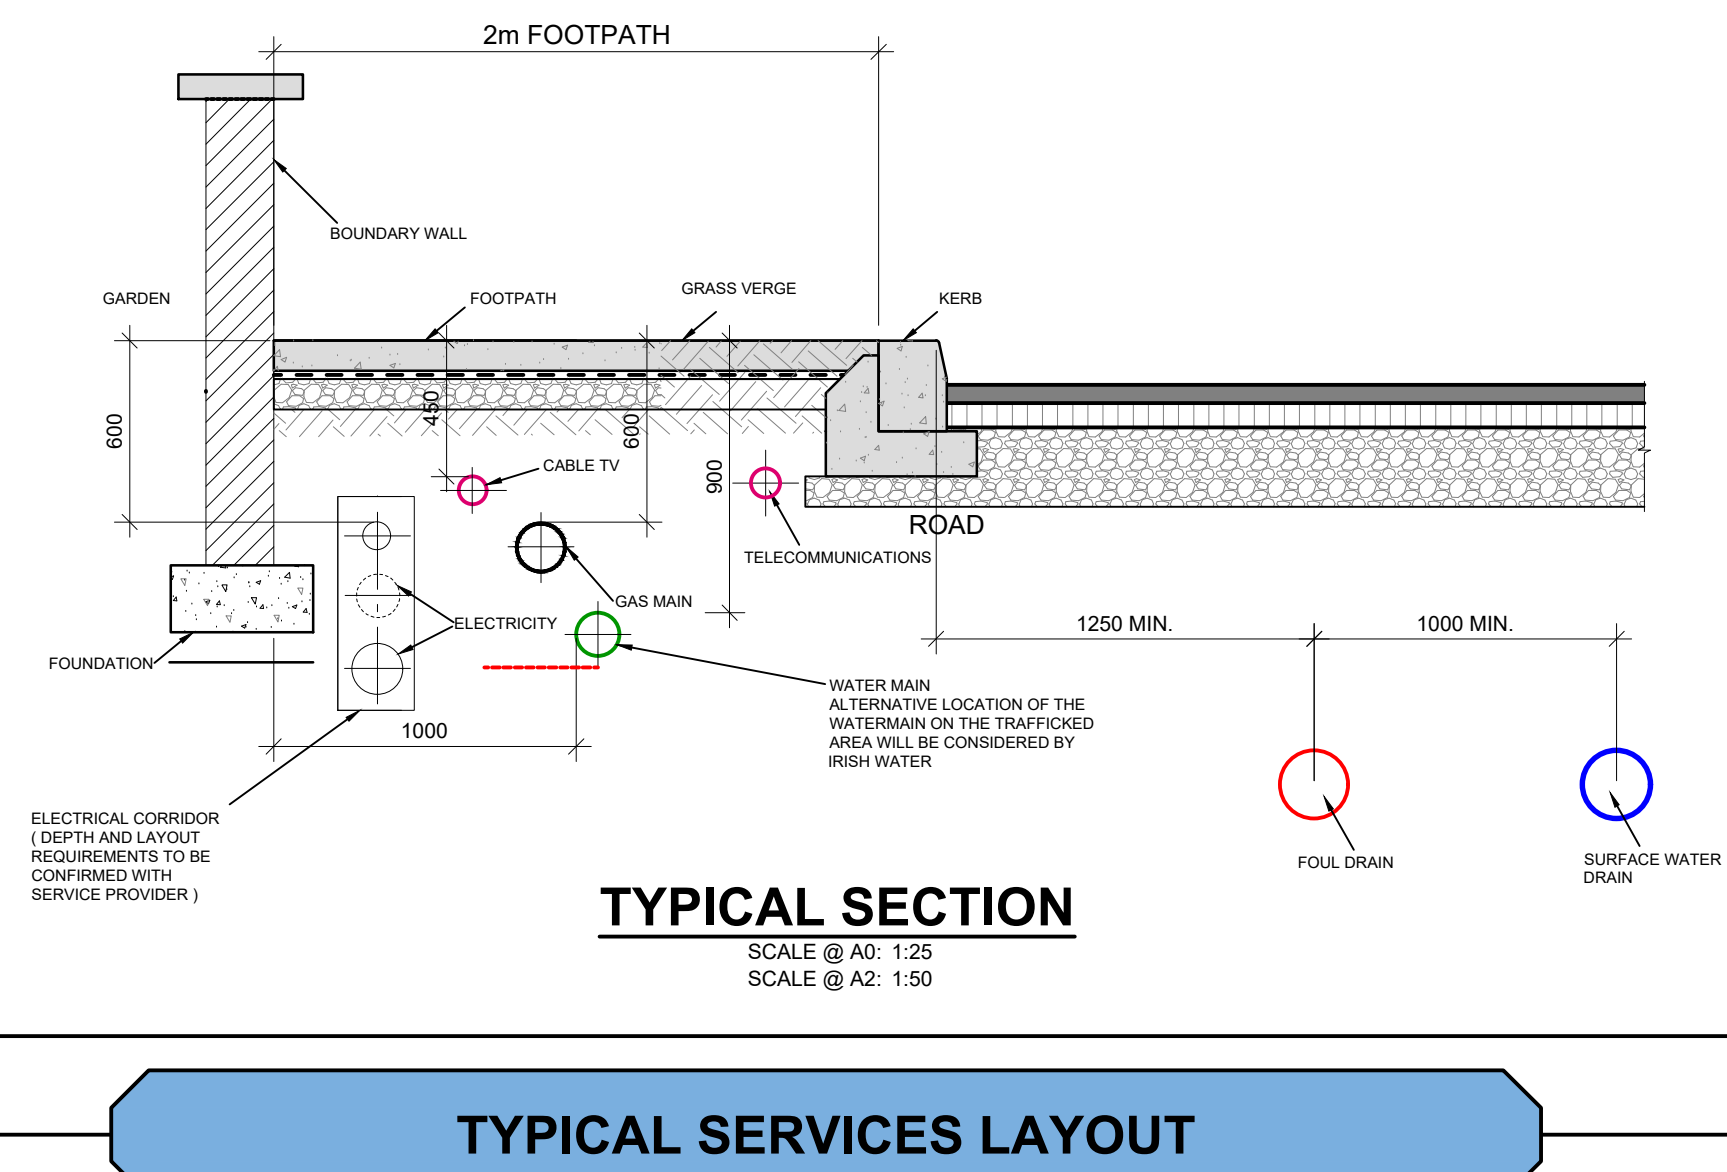

NOTES

1. THIS DRAWING IS TO BE READ IN CONJUNCTION WITH ALL ENGINEERS & ARCHITECTS DRAWINGS FIGURED DIMENSIONS ONLY (NOT SCALING) TO BE USED, WHERE A CONFLICT OF INFORMATION EXISTS OR IF IN ANY DOUBT - ASK.
2. CONSULTANTS TO BE INFORMED IMMEDIATELY OF ANY DISCREPANCIES BEFORE WORK PROCEEDS.

PLT	08.08.25	ISSUED FOR PLANNING	RP	01	02
ISSUE	DATE	DESCRIPTION	DATE	ISSUE	DESCRIPTION
DRAWING STAGE					
PLANNING					
BM Barrett Mahony Consulting Engineers, Civil, Structural, Project Management & more www.bm.ie					
ACEI The Institution of Structural Engineers www.acei.org.uk					
SEATTLE CONSTRUCTION LTD.					
PROJECT TITLE KILWOGHAN WOODS, CELBRIDGE, CO KILDARE			BM PROJECT No. 24.283		
MODEL REFERENCE -			MODEL REV 0		
DRAWING TITLE FOOTPATH STANDARD DETAILS - SHEET 2			SUITABILITY 80		
DRAWING No. KWW-BMD-00-XX-DR-C-13411			DATE PL1		