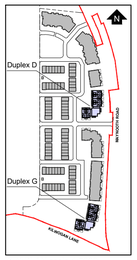

KEY PLAN scale 1:5000

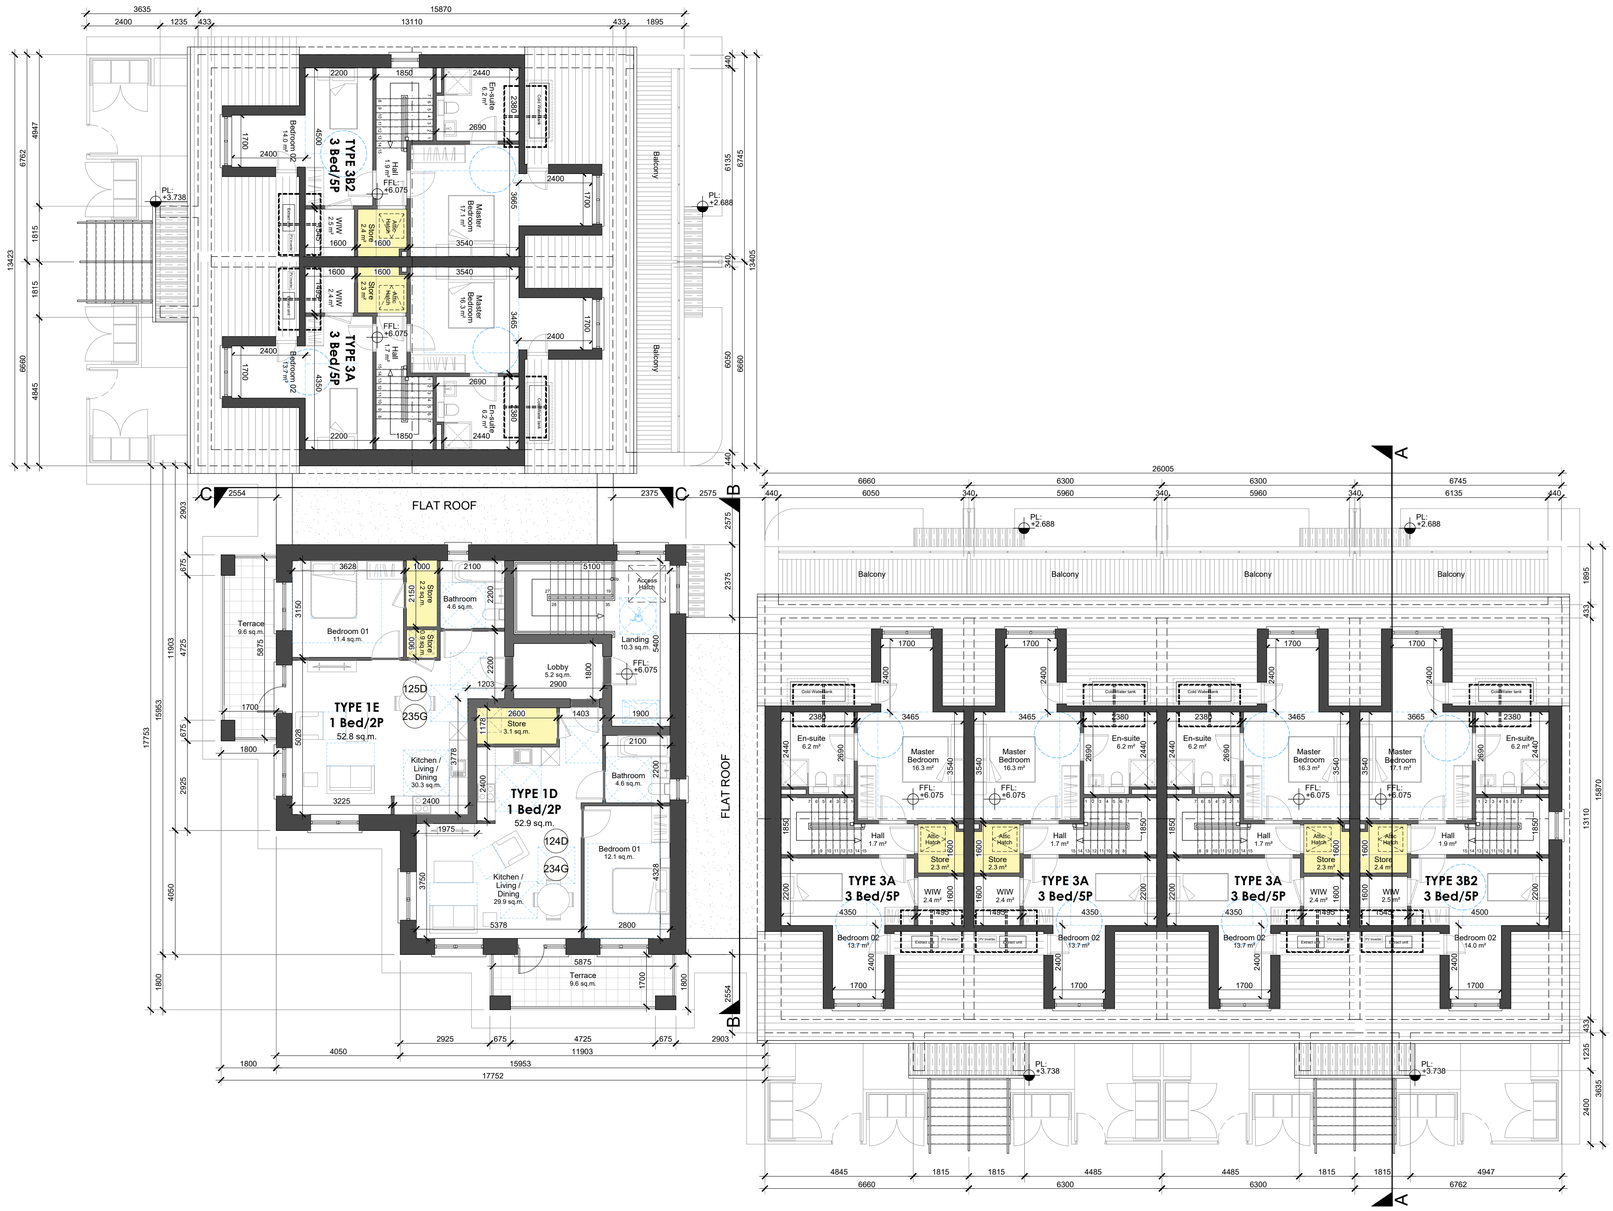

01 Duplex Block D&G - Second Floor Plan
1:100 @ A1

[m]
0 1 2 3 4 5 10

GENERAL NOTES

1. COPYRIGHT RESERVED
2. DO NOT SCALE DRAWING. USE FIGURED DIMENSIONS ONLY.
3. ALL DISCREPENCIES TO BE REPORTED TO ARCHITECT .
4. THE CONTRACTOR IS RESPONSIBLE FOR CHECKING ALL LEVELS AND DIMENSIONS.
5. ALL STRUCTURE TO BE TO STRUCTURAL ENGINEERS DETAILS.
6. ALL MECH & ELEC SERVICES TO SERVICES ENGINEERS DETAILS.
7. ALL PROPRIETARY ITEMS TO BE INSTALLED IN ACCORDANCE WITH MANUFACTURERS INSTRUCTIONS.
8. CONTRACTOR IS RESPONSIBLE FOR THE COORDINATION OF STRUCTURE FINISHES AND SERVICES.

REV	DATE	DESCRIPTION	BY

NOTE: REFER TO SITE LAYOUT PLAN FOR ORIENTATION AND FINISHED FLOOR LEVELS

N
Refer to Site Plan for Orientation

JFA ARCHITECTS
THE TREE HOUSE, 17 RICHVIEW OFFICE PARK
CLONSKEAGH, D14 XR82, IRELAND
T: (01) 6689888 E: info@jfa.ie W: www.jfa.ie

CLIENT
Seattle Construction Ltd

PROJECT
Kilwoghan Woods Project (PHASE 2)
Maynooth Road, Celbridge, Co. Kildare

DRAWING
Duplex Block D & G
Second Floor Plan

SCALE	JOB NO.
1:100 @ A1	2439
DRAWN BY	JB
DATE	AUGUST 2025
DRAWING NUMBER	REVISION
KWC-DDG-XXX-DR-JFA-AR-PP2204	-

DRAWING LOCATION
hubdrive/jobs/24 jobs/2439 - oradean 2100-current drawings/03 - phase 2 design options

DRAWING STATUS
LRD_PLANNING