

- GENERAL NOTES
1. COPYRIGHT RESERVED
 2. DO NOT SCALE DRAWING. USE FIGURED DIMENSIONS ONLY.
 3. ALL DISCREPANCIES TO BE REPORTED TO ARCHITECT.
 4. THE CONTRACTOR IS RESPONSIBLE FOR CHECKING ALL LEVELS AND DIMENSIONS.
 5. ALL STRUCTURE TO BE TO STRUCTURAL ENGINEERS DETAILS.
 6. ALL MECH & ELEC SERVICES TO SERVICES ENGINEERS DETAILS.
 7. ALL PROPRIETARY ITEMS TO BE INSTALLED IN ACCORDANCE WITH MANUFACTURERS INSTRUCTIONS.
 8. CONTRACTOR IS RESPONSIBLE FOR THE COORDINATION OF STRUCTURE FINISHES AND SERVICES.

REV	DATE	DESCRIPTION	BY


LEGEND

— Site Boundary

Part 1

Part 2

Part 3

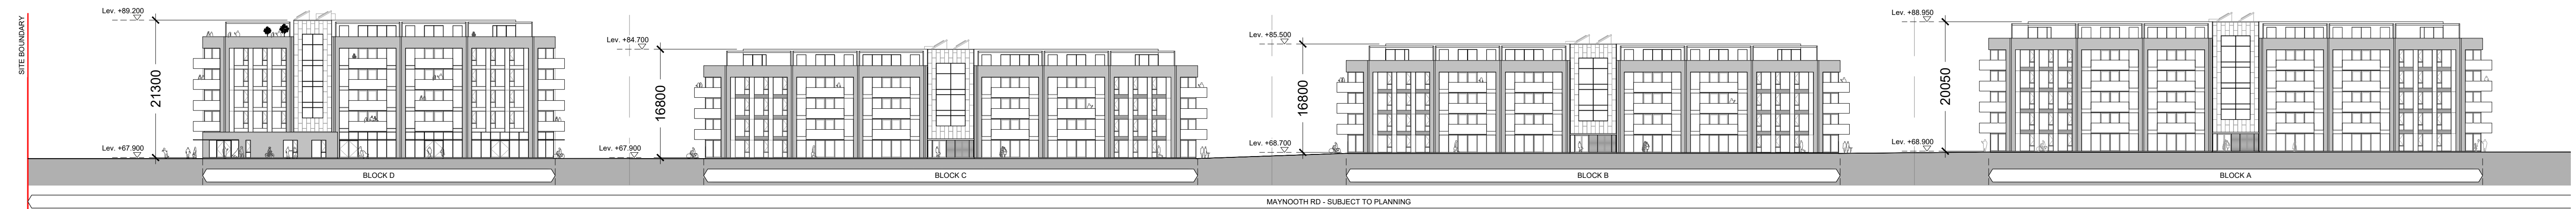

01 Permitted Contiguous Elevation AA
1:500 @ A1

For scale 1:200 please refer to drawing sheet
number: KWC-00-XXX-DR-JFA-AR-PP5201

Scale 1:500




0 10 20 30 40 50 [m]

Part 1

Part 2

Part 3

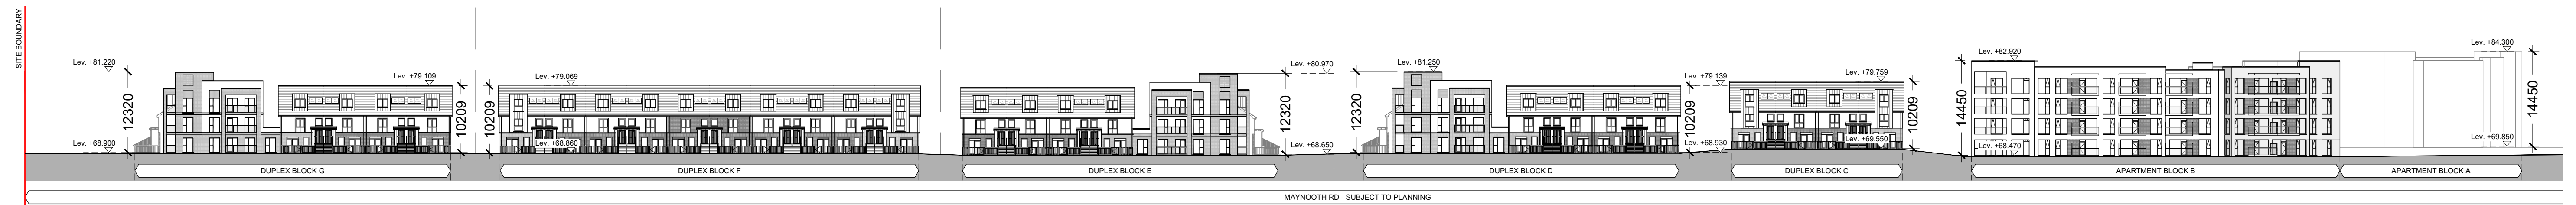


02 Proposed Contiguous Elevation AA
1:500 @ A1

For scale 1:200 please refer to drawing sheet
number: KWC-00-XXX-DR-JFA-AR-PP5202

Scale 1:500 [m]

A horizontal scale bar with alternating black and white segments. Below the bar are numerical markings at 0, 10, 20, 30, 40, and 50. The unit [m] is indicated at the right end.

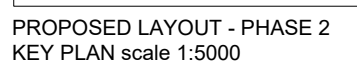

THE TREE HOUSE, 17 RICHVIEW OFFICE PARK
CLONSKEAGH, D14 XR82, IRELAND
T: (01) 6689888 E: info@jfa.ie W: www.jfa.ie

CLIENT
Seattle Construction Ltd

PROJECT
Kilwoghan Woods Project (PHASE 2)
Maynooth Road, Celbridge, Co. Kildare

DRAWING
Permitted & Proposed
Contiguous Elevations AA

SCALE	JOB NO.
1:500 @ A1	2510

DRAWN BY	JB
DATE	AUGUST 2025

DRAWING NUMBER KWC-00-XXX-DR- IFA-AB-PP5101

DRAWING LOCATION

DRAWING STATUS

DRAWING STATUS
