



PROPOSED LAYOUT - PHASE 2
KEY PLAN scale 1:5000

- GENERAL NOTES
1. COPYRIGHT RESERVED
 2. DO NOT SCALE DRAWING. USE FIGURED DIMENSIONS ONLY.
 3. ALL DISCREPANCIES TO BE REPORTED TO ARCHITECT
 4. THE CONTRACTOR IS RESPONSIBLE FOR CHECKING ALL LEVELS AND DIMENSIONS
 5. ALL STRUCTURE TO BE TO STRUCTURAL ENGINEERS DETAILS
 6. ALL MECH & ELEC SERVICES TO SERVICES ENGINEERS DETAILS
 7. ALL PROPRIETARY ITEMS TO BE INSTALLED IN ACCORDANCE WITH MANUFACTURERS INSTRUCTIONS
 8. CONTRACTOR IS RESPONSIBLE FOR THE COORDINATION OF STRUCTURE FINISHES AND SERVICES


REV	DATE	DESCRIPTION	BY

LEGEND

Site Boundary



01 Proposed Contiguous Elevation AA - Part 1
1:200 @ A1

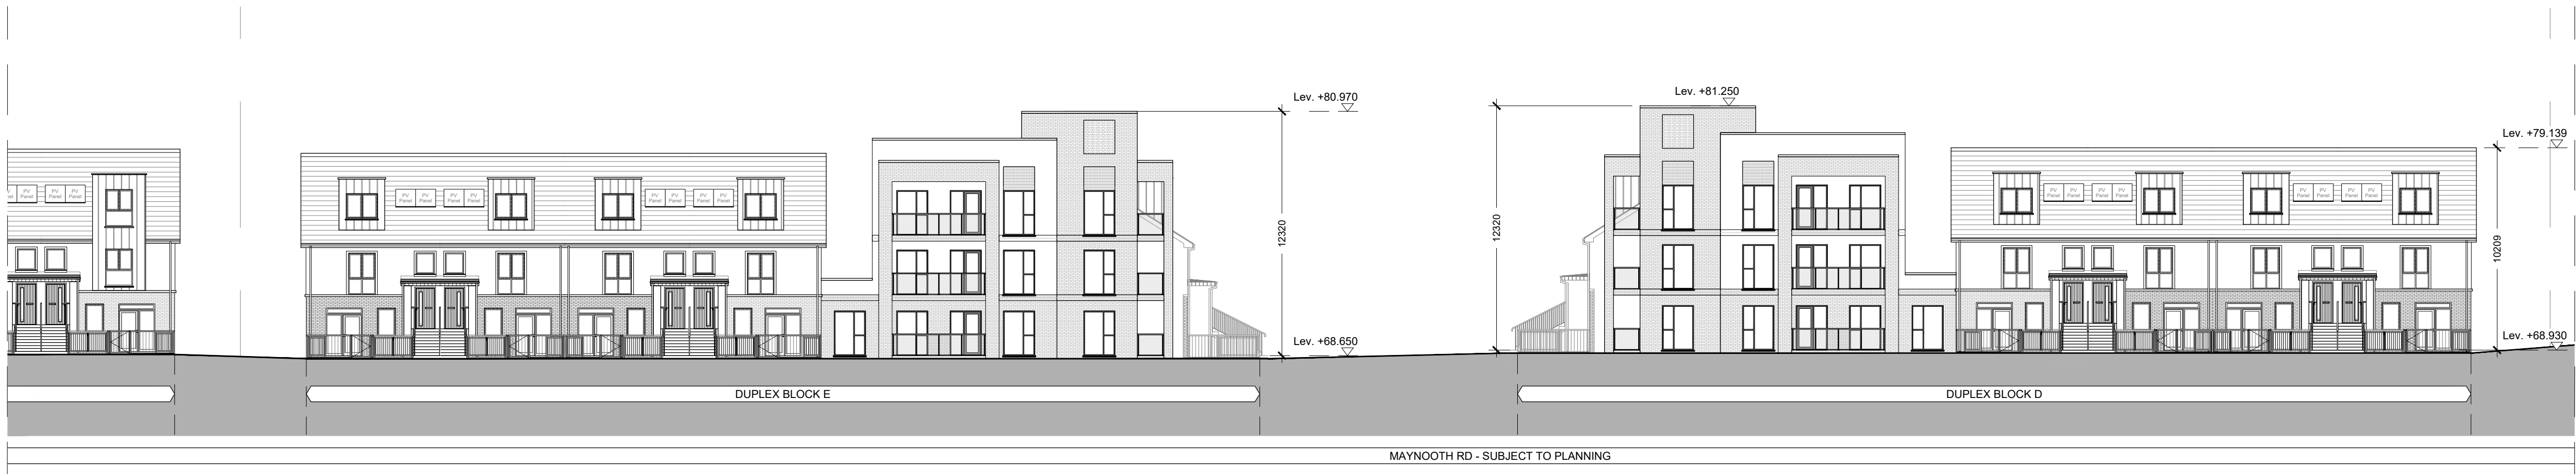


02 Proposed Contiguous Elevation AA - Part 2
1:200 @ A1



03 Proposed Contiguous Elevation AA - Part 3
1:200 @ A1

For scale 1:500 please refer to drawing sheet
number: KWC-00-XXX-DR-JFA-AR-PP5101

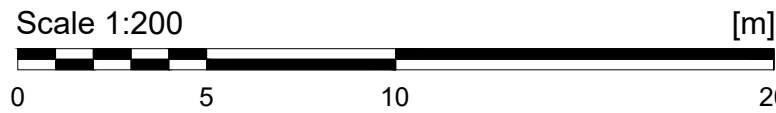

JFA
ARCHITECTS

THE TREE HOUSE, 17 RICHVIEW OFFICE PARK
CLONSKEAGH, D14 XR82, IRELAND
T: (01) 6689888 E: info@jfa.ie W: www.jfa.ie

CLIENT
Seattle Construction Ltd

PROJECT
Kilwoghan Woods Project (PHASE 2)
Maynooth Road, Celbridge, Co. Kildare

DRAWING
Proposed
Contiguous Elevations AA

SCALE 1:200 @ A1 JOB NO. 2510
DRAWN BY JB
DATE AUGUST 2025 REVISION
DRAWING NUMBER KWC-00-XXX-DR-JFA-AR-PP5202 -

DRAWING LOCATION
\\fs-hq\p\p\k24\p\p\2510 - celbride\2510-current drawings\03 - phase 2 design options

DRAWING STATUS
LRD_PLANNING