


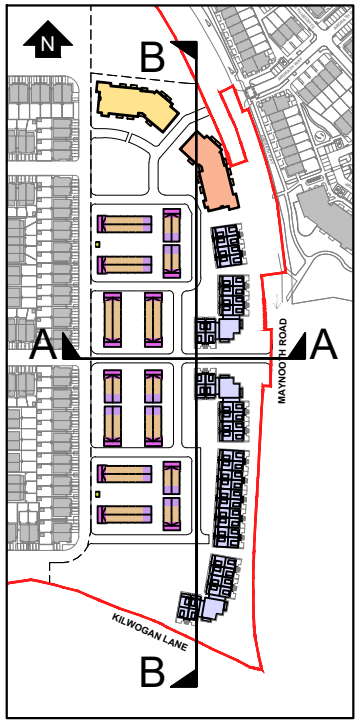


KEY PLAN scale 1:5000

- GENERAL NOTES
1. COPYRIGHT RESERVED
 2. DO NOT SCALE DRAWING. USE FIGURED DIMENSIONS ONLY.
 3. ALL DIMENSIONS TO BE REPORTED TO ARCHITECT.
 4. THE CONTRACTOR IS RESPONSIBLE FOR CHECKING ALL LEVELS AND DIMENSIONS.
 5. ALL STRUCTURE TO BE TO STRUCTURAL ENGINEERS DETAILS.
 6. ALL MECH & ELEC SERVICES TO SERVICES ENGINEERS DETAILS.
 7. ALL PROPRIETARY ITEMS TO BE INSTALLED IN ACCORDANCE WITH MANUFACTURERS INSTRUCTIONS.
 8. CONTRACTOR IS RESPONSIBLE FOR THE COORDINATION OF STRUCTURE FINISHES AND SERVICES.


REV	DATE	DESCRIPTION	BY

LEGEND


Site Boundary

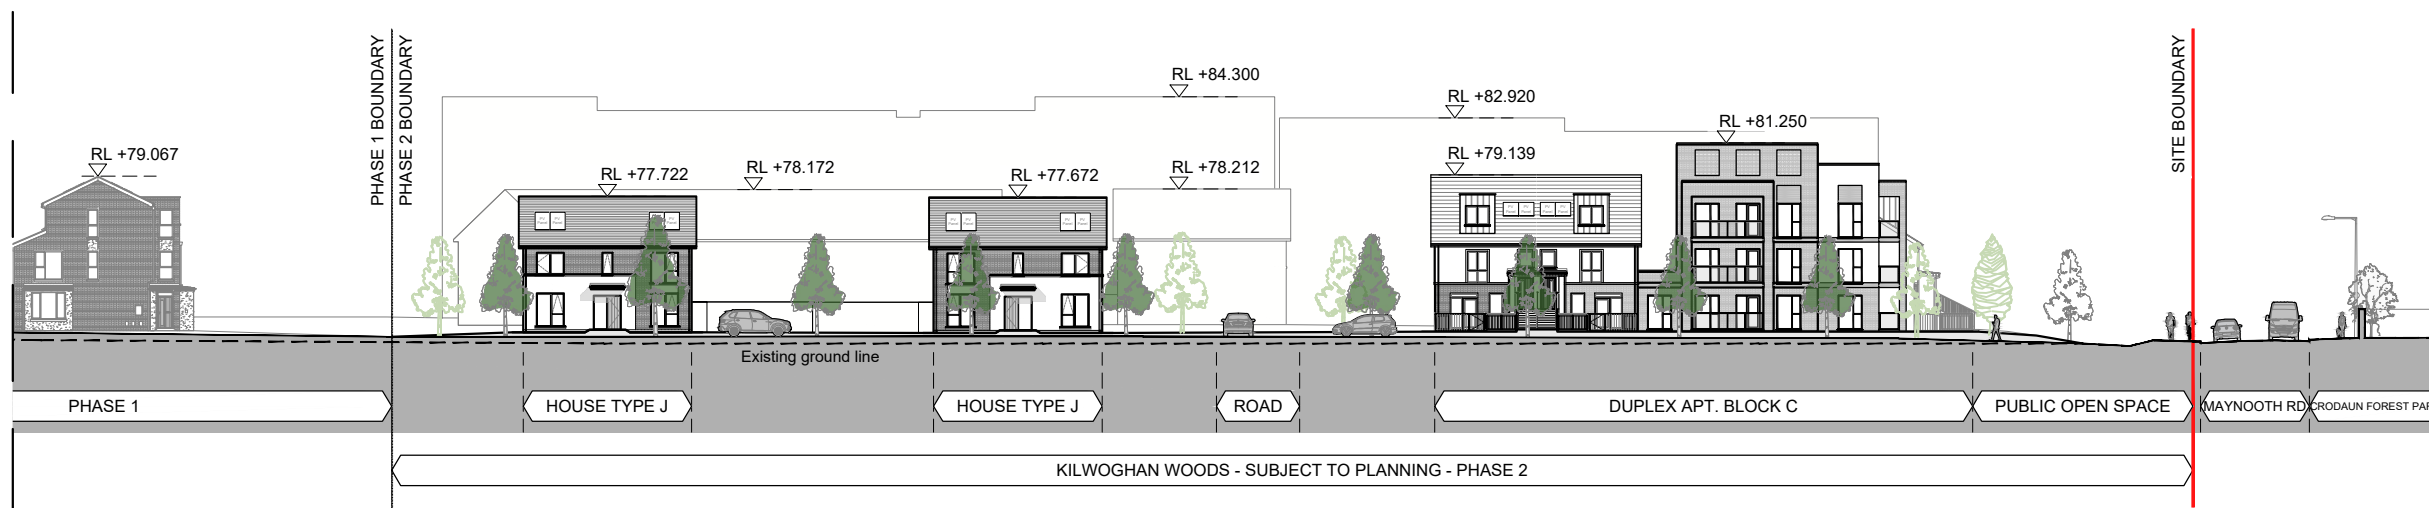

01 Proposed Site Section / Contiguous Elevation AA
1:500 @ A1

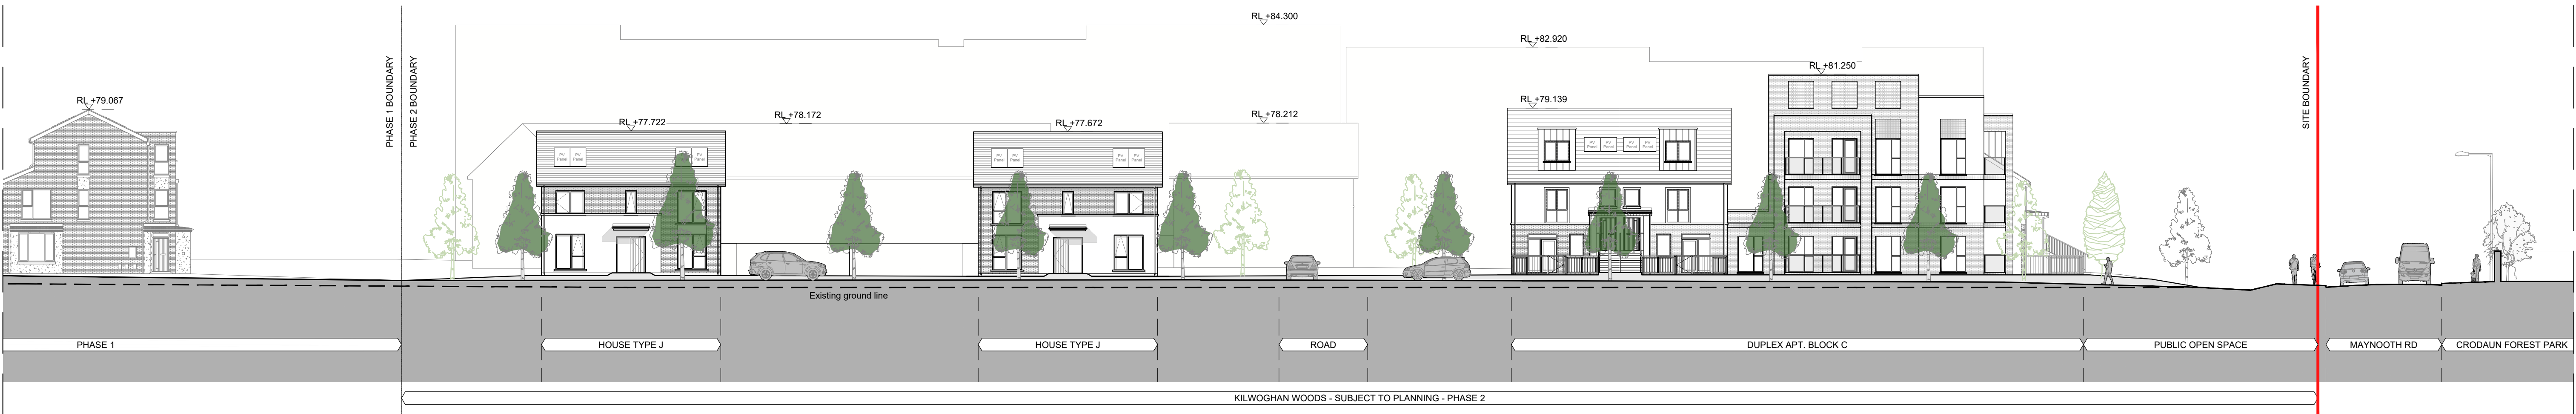

02 Proposed Site Section / Contiguous Elevation AA
1:200 @ A1

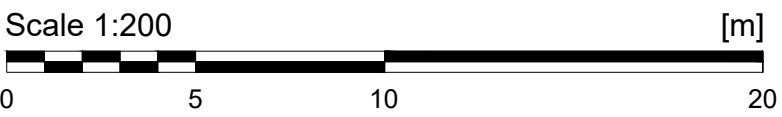

JFA
ARCHITECTS

THE TREE HOUSE, 17 RICHVIEW OFFICE PARK
CLONSKEAGH, D14 XR82, IRELAND
T: (01) 6689888 E: info@jfa.ie W: www.jfa.ie

CLIENT
Seattle Construction Ltd

PROJECT
Kilwoghan Woods Project (PHASE 2)
Maynooth Road, Celbridge, Co. Kildare

DRAWING
Proposed Site Section
/ Contiguous Elevations AA

SCALE
1:200 + 1:500 @ A1
JOB NO.
2510
DRAWN BY
JB
DATE
AUGUST 2025
DRAWING NUMBER
KWC-00-XXX-DR-JFA-AR-PP5401 -
REVISION

DRAWING LOCATION
\\atlantick24\proj\2510 - atlantick 2510-current drawings\03 - phase 2 design options

DRAWING STATUS
LRD_PLANNING