


01 Proposed Site Section / Contiguous Elevation BB
1:500 @ A1





02 Proposed Site Section / Contiguous Elevation BB - Part 1
1:200 @ A1



03 Proposed Site Section / Contiguous Elevation BB - Part 2
1:200 @ A1

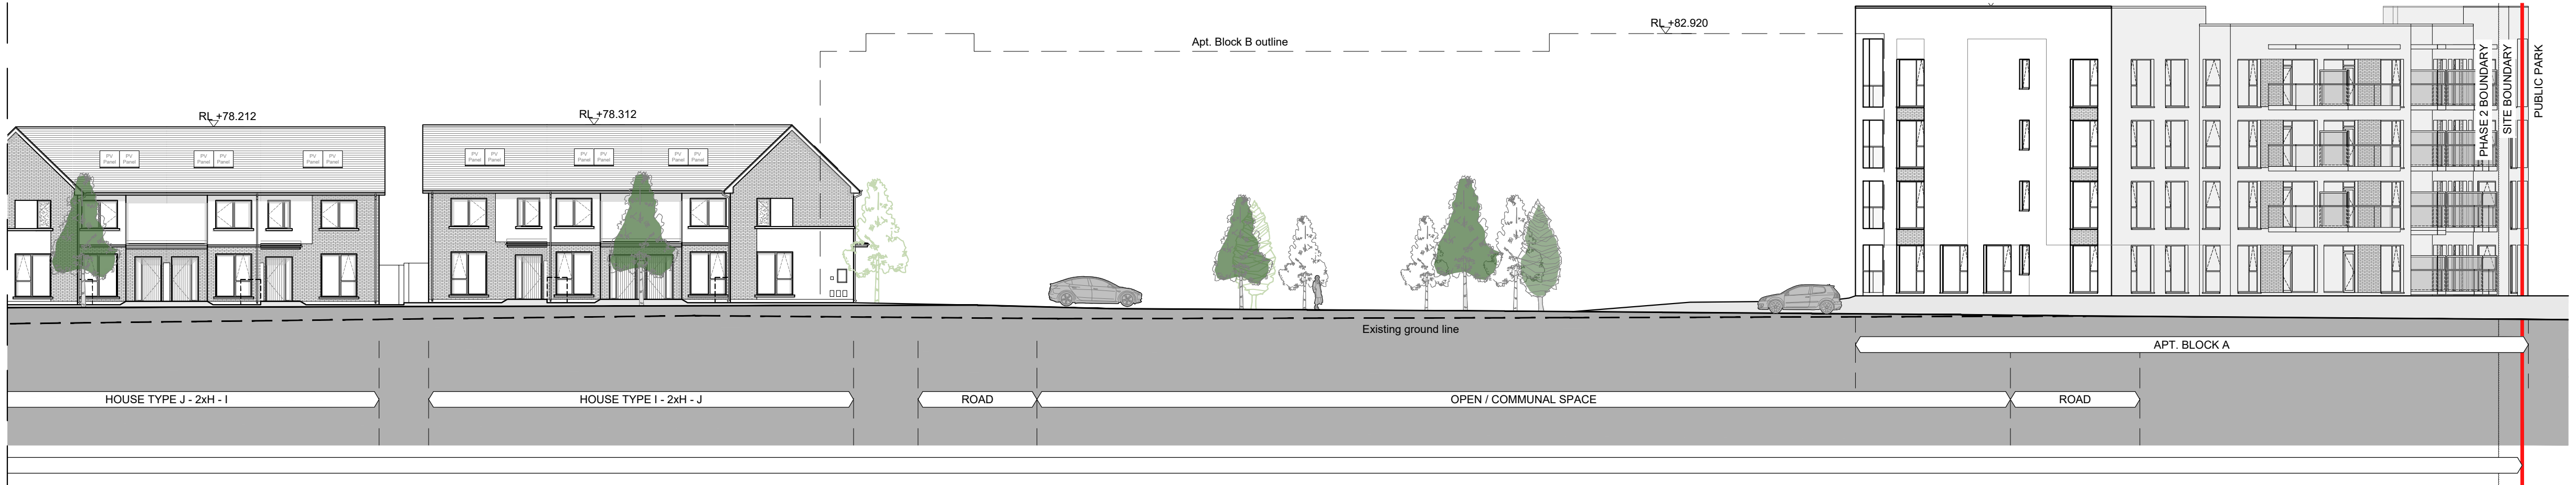

04 Proposed Site Section / Contiguous Elevation BB - Part 3
1:200 @ A1

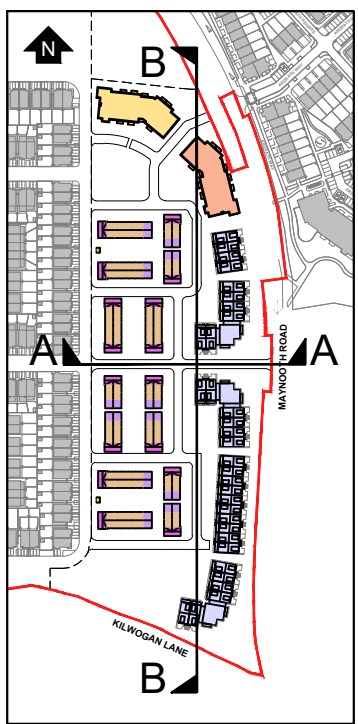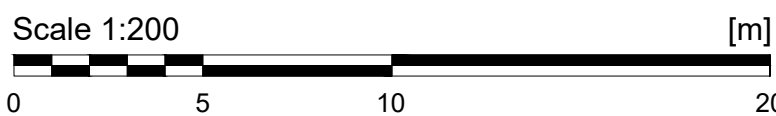

KEY PLAN scale 1:5000

LEGEND

Site Boundary

- GENERAL NOTES
1. COPYRIGHT RESERVED
 2. DO NOT SCALE DRAWING. USE FIGURED DIMENSIONS ONLY.
 3. ALL DISCREPANCIES TO BE REPORTED TO ARCHITECT.
 4. THE CONTRACTOR IS RESPONSIBLE FOR CHECKING ALL LEVELS AND DIMENSIONS.
 5. ALL STRUCTURE TO BE TO STRUCTURAL ENGINEERS DETAILS.
 6. ALL MECH & ELEC SERVICES TO SERVICES ENGINEERS DETAILS.
 7. ALL PROPRIETARY ITEMS TO BE REINSTALLED IN ACCORDANCE WITH MANUFACTURERS INSTRUCTIONS.
 8. CONTRACTOR IS RESPONSIBLE FOR THE COORDINATION OF STRUCTURE ENGINEERS AND SERVICES.

REV	DATE	DESCRIPTION	BY

JFA
ARCHITECTS

THE TREE HOUSE, 17 RICHVIEW OFFICE PARK
CLONSKEAGH, D14 XR82, IRELAND
T: (01) 6689888 E: info@jfa.ie W: www.jfa.ie

CLIENT
Seattle Construction Ltd

PROJECT
Kilwoghan Woods Project (PHASE 2)
Maynooth Road, Celbridge, Co. Kildare

DRAWING
Proposed Site Section
/ Contiguous Elevations BB

SCALE
1:200 + 1:500 @ A1

DRAWN BY
JB

DATE
AUGUST 2025

DRAWING NUMBER
KWC-00-XXX-DR-JFA-AR-PP5402

DRAWING LOCATION
1:scale:1:200 + 1:500 @ A1 - 1:scale:1:200 + 1:500 @ A1 - 1:scale:1:200 + 1:500 @ A1 - 1:scale:1:200 + 1:500 @ A1

DRAWING STATUS
LRD_PLANNING