



LEGEND

SOFT LANDSCAPE

- Public grass / Private grass
- Meadow Grass
- Shrub Planting
- Bulb Planting
- Rain Garden
- Formal Hedge Planting
- Native Hedgerow Planting
- Existing Hedgerow Management
- Woodland Planting
- Existing Woodland Management

HARD LANDSCAPE

- Permeable PCC Unit Paving
- PCC setts paving
- In-Situ Concrete path to Backgardens
- Buff Tarmac Path
- Cellweb Path
- Play Area/ Safety surface
- Reinforced Grass
- Public footpath - In-situ concrete (refer to engineers drawings)
- Road (refer to engineers drawings)
- Coloured macadam to Homezones
- Shared cycle & pedestrian path (refer to engineers drawings)

TREES

- Proposed Parkland and Feature trees
- Street Trees
- Verge Tree Planting
- Specimen shrubs
- Existing Trees (Individual)
- Existing Trees (Grouped)

FURNISHING


- Seating
- Bike stands
- Play equipment
- Outdoor fitness equipment
- Natural play equipment

MISC

- Ballymastone Masterplan Boundary
- Phase 3 Core Area

ENGINEER'S

- Detention basin
- Public Lighting
- 7M Lighting Radius
- ESB

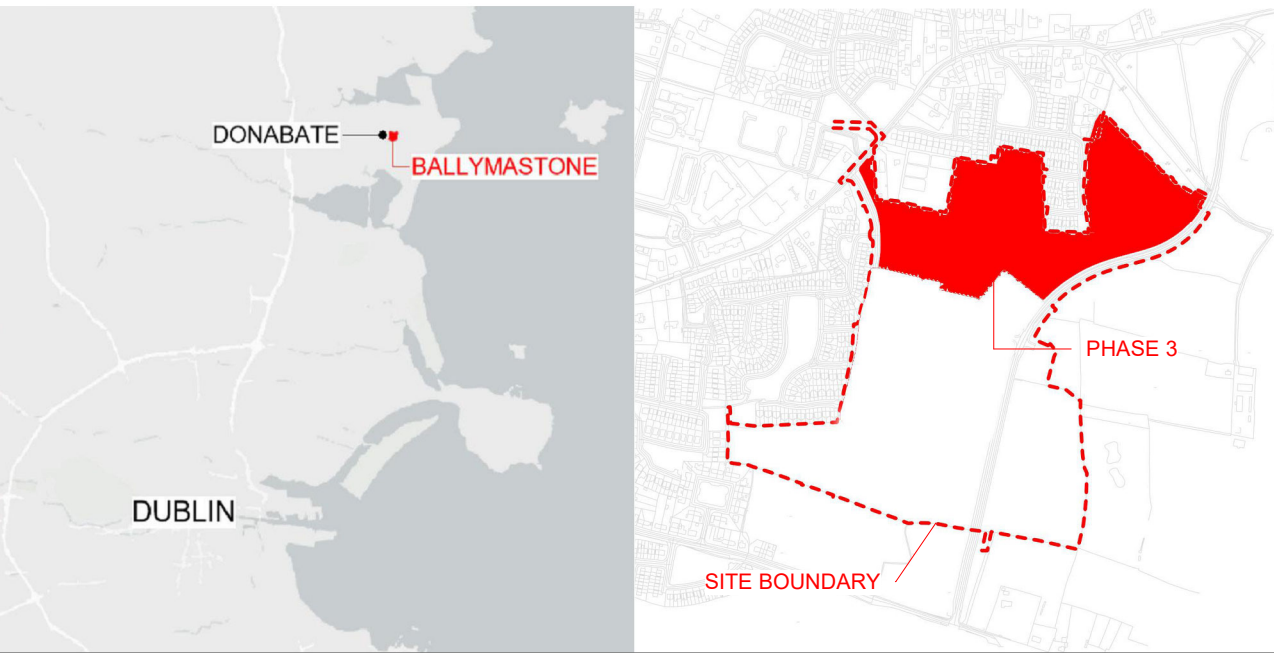

REV	DATE	COMMENTS
-----	------	----------

FOR PLANNING

CUNNANE STRATTON REYNOLDS
LANDPLANNING & DESIGN

GAINSBORO HOUSE,
24 SUFFOLK STREET, DUBLIN 2
TEL 01 661 0419 FAX 01 661 0431
EMAIL info@csrlandplan.ie



PROJECT:
RESIDENTIAL DEVELOPMENT,
BALLYMASTONE, DONABATE

DRAWING:
Landscape Masterplan

DATE: MAY 2025

SCALE: As indicated @ A1

DRAWN: KF
CHECKED: TS

DRAWING NO: 19164-2-3101