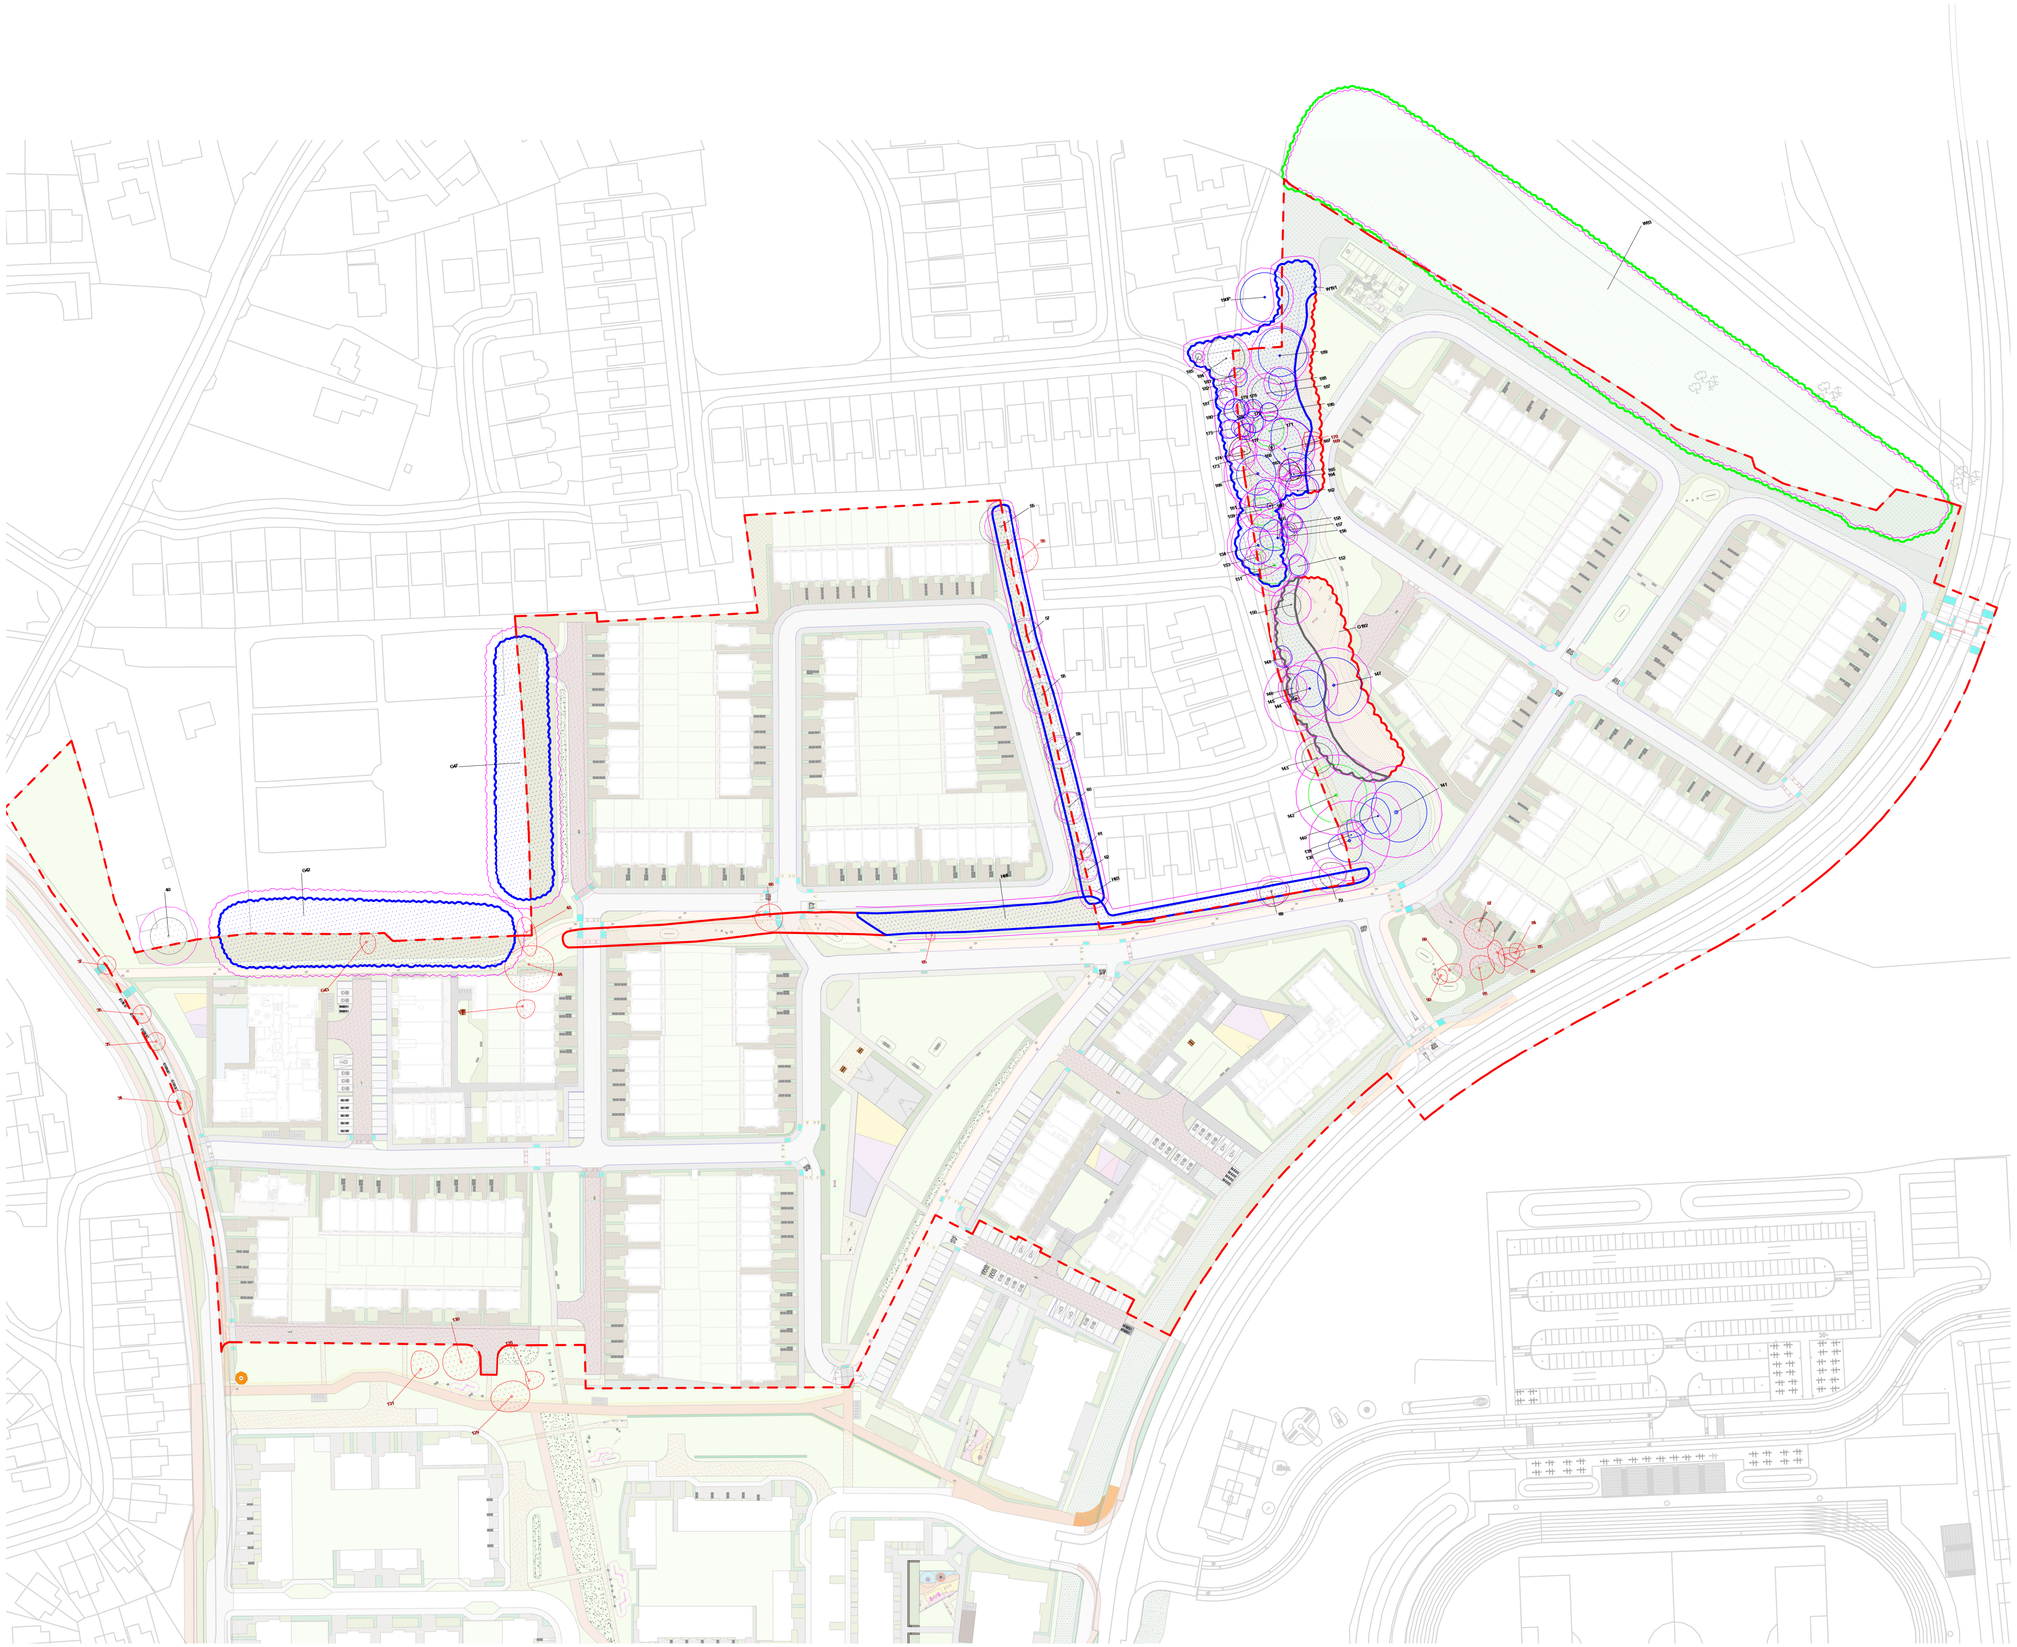

1 **Vegetation Retention and Removal Plan**
Scale: 1 : 1000

LEGEND

TREES RETAINED

- Existing Trees **Category A**
- Existing Trees **Category B**
- Existing Trees **Category C**
- Existing Tree Groups & Hedgerows **Category A**
- Existing Tree Groups & Hedgerows **Category B**
- Existing Tree Groups & Hedgerows **Category B**
- Root protection areas (existing hedges /trees retained)

VEGETATION REMOVED

- Existing Trees Removed
- Existing Tree Groups & Hedgerows Removed
- Phase 3 Core Area

REV	DATE	COMMENTS

FOR PLANNING

CUNNANE STRATTON REYNOLDS

LANDPLANNING & DESIGN

GAINSBORO HOUSE,
24 SUFFOLK STREET, DUBLIN 2
TEL 01 661 0419 FAX 01 661 0431
EMAIL info@csrlandplan.ie

N

PROJECT: RESIDENTIAL DEVELOPMENT, BALLYMASTONE, DONABATE	DATE:
	SCALE: As indicated @ A1
	DRAWN: KF
	CHECKED: TS
DRAWING: Vegetation Retention and Removal	DRAWING NO: 19164-2-3120