



2 **Small Park - SP05**  
Scale: 1 : 500



3 **Small Park - SP06**  
Scale: 1 : 500

## LEGEND

### SOFT LANDSCAPE

- Public grass / Private grass
- Meadow Grass
- Shrub Planting
- Bulb Planting
- Rain Garden
- Formal Hedge Planting
- Native Hedgerow Planting
- Existing Hedgerow Management
- Woodland Planting
- Existing Woodland Management

### TREES

- Proposed Parkland and Feature trees
- Street Trees
- Verge Tree Planting
- Specimen shrubs
- Existing Trees (Individual)
- Existing Trees (Grouped)

### ENGINEER'S

- Detention basin
- Public Lighting
- 7M Lighting Radius

### HARD LANDSCAPE


- Permeable PCC Unit Paving
- PCC setts paving
- In-Situ Concrete path to Backyards
- Buff Tarmac Path
- Cellweb Path
- Play Area/ Safety surface
- Reinforced Grass
- Public footpath - In-situ concrete (refer to engineers drawings)
- Road (refer to engineers drawings)
- Coloured macadam to Homezones
- Shared cycle & pedestrian path (refer to engineers drawings)

### FURNISHING

- Seating
- Bike stands
- Play equipment
- Outdoor fitness equipment
- Natural play equipment
- Bin/Bike Stores

### MISC

- Ballymastone Masterplan Boundary
- Phase 3 Core Area

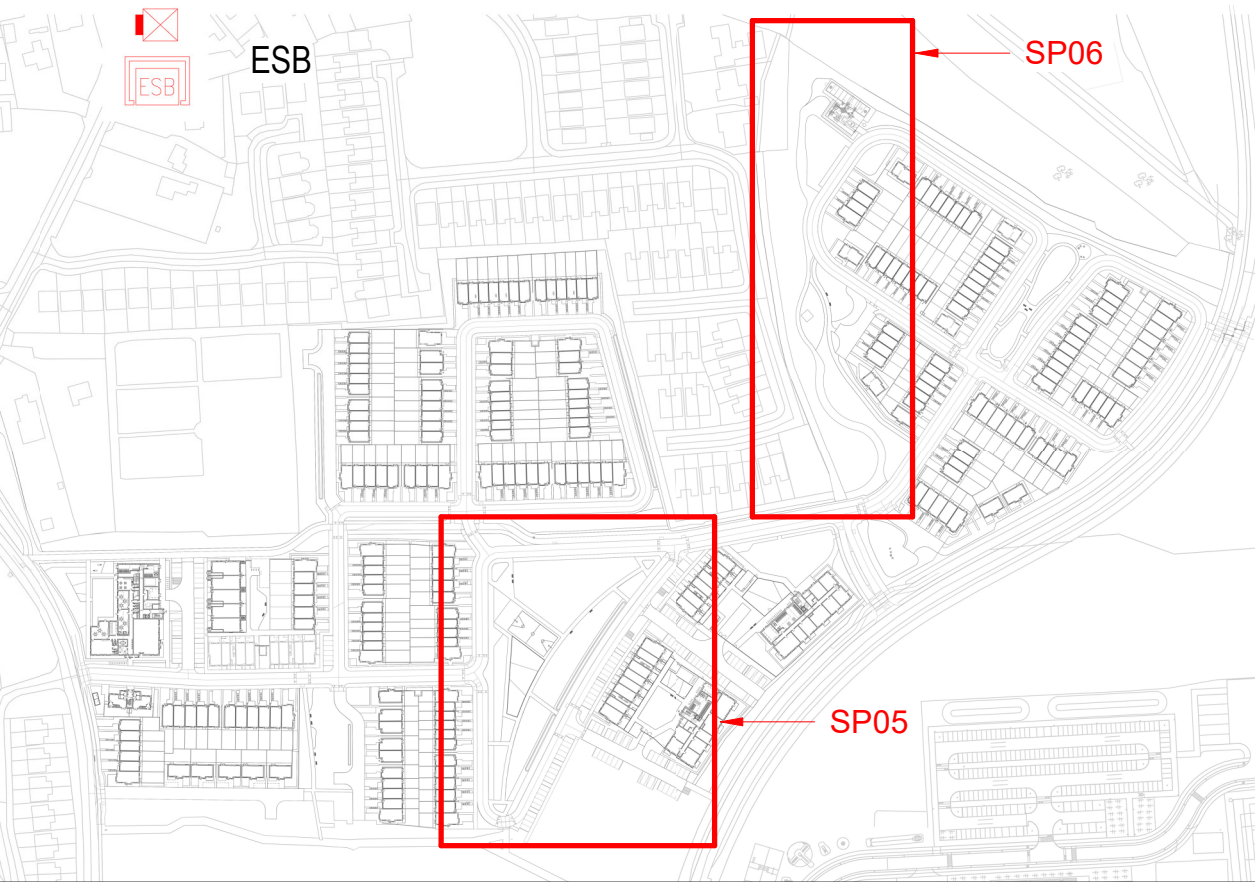

A 28/05/26 FURTHER INFORMATION


REV DATE COMMENTS

FOR PLANNING - FURTHER INFORMATION

CUNNANE STRATTON REYNOLDS

LANDPLANNING & DESIGN

GAINSBORO HOUSE,  
24 SUFFOLK STREET, DUBLIN 2  
TEL 01 661 0419 FAX 01 661 0431  
EMAIL info@cslrlandplan.ie

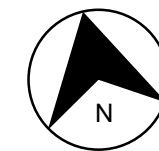

PROJECT:  
RESIDENTIAL DEVELOPMENT,  
BALLYMASTONE, DONABATE

DRAWING:  
Public Open Space - Small Parks

DATE: MAY 2025

SCALE: 1 : 500 @ A1

DRAWN: KF  
CHECKED: TS

DRAWING NO: 19164-2-3131