



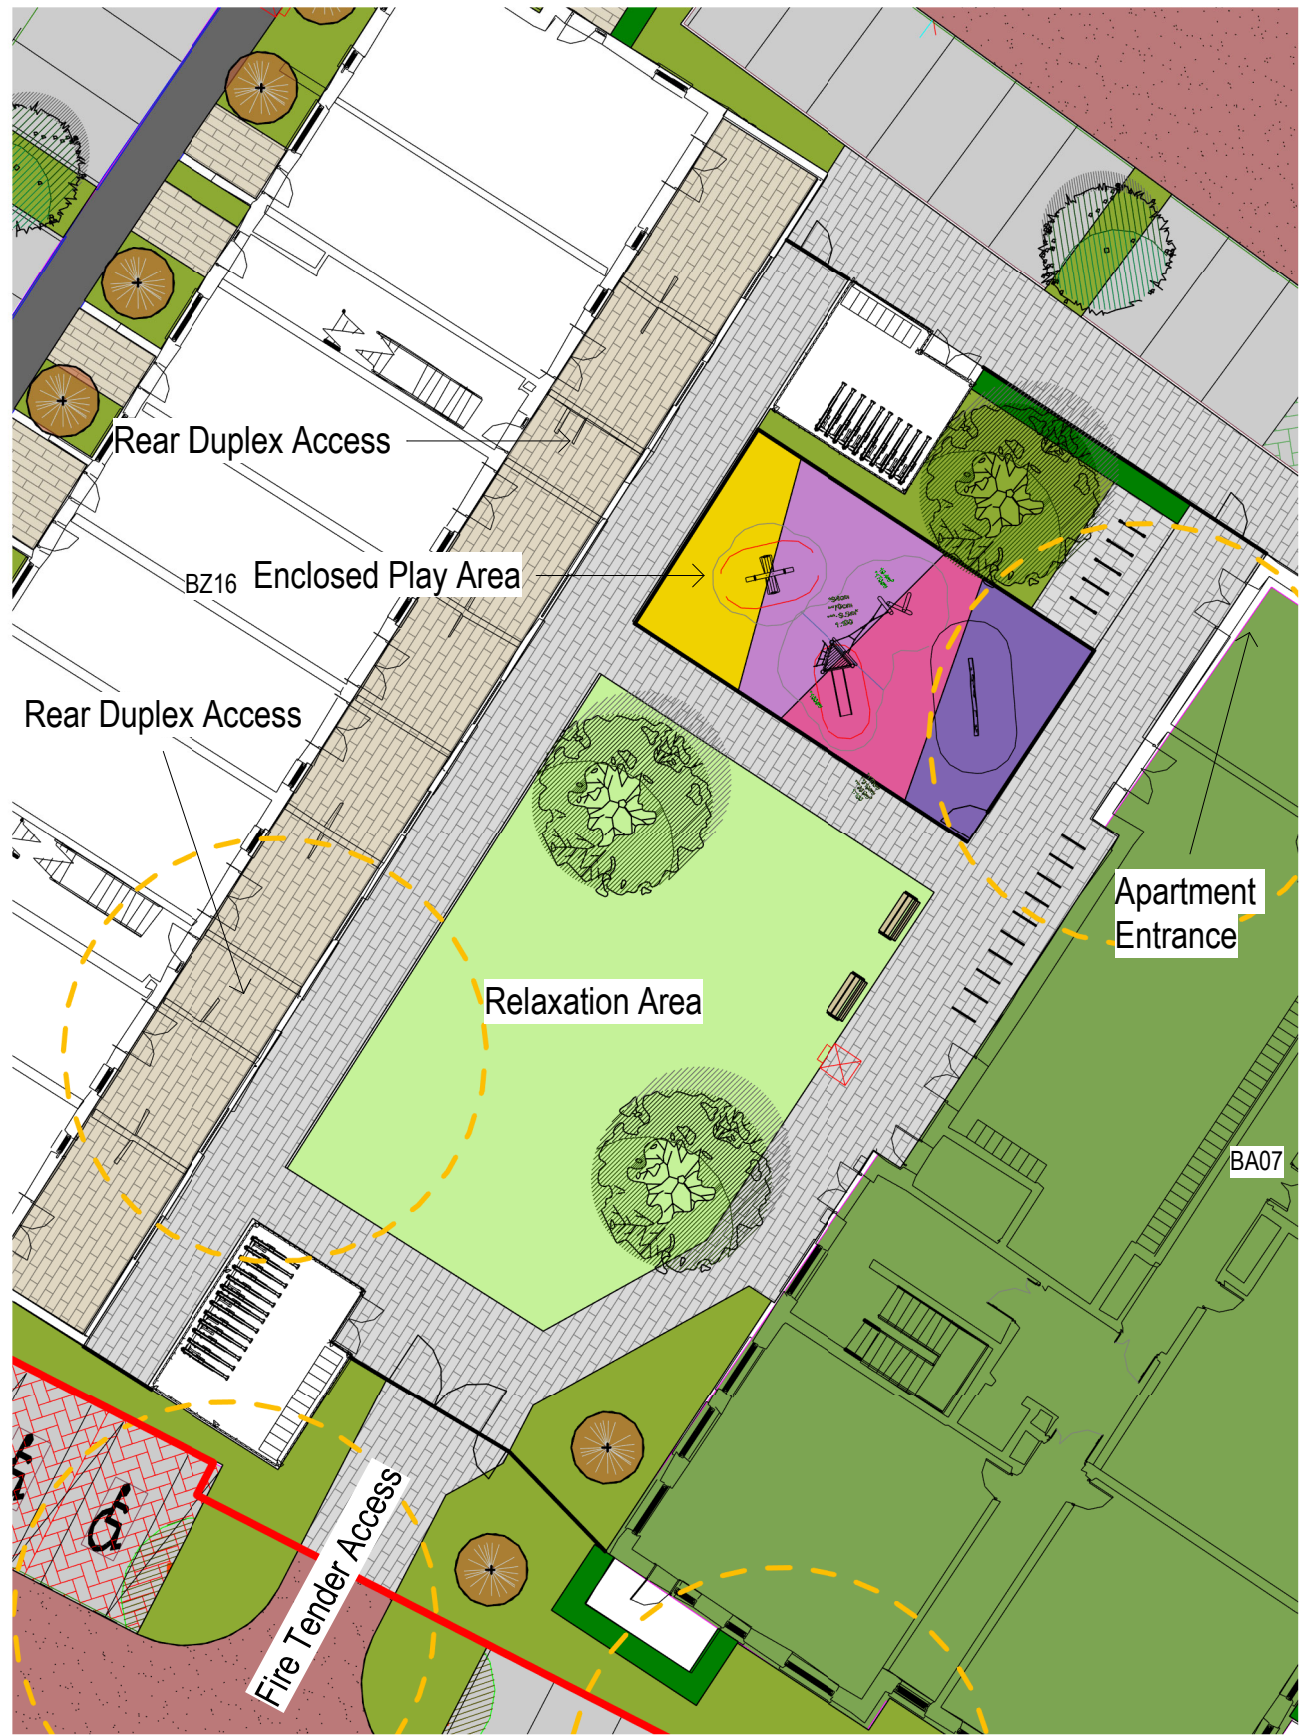


1 Communal Open Space - C06
Scale: 1 : 250

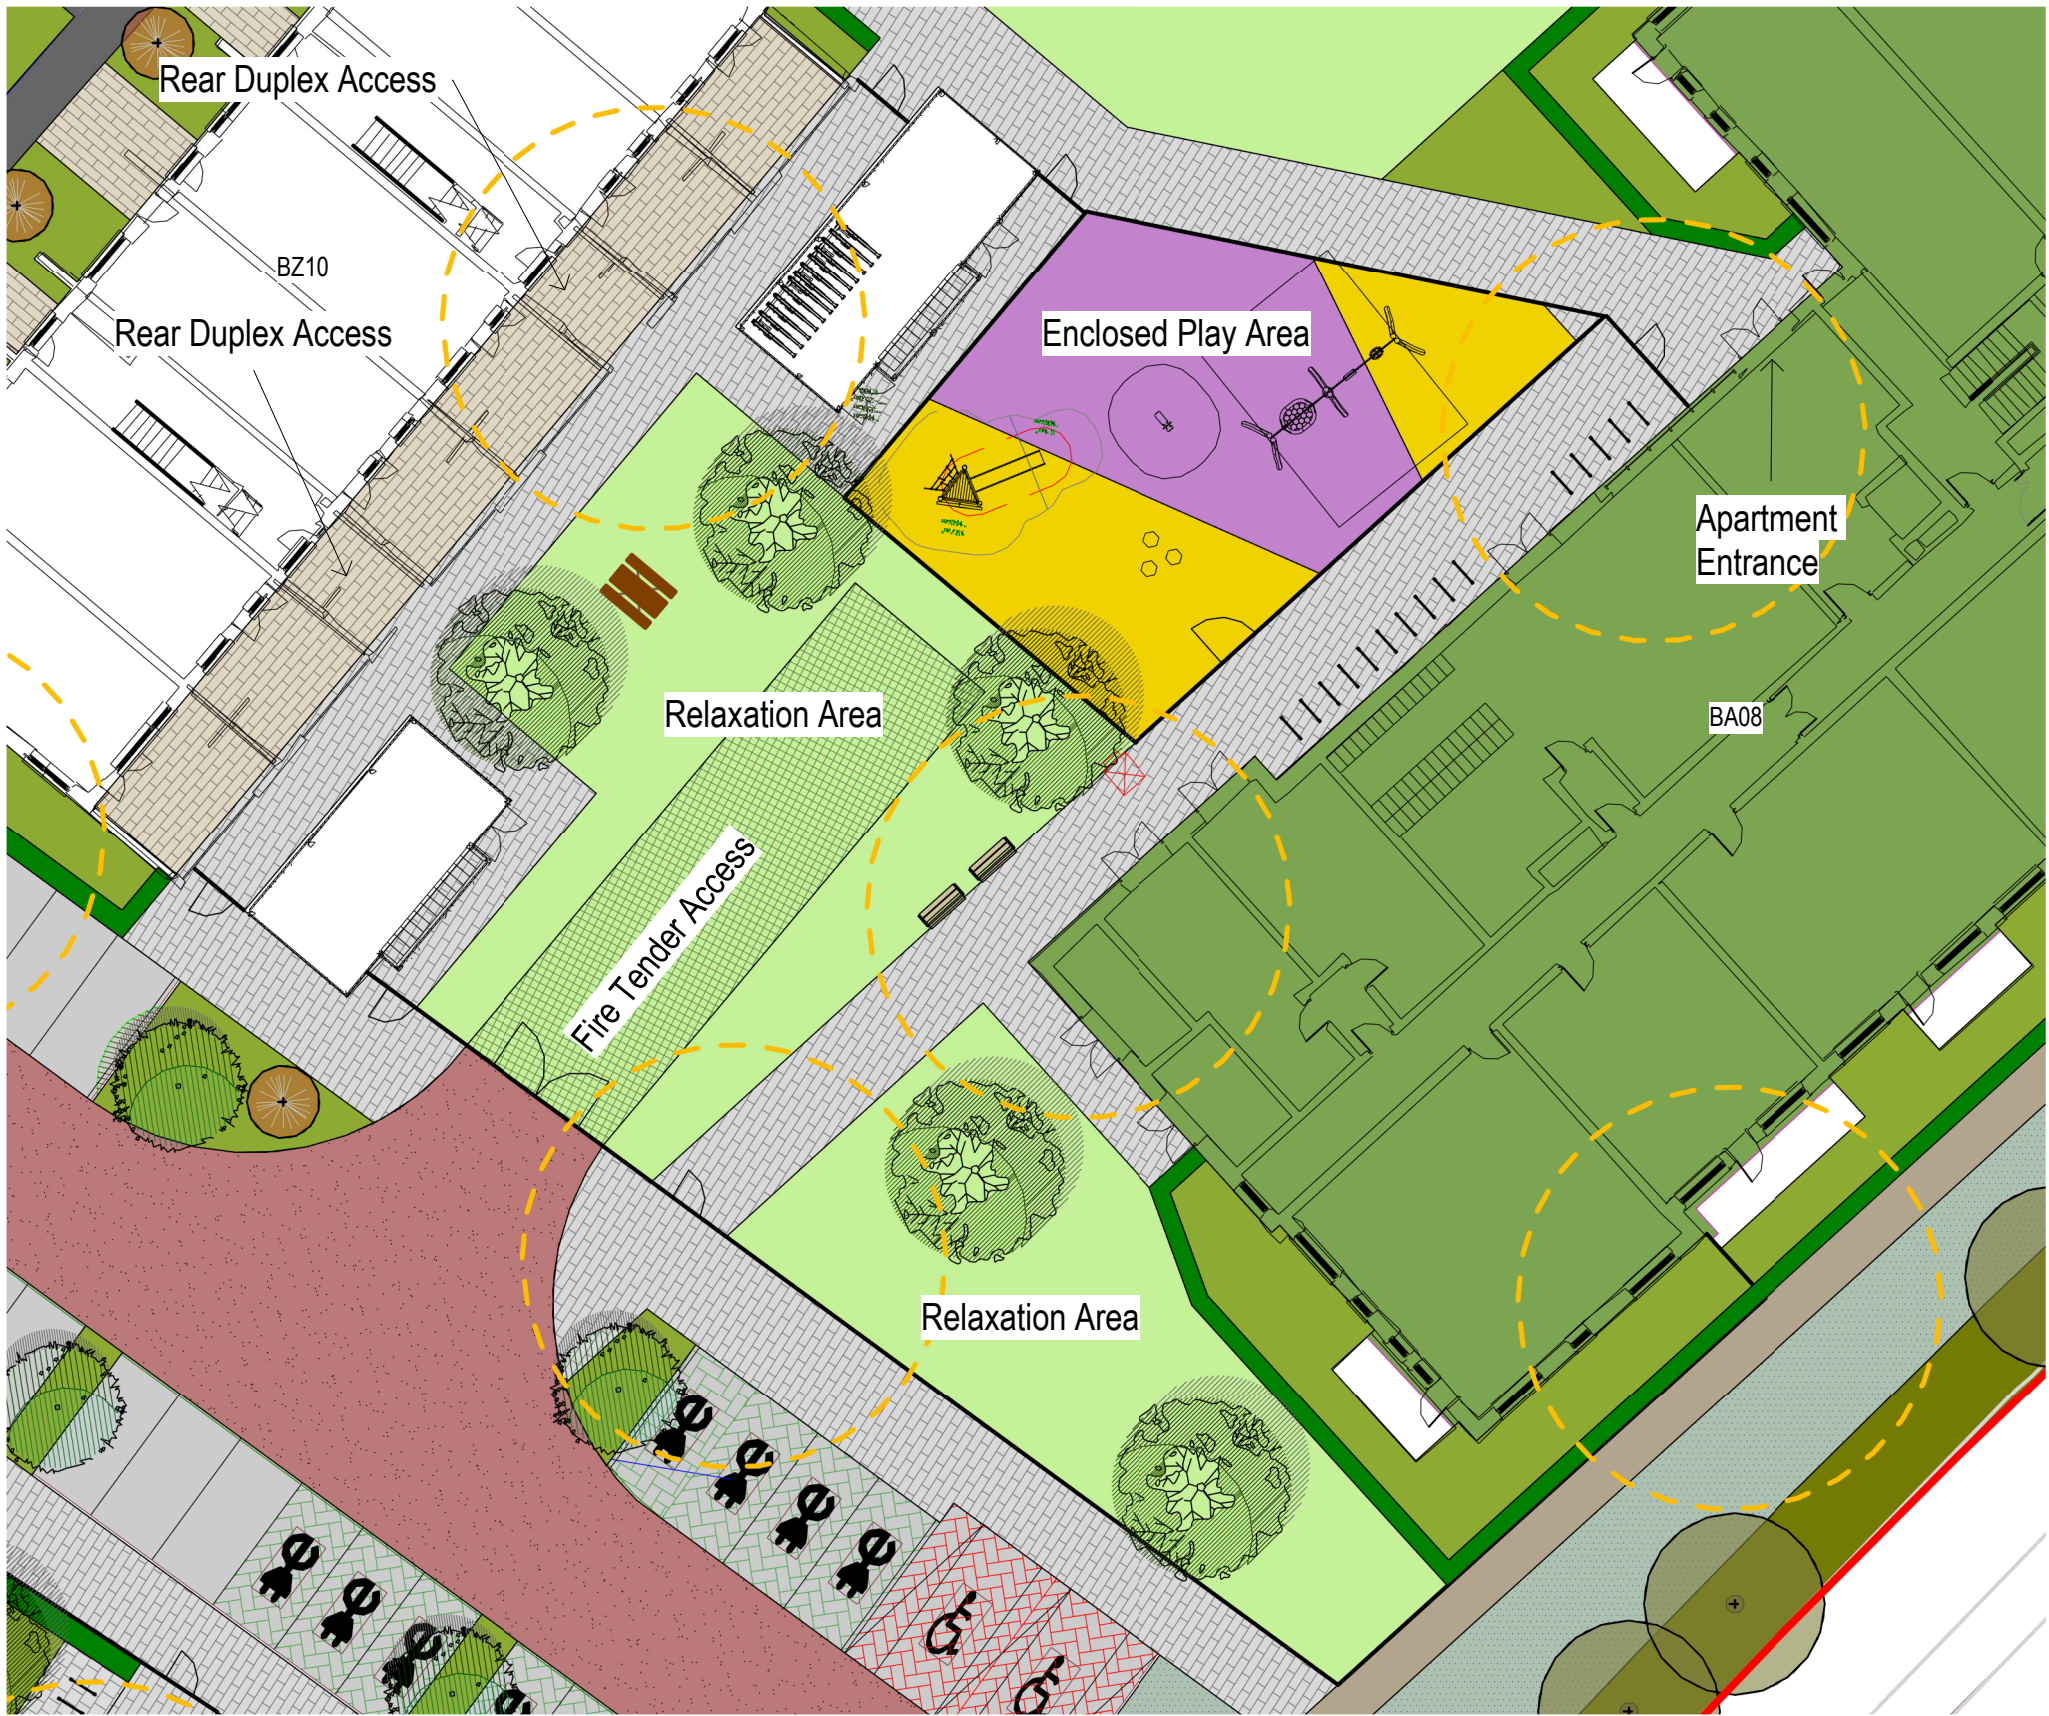

2 Communal Open Space - C07
Scale: 1 : 250



3 Communal Open Space - C05
Scale: 1 : 250

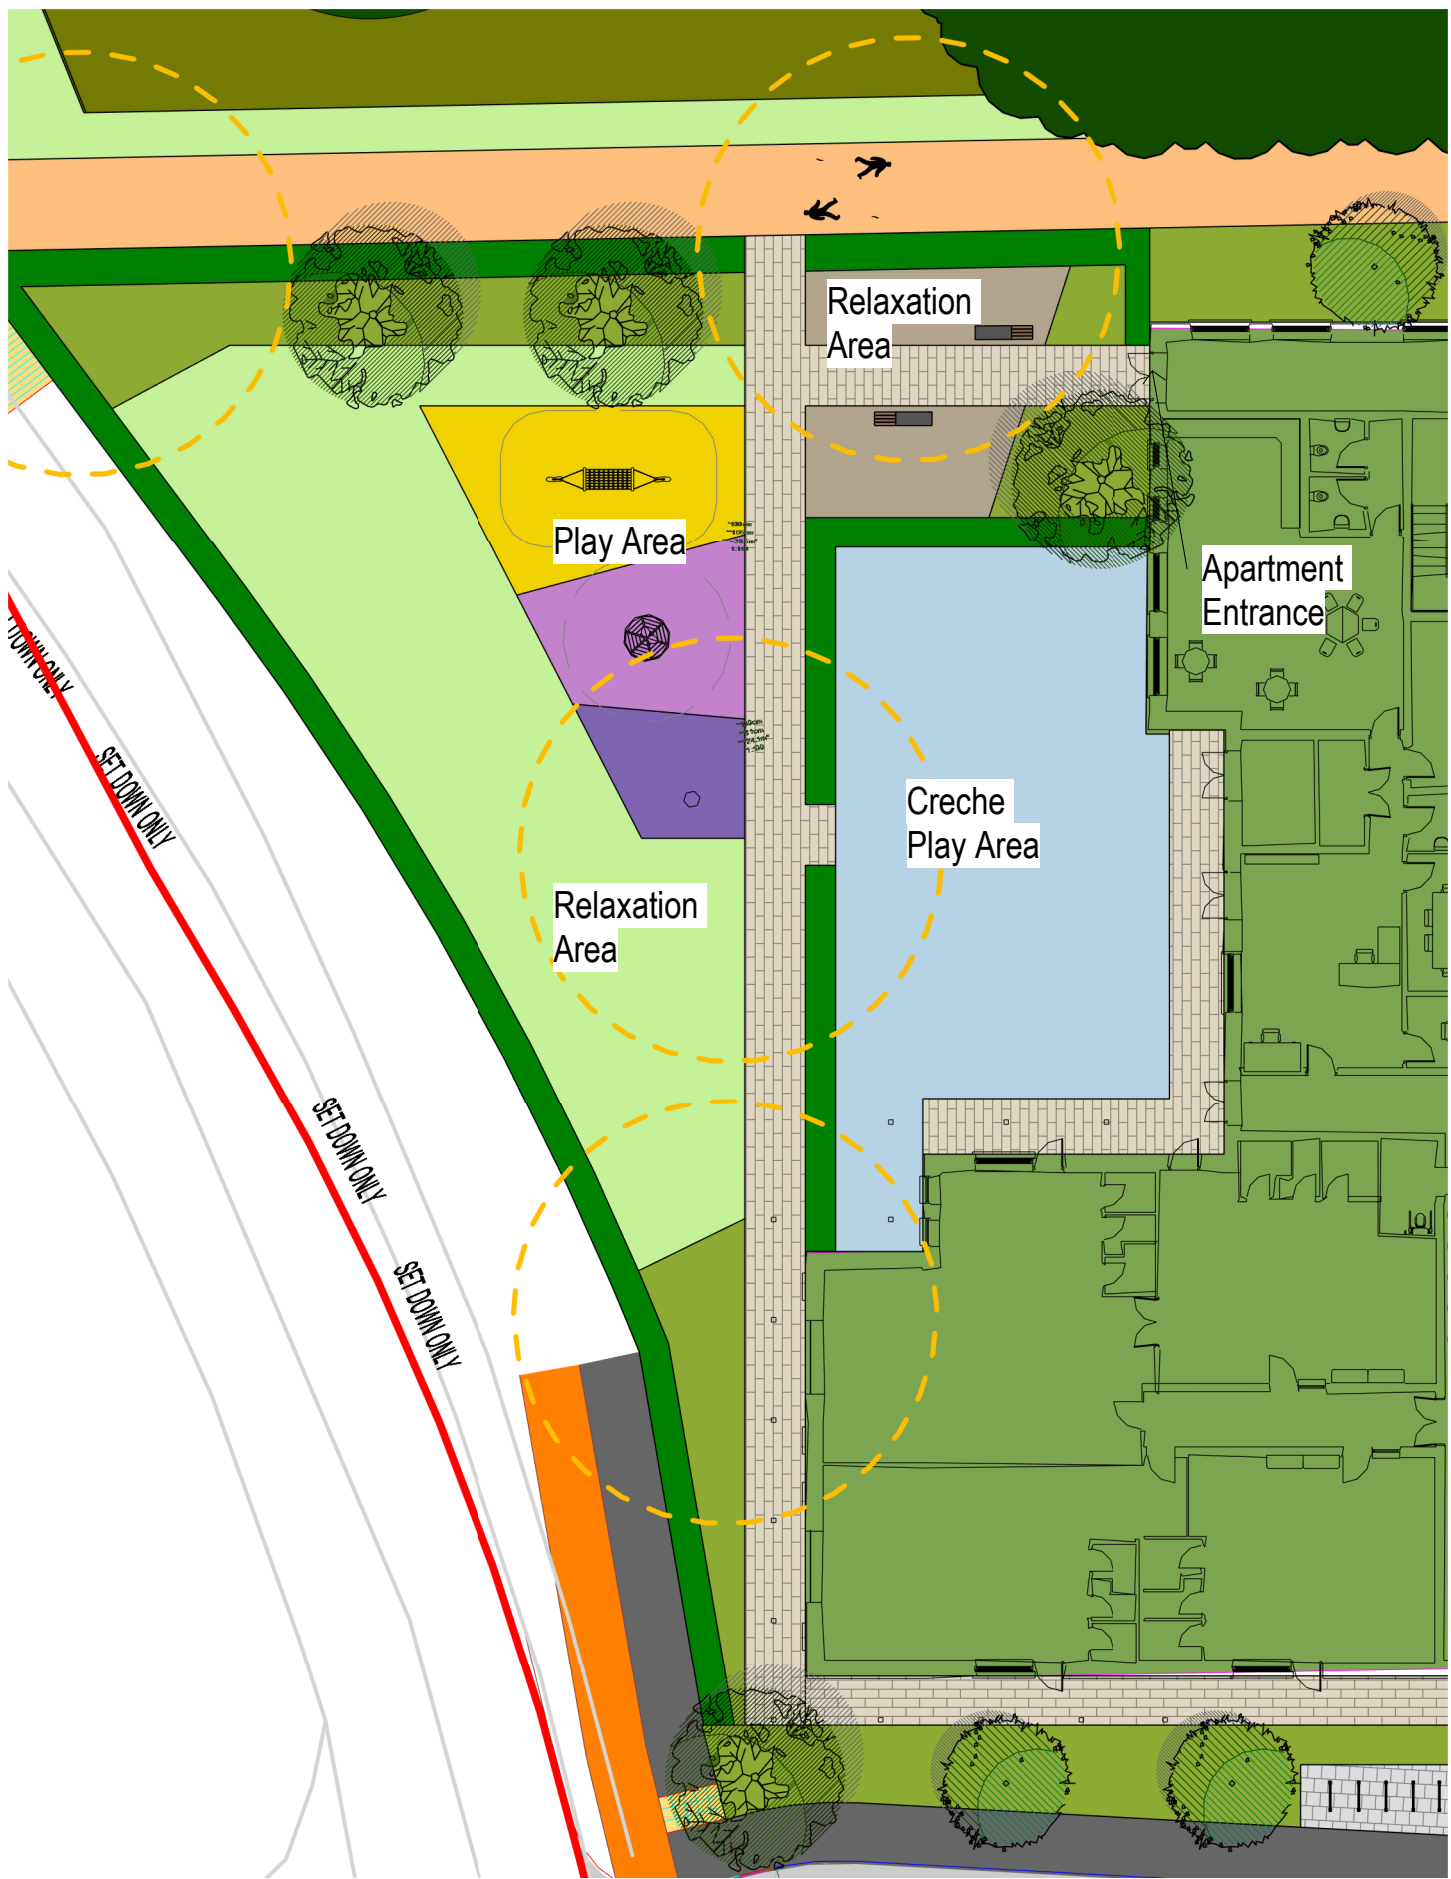

4 Communal Open Space - C04
Scale: 1 : 250

LEGEND

SOFT LANDSCAPE

- Public grass / Private grass
- Meadow Grass
- Shrub Planting
- Bulb Planting
- Rain Garden
- Formal Hedge Planting
- Native Hedgerow Planting
- Existing Hedgerow Management
- Woodland Planting
- Existing Woodland Management

TREES

- Proposed Parkland and Feature trees
- Street Trees
- Verge Tree Planting
- Specimen shrubs
- Existing Trees (Individual)
- Existing Trees (Grouped)

ENGINEER'S

- Detention basin
- Public Lighting
- 7M Lighting Radius

ESB

FOR PLANNING

CUNNANE STRATTON REYNOLDS

LANDPLANNING & DESIGN

REV

DATE

COMMENTS

PROJECT:

RESIDENTIAL DEVELOPMENT,

BALLYMASTONE, DONABATE

DATE:

SCALE:

DRAWN:

CHECKED:

DRAWING NO:

DATE:

SCALE:

DRAWN:

CHECKED:

DRAWING NO:

