




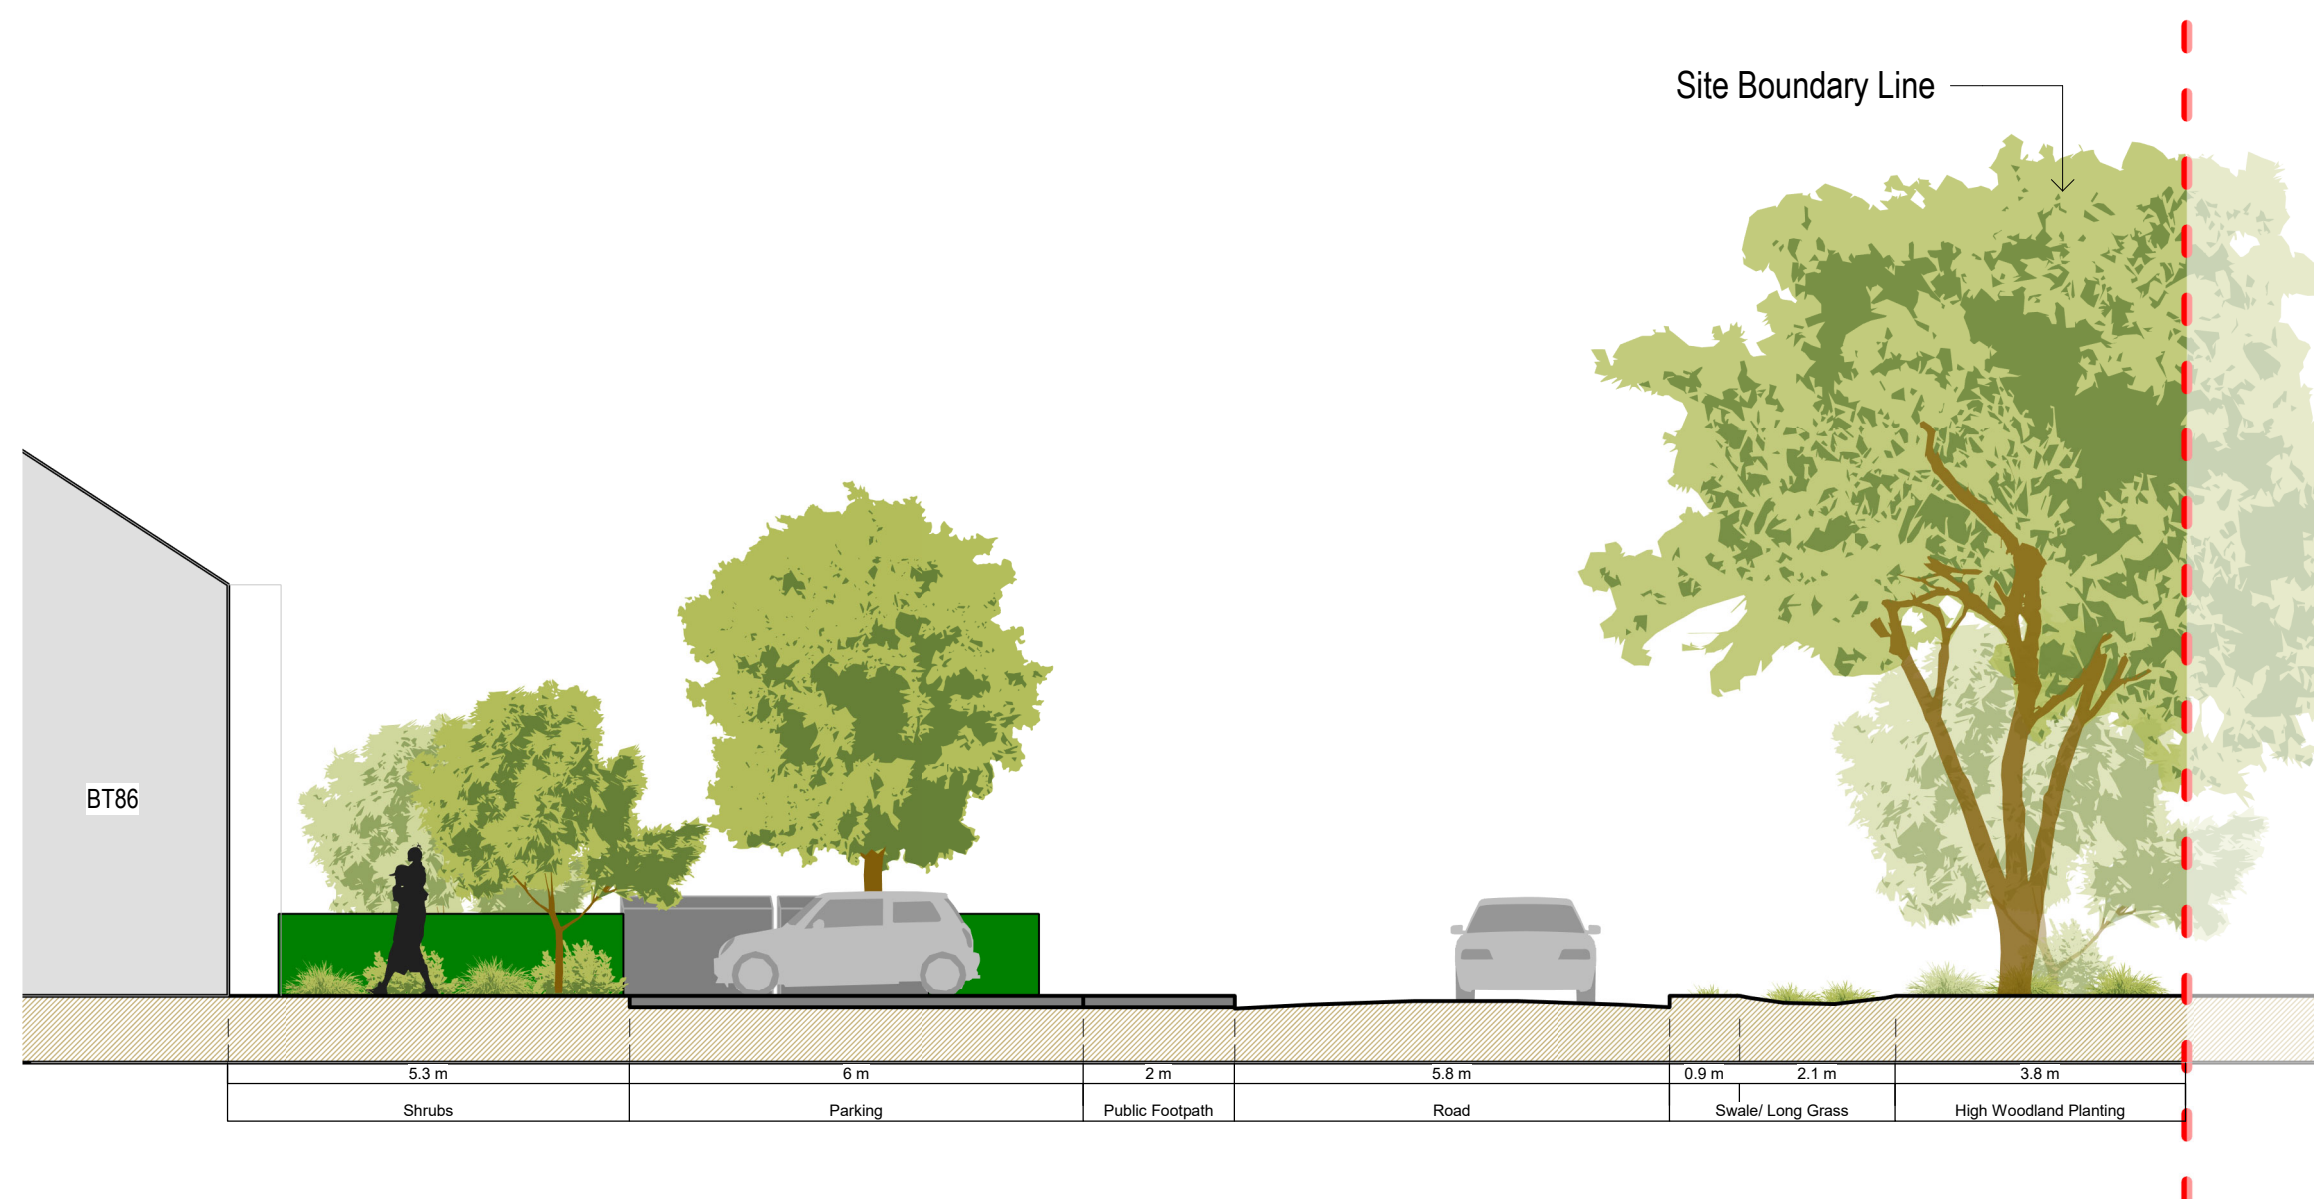


1 NORTH - PRIORY WOOD - BOUNDARY SECTION
Scale: 1 : 100

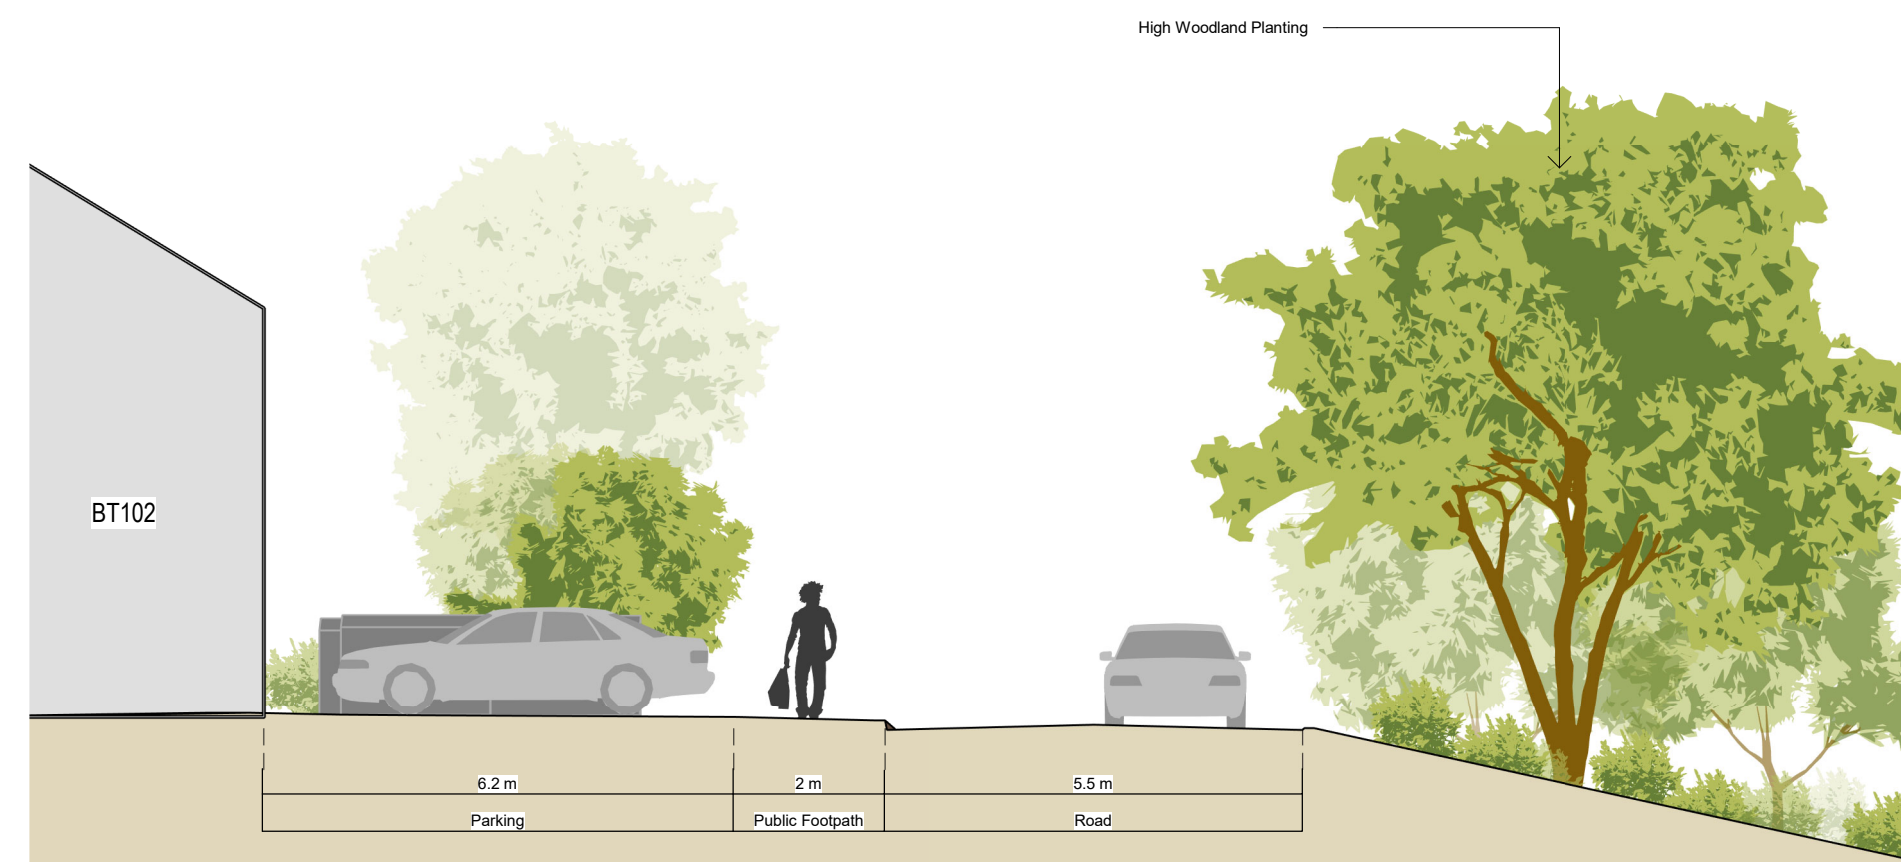


2 NORTH EAST BOUNDARY SECTION
Scale: 1 : 100

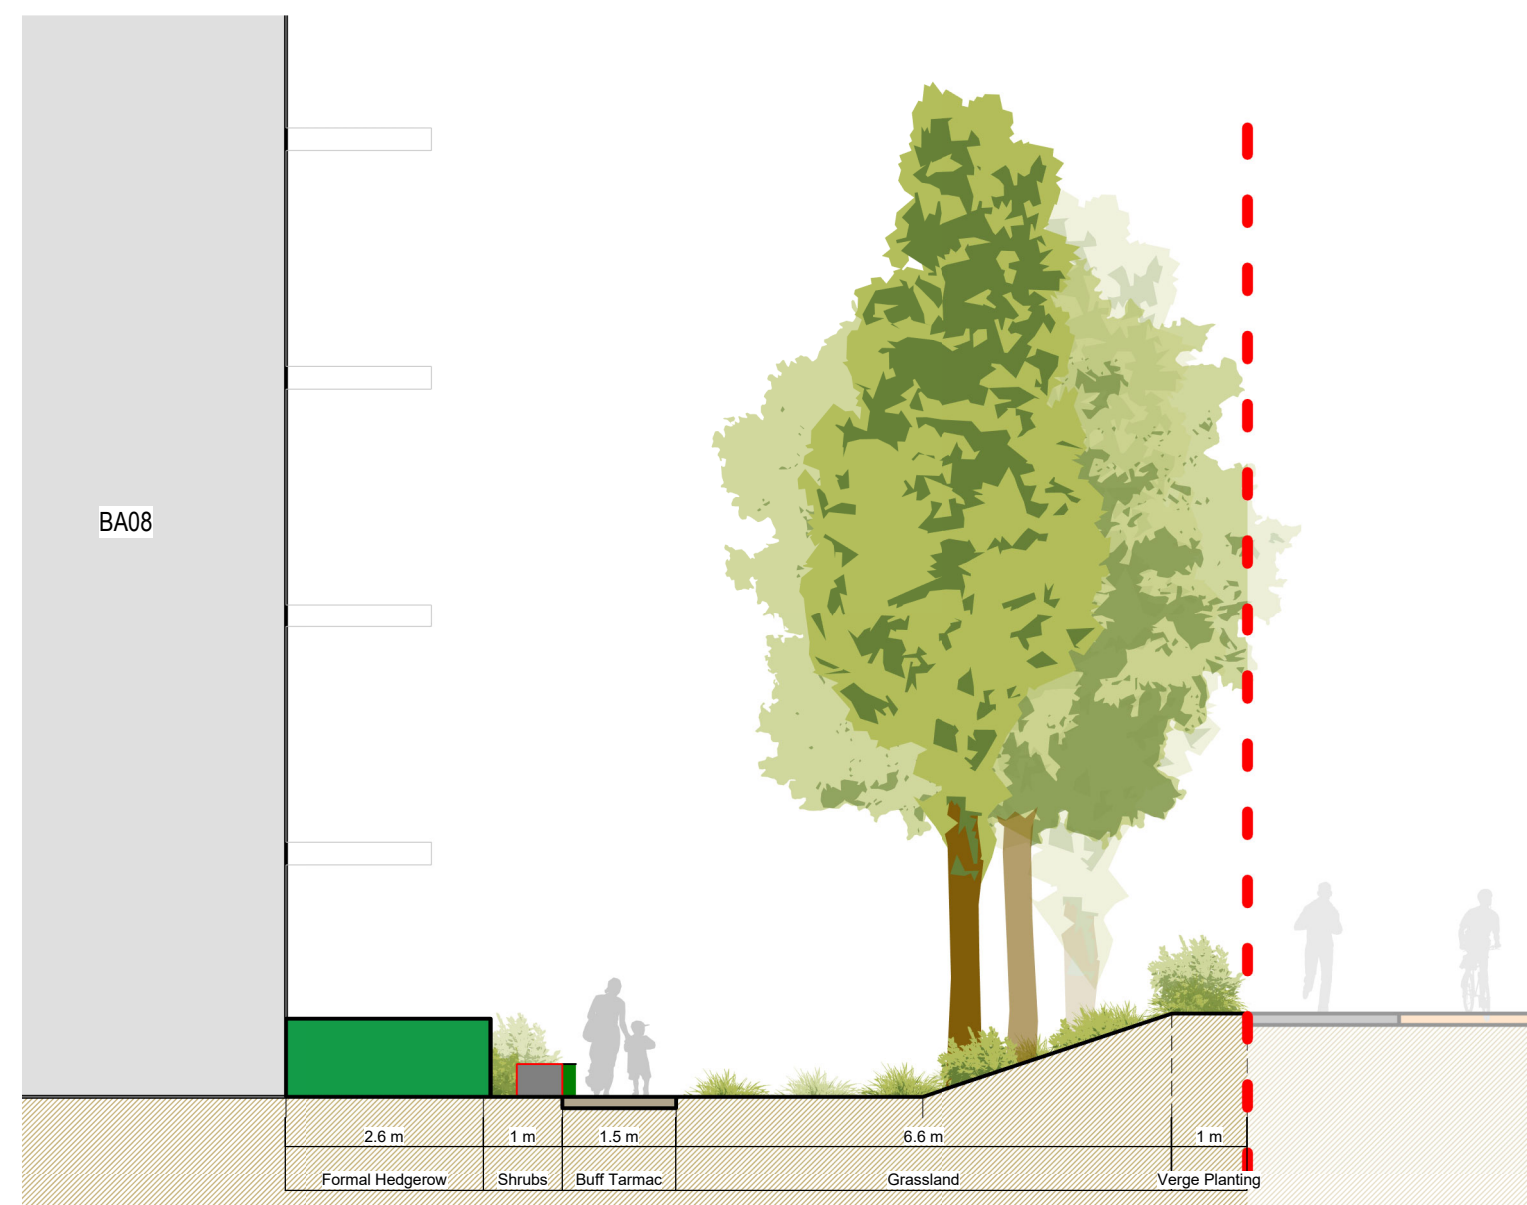


3 ZONE 4 - EAST BOUNDARY- SECTION
Scale: 1 : 100

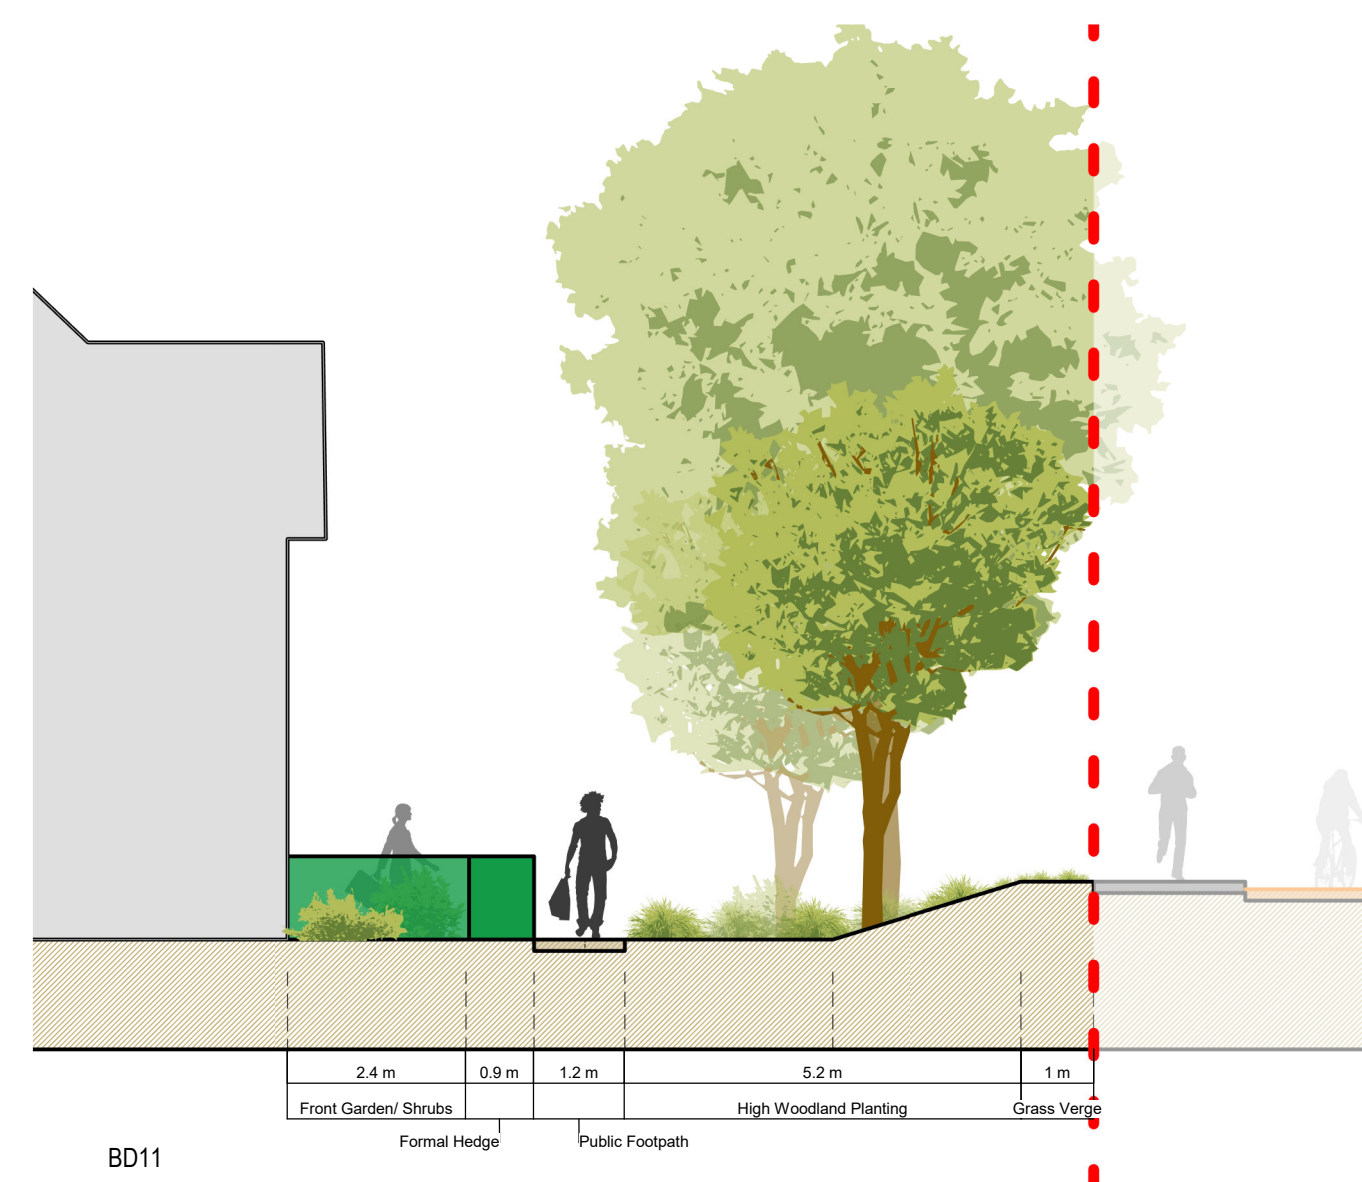

4 ZONE 5- EAST BOUNDARY SECTION
Scale: 1 : 100

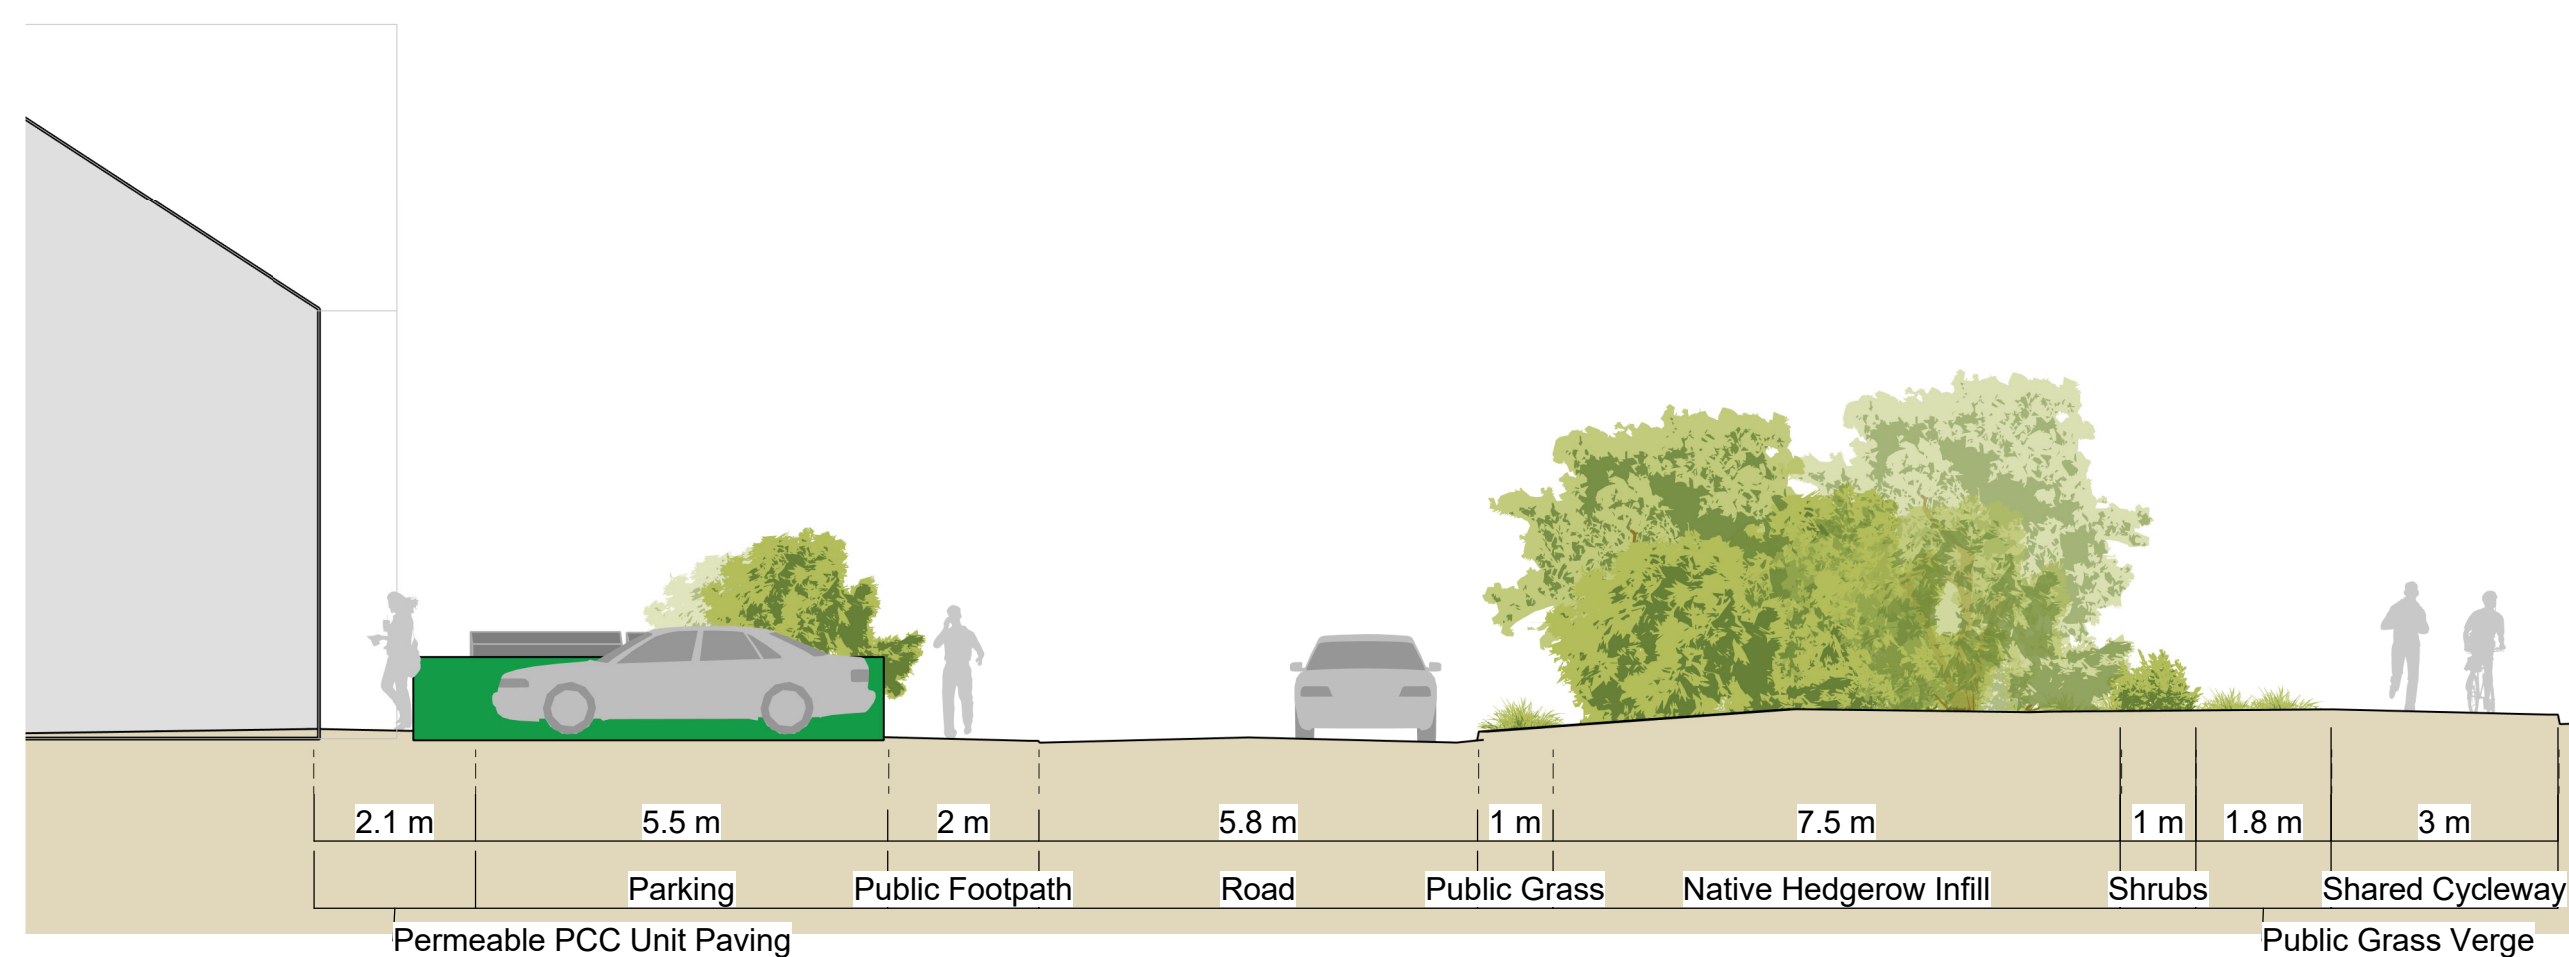

5 PP05 - RETAINED HEDGEROW SECTION
Scale: 1 : 100

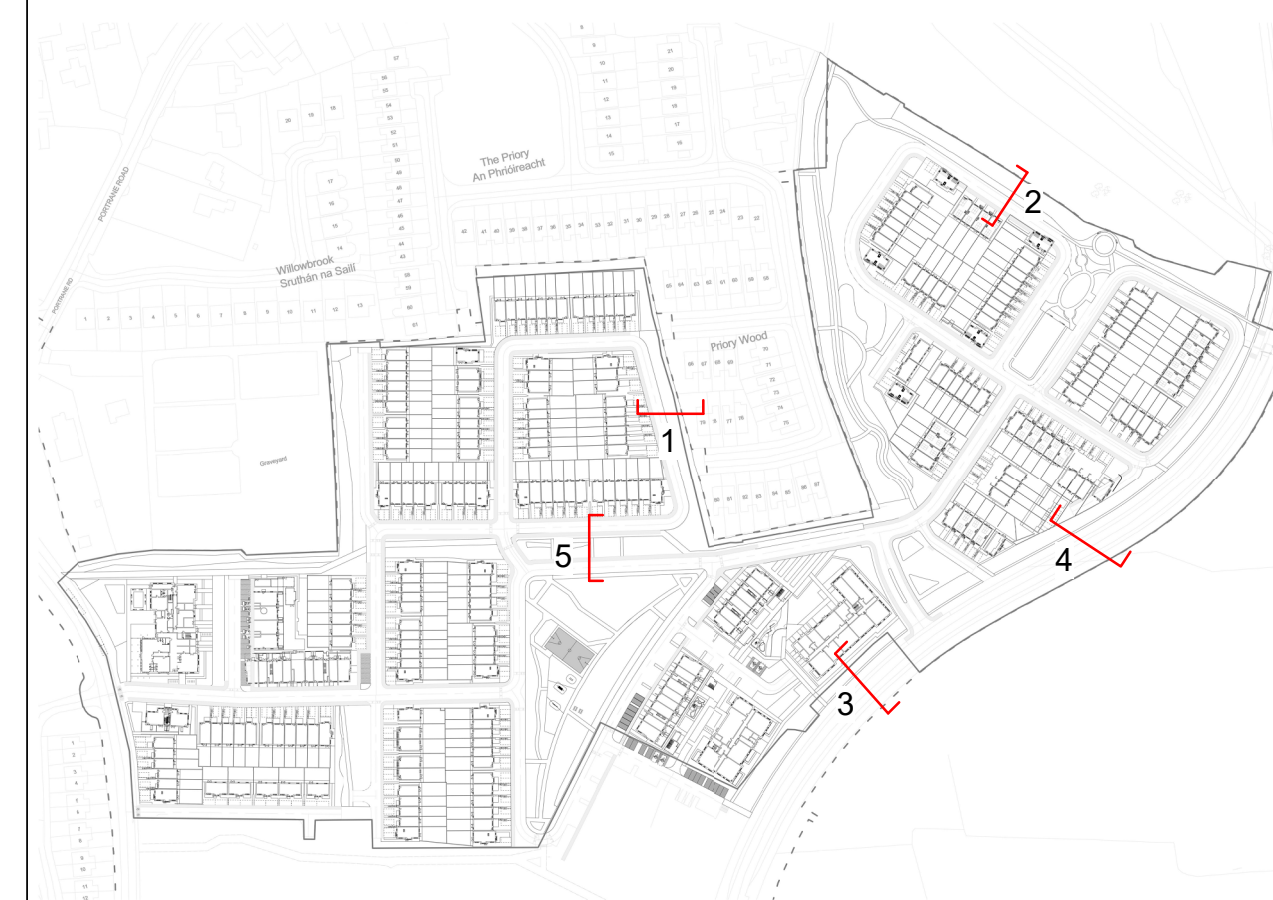

REV	DATE	COMMENTS
-----	------	----------

FOR PLANNING

CUNNANE STRATTON REYNOLDS

LANDPLANNING & DESIGN

GAINSBORO HOUSE,
24 SUFFOLK STREET, DUBLIN 2
TEL 01 661 0419 FAX 01 661 0431
EMAIL info@csrlandplan.ie

PROJECT:	DATE:	SEPT 2025
RESIDENTIAL DEVELOPMENT, BALLYMASTONE, DONABATE	SCALE:	1 : 100 @ A1
DRAWING:	DRAWN:	KF
Sections - Site Boundaries	CHECKED:	TS
	DRAWING NO:	19164-2-3201