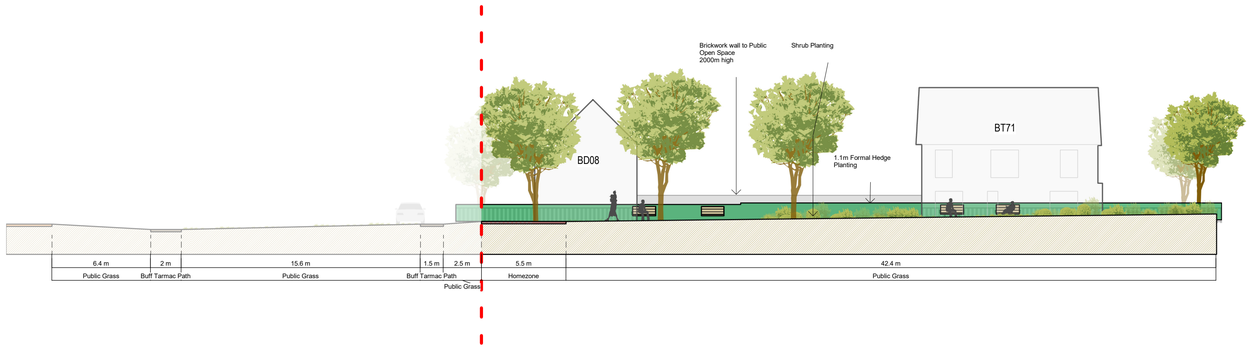

1 SP04 -PH3 - LONG SECTION

Scale: 1 : 200

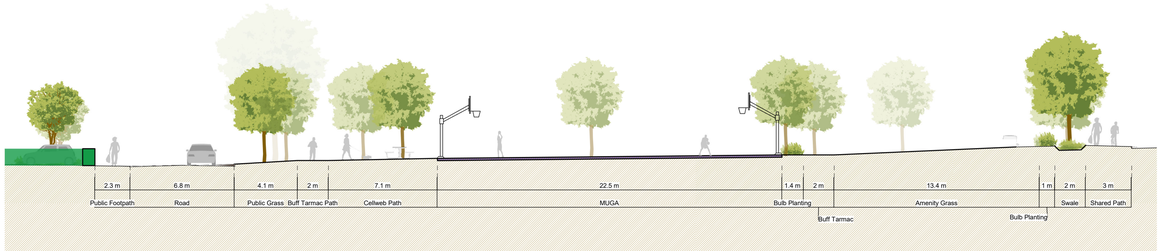

2 SP05 - SHORT SECTION

Scale: 1 : 200

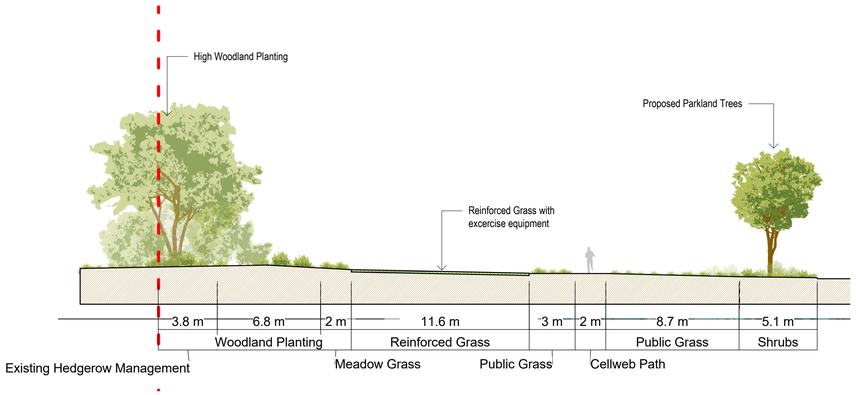

3 SP06 - SHORT SECTION

Scale: 1 : 200

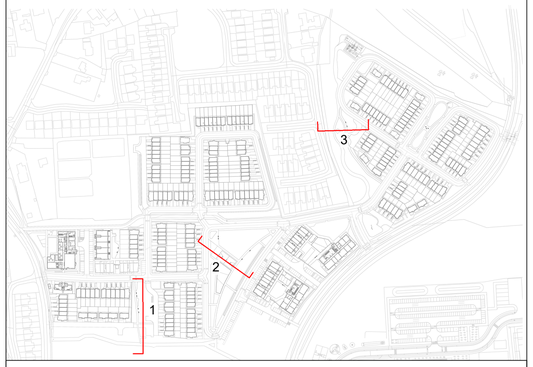

REV	DATE	COMMENTS
A	28/05/26	FURTHER INFORMATION

FOR PLANNING - FURTHER INFORMATION

CUNNANE STRATTON REYNOLDS

LANDPLANNING & DESIGN

GAINSBORO HOUSE,
24 SUFFOLK STREET, DUBLIN 2
TEL 01 661 0419 FAX 01 661 0431
EMAIL info@csrlandplan.ie

PROJECT: RESIDENTIAL DEVELOPMENT, BALLYMASTONE, DONABATE	DATE:	SEPT 2025
	SCALE:	1 : 200 @ A1
	DRAWN:	KF
DRAWING: Sections - Small Parks	CHECKED:	TS
	DRAWING NO:	19164-2-3211