




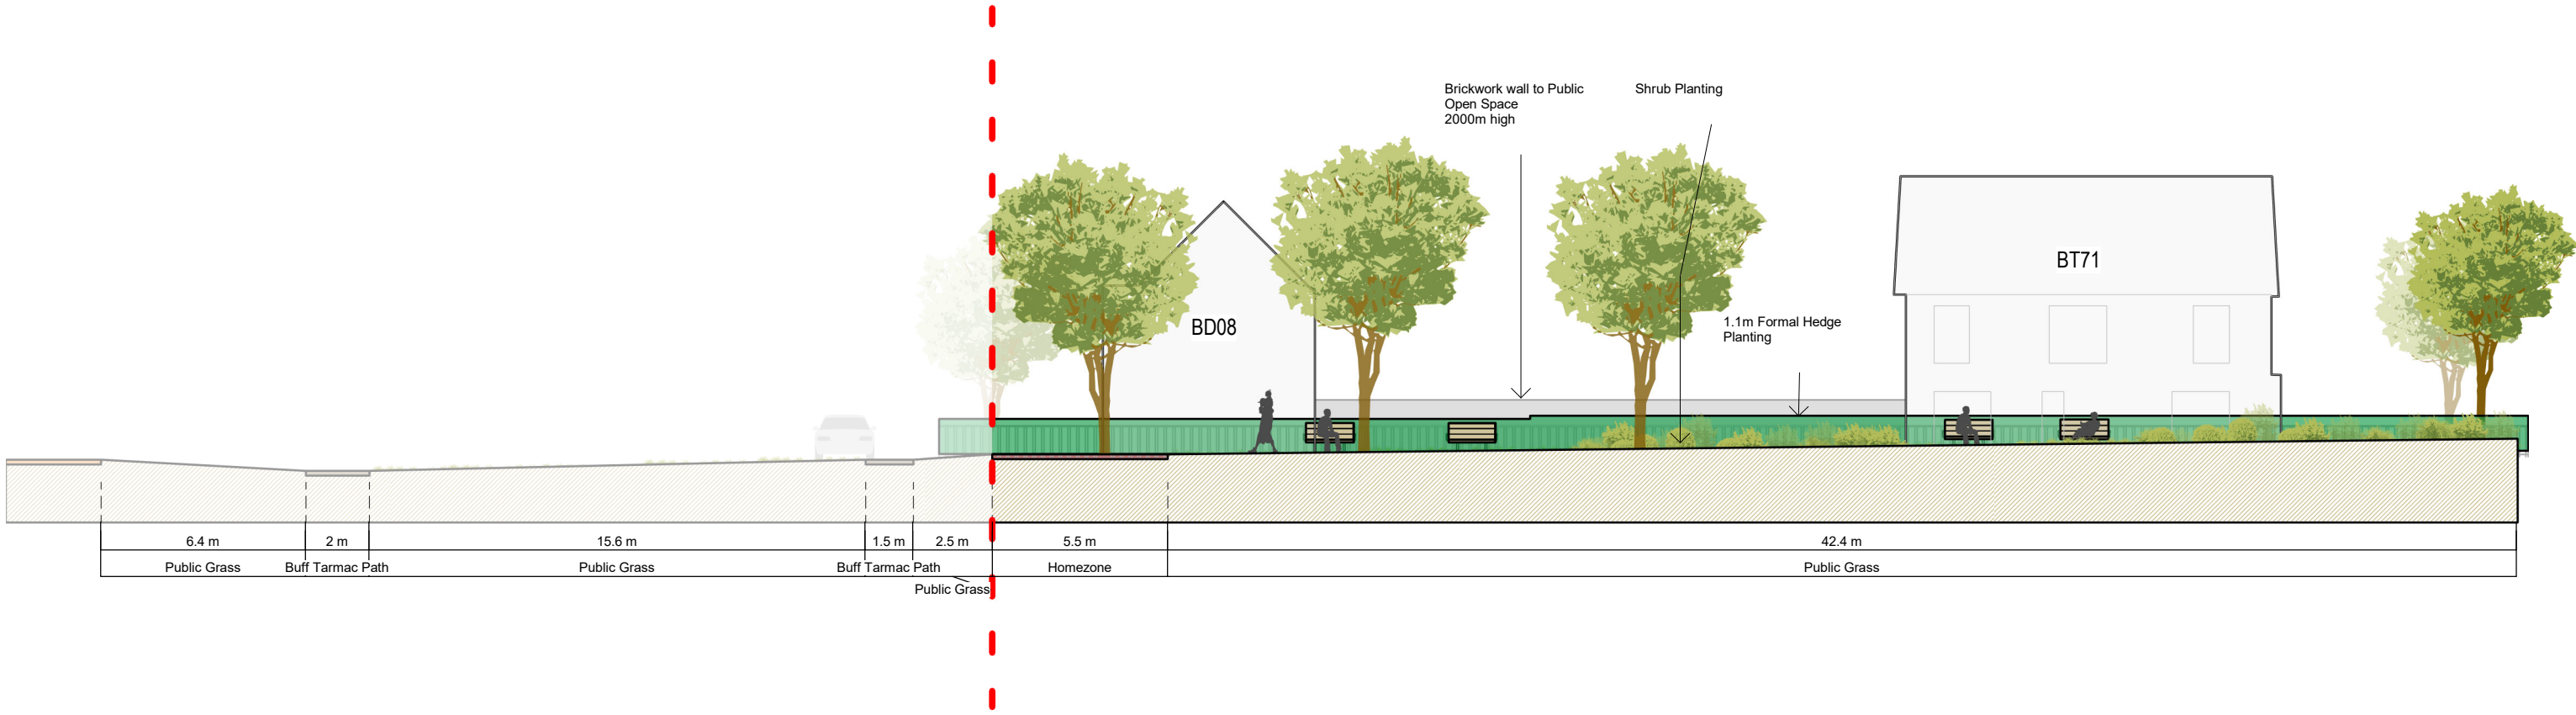


1 **SP04 - PH3 - LONG SECTION**
Scale: 1 : 200

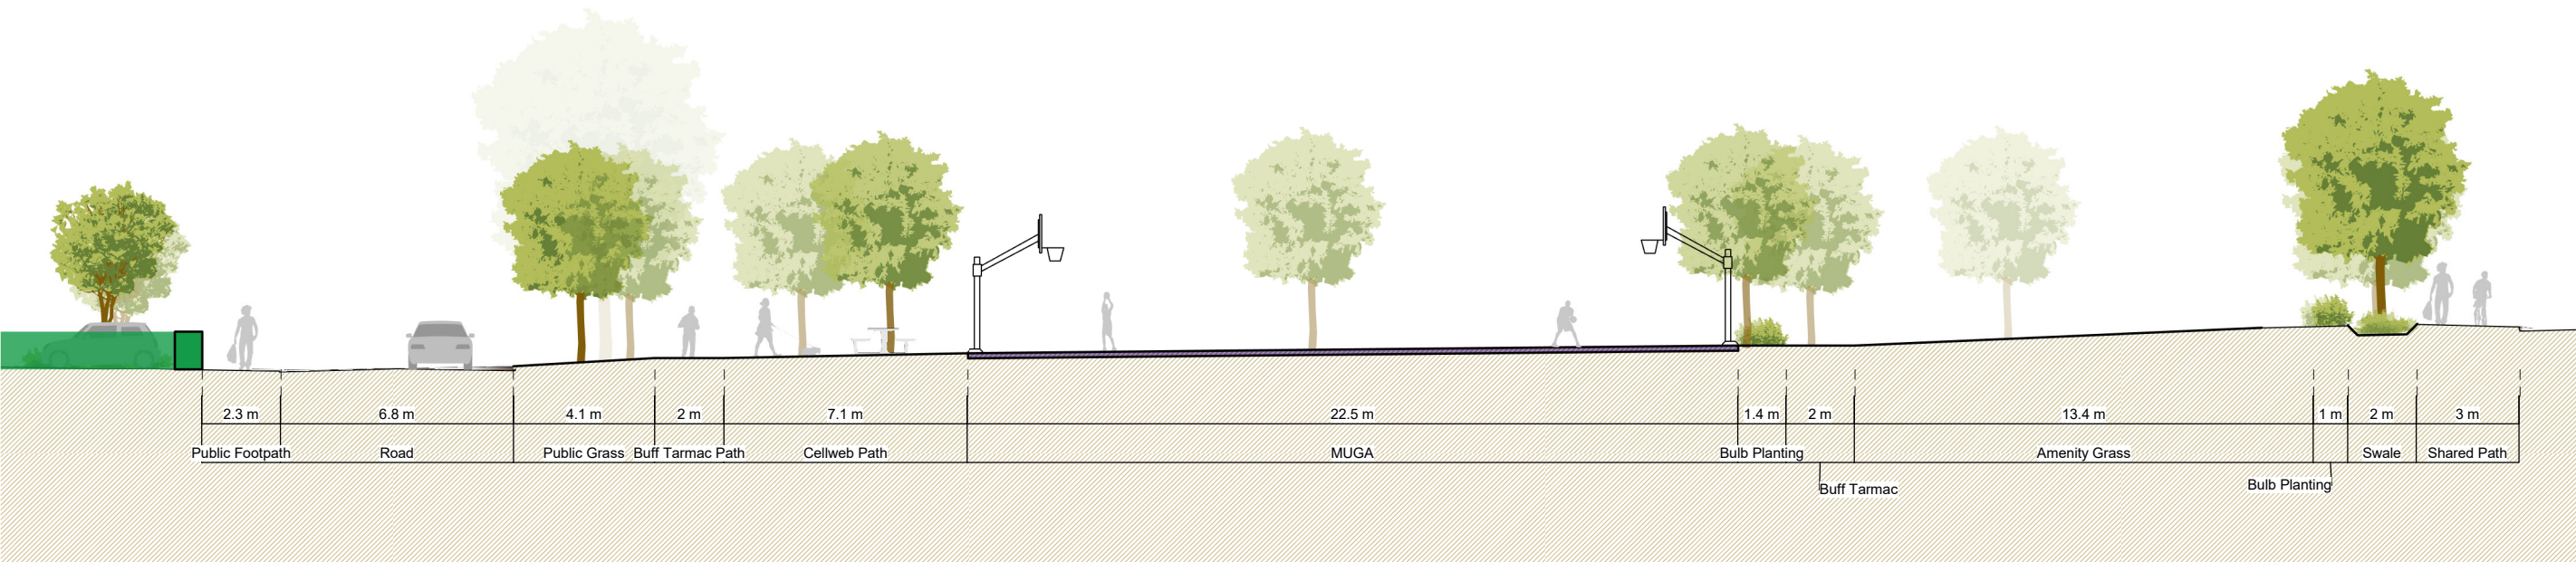

2 **SP05 - SHORT SECTION**
Scale: 1 : 200

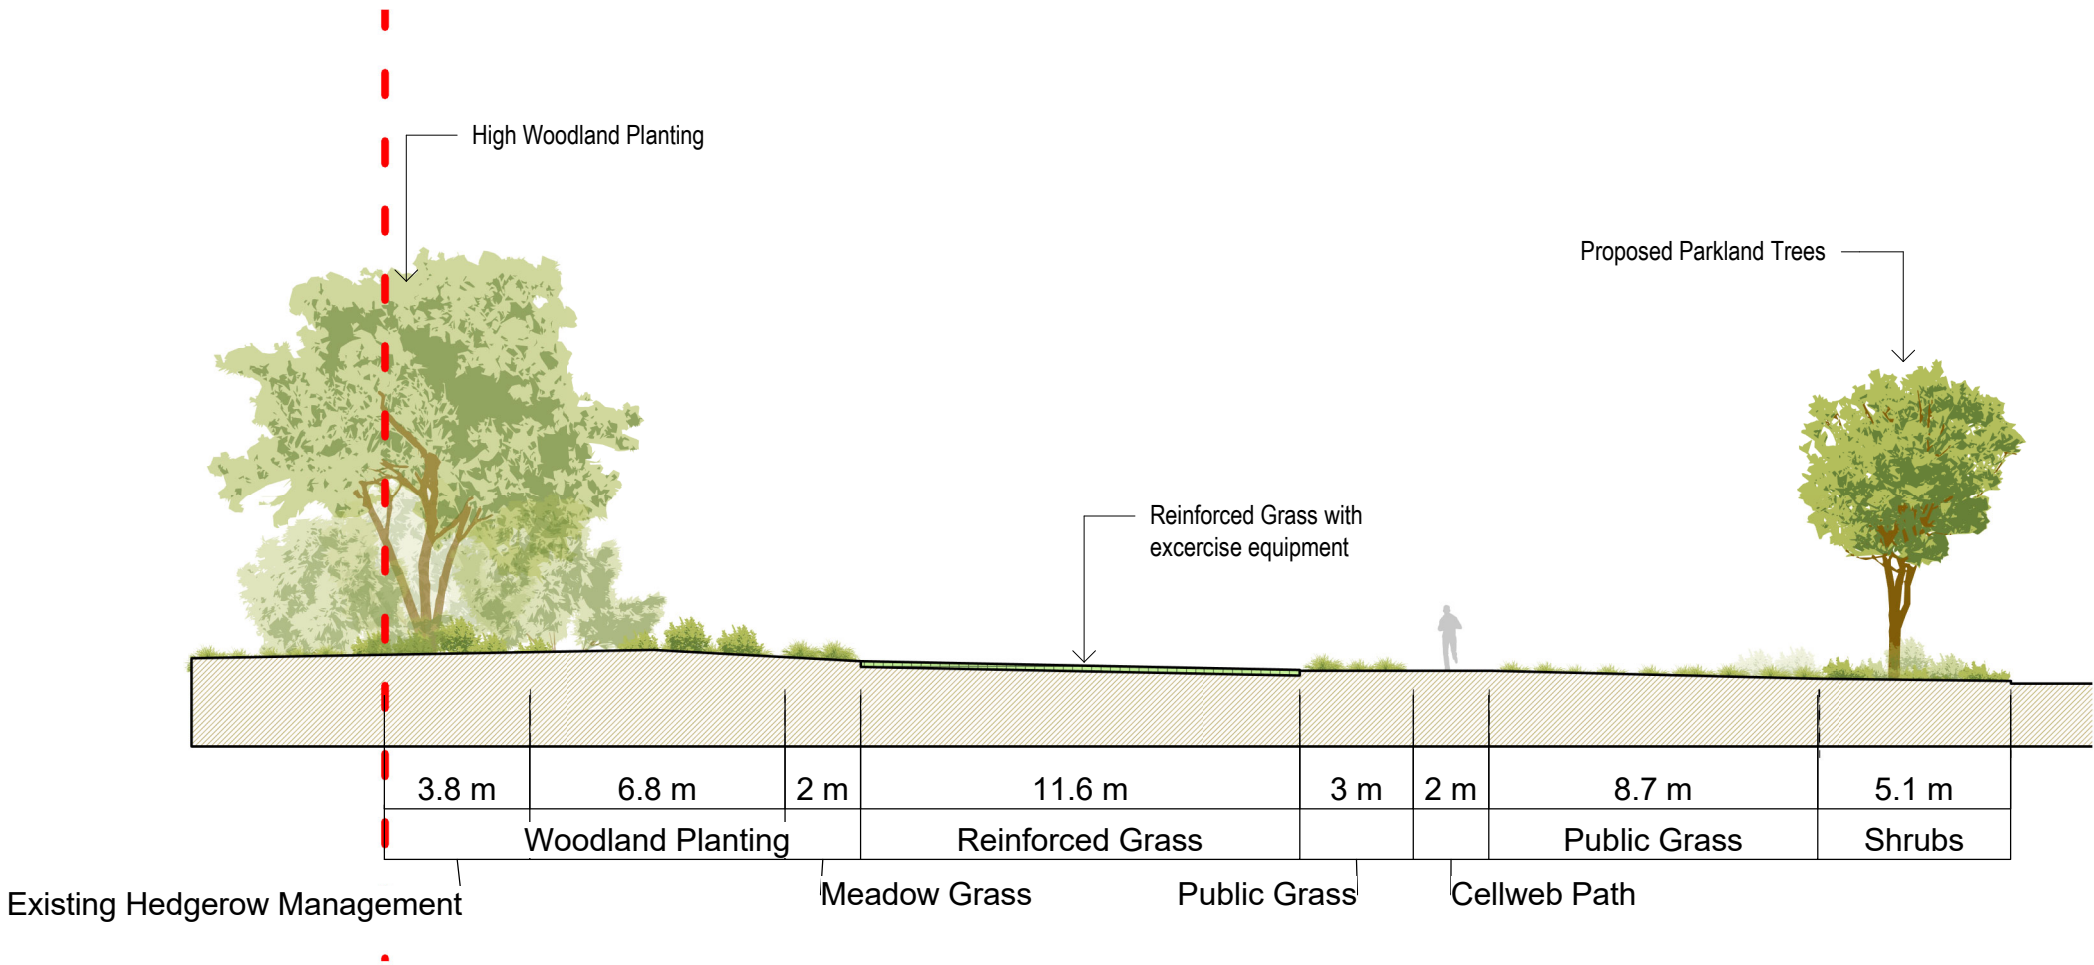

3 **SP06 - SHORT SECTION**
Scale: 1 : 200

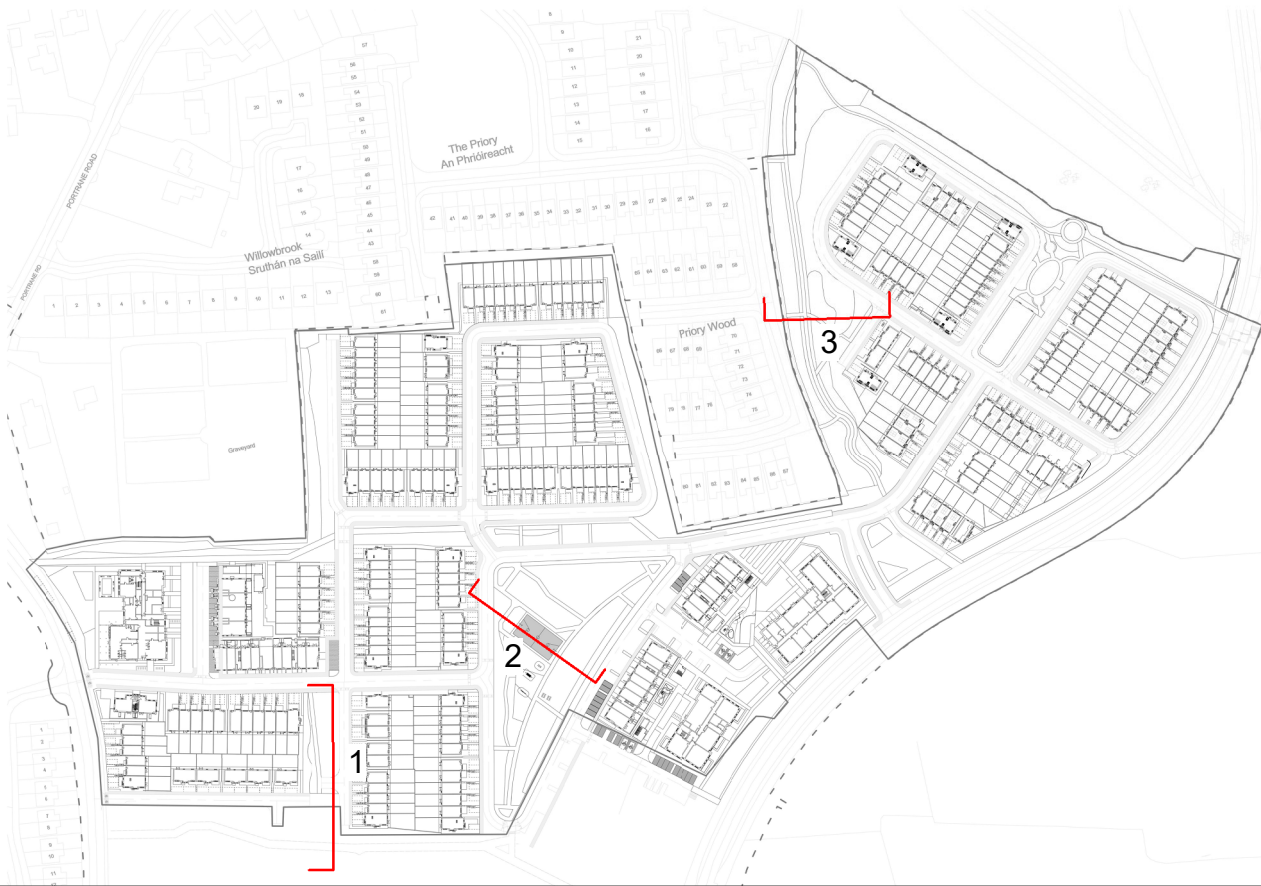

REV	DATE	COMMENTS
-----	------	----------

FOR PLANNING

CUNNANE STRATTON REYNOLDS

LANDPLANNING & DESIGN

GAINSBORO HOUSE,
24 SUFFOLK STREET, DUBLIN 2
TEL 01 661 0419 FAX 01 661 0431
EMAIL info@csrlandplan.ie

PROJECT:	DATE:	SEPT 2025
RESIDENTIAL DEVELOPMENT, BALLYMASTONE, DONABATE	SCALE:	1 : 200 @ A1
DRAWN:	CHECKED:	KF TS
Sections - Small Parks	DRAWING NO:	19164-2-3211