



1 **PP09 - SECTION**
Scale: 1 : 150

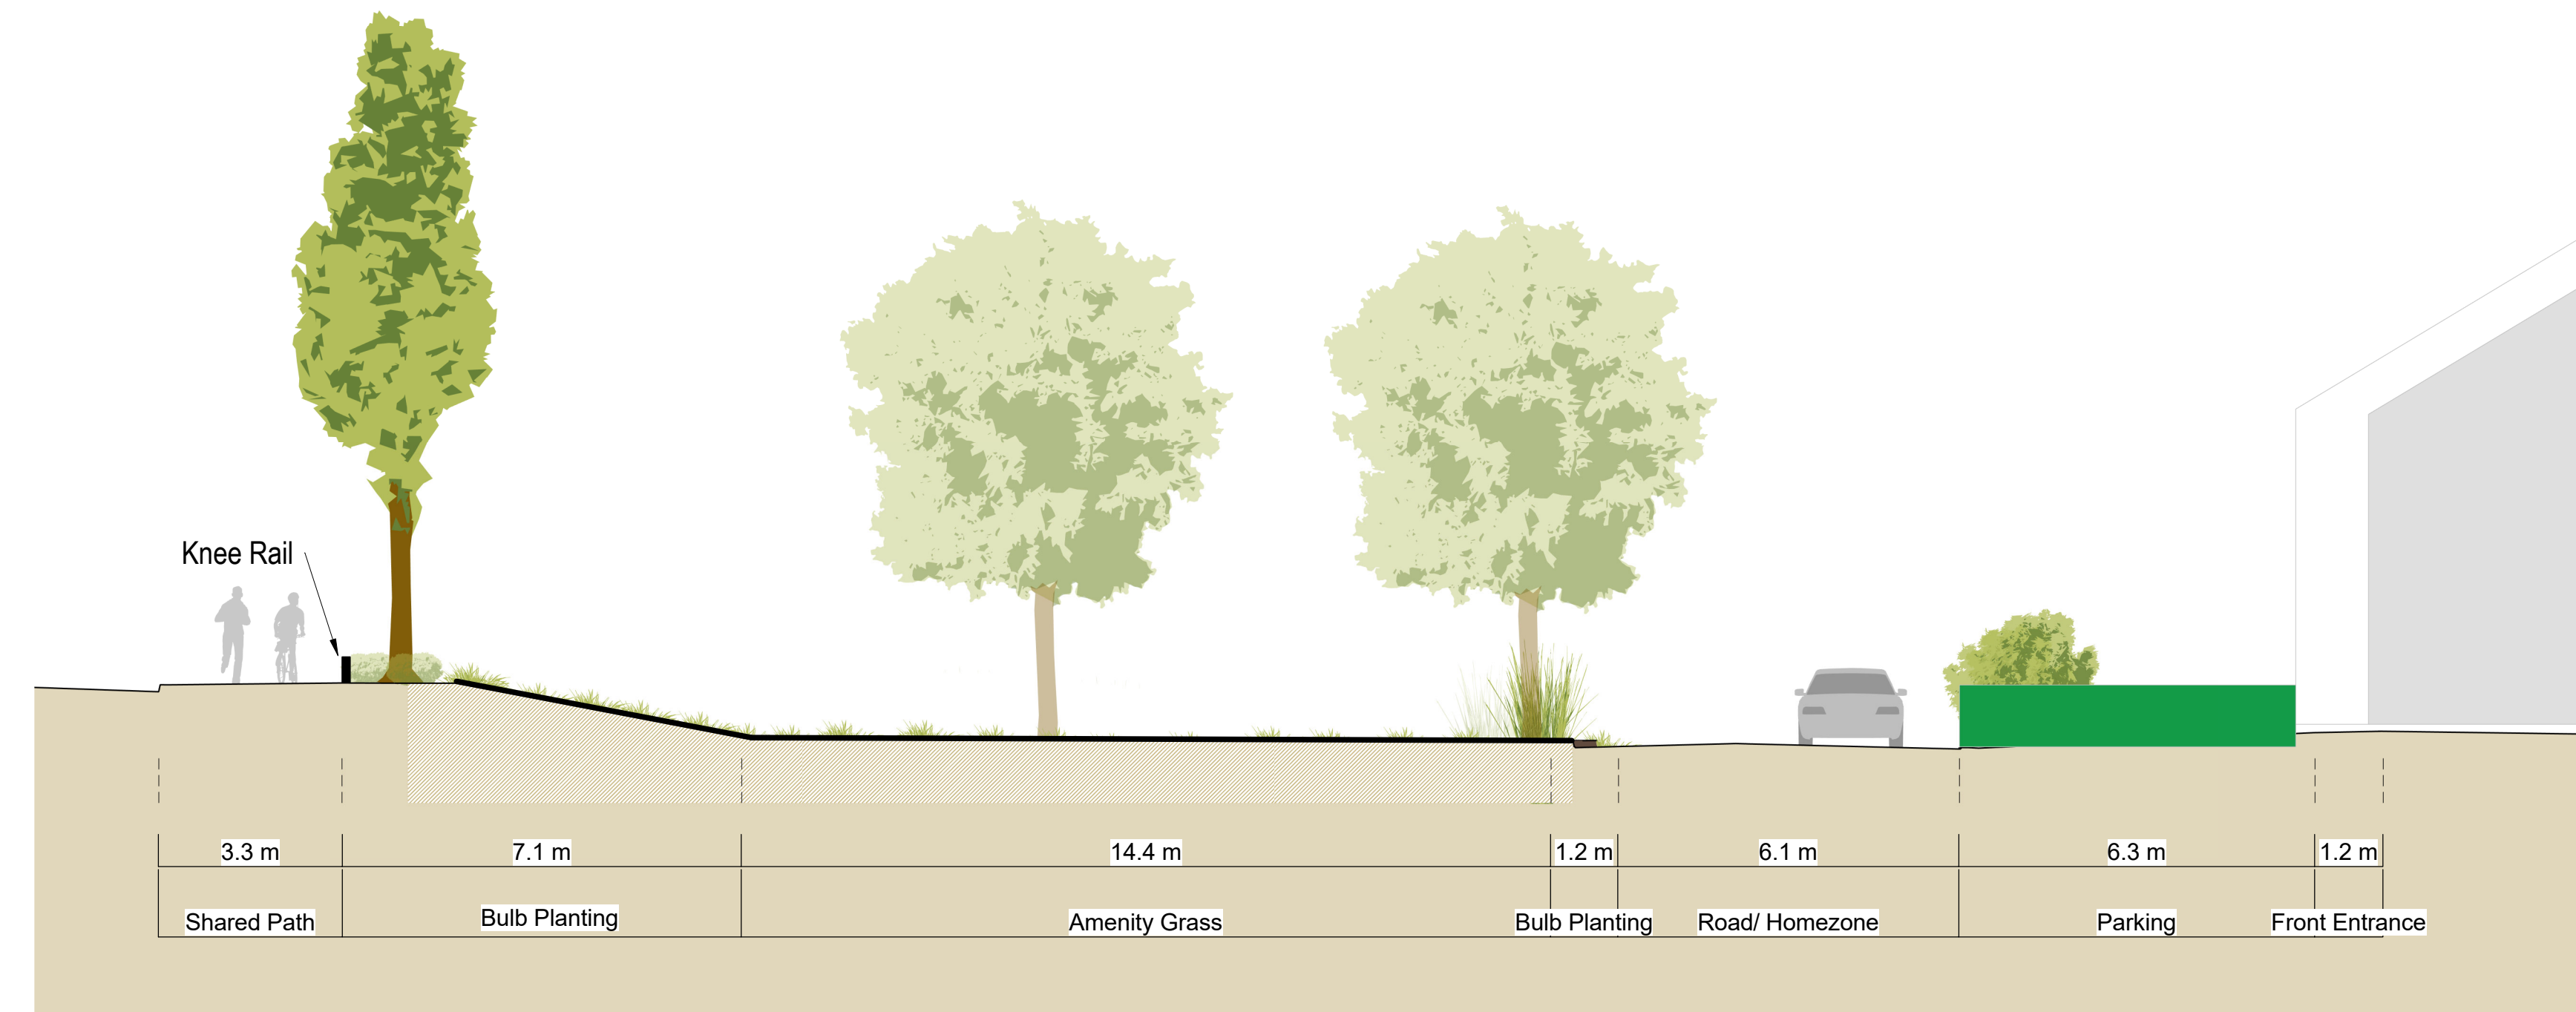

2 **PP06 - SECTION**
Scale: 1 : 100

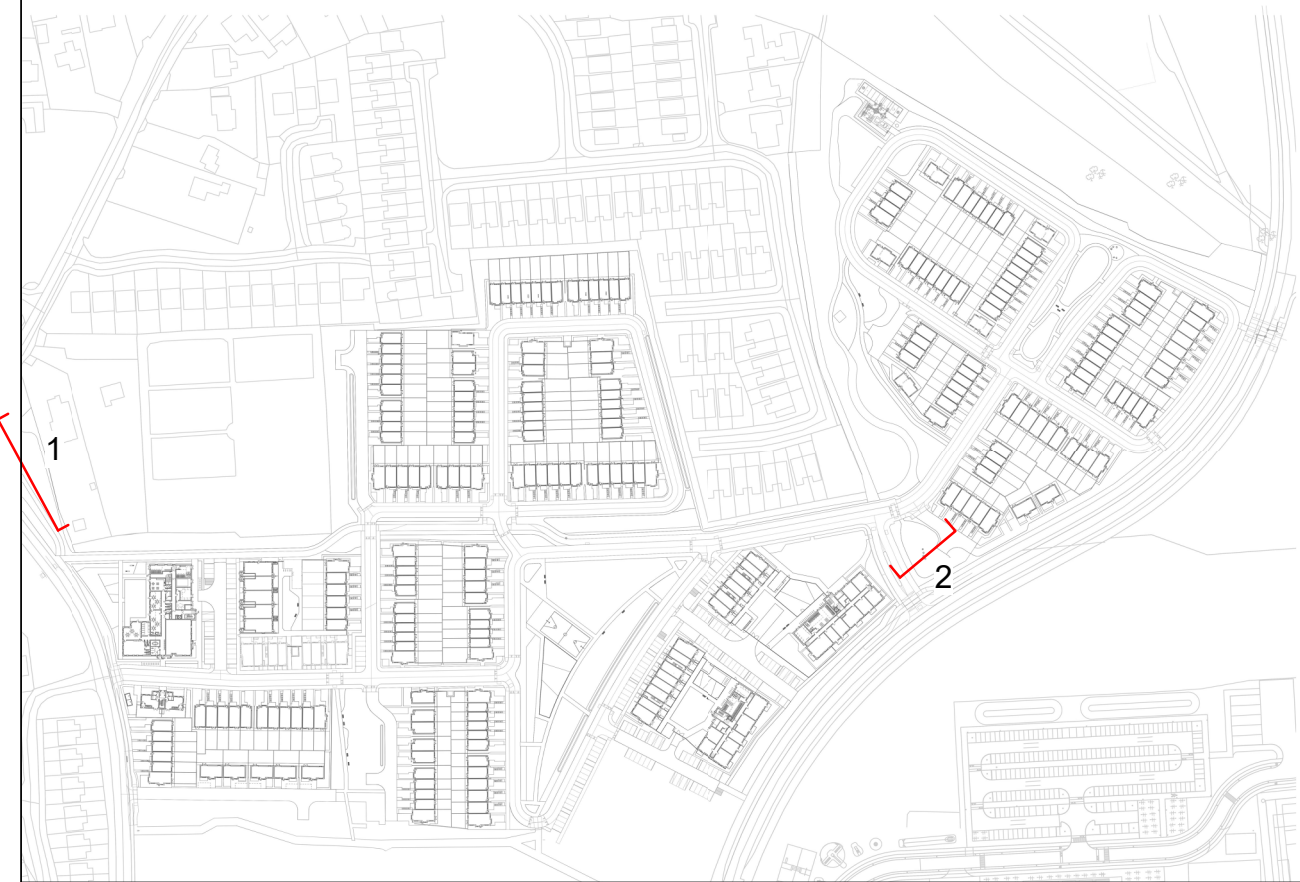

A 28/05/26 FURTHER INFORMATION	
REV	DATE COMMENTS
FOR PLANNING - FURTHER INFORMATION	
CUNNANE STRATTON REYNOLDS	
LANDPLANNING & DESIGN	
GAINSBORO HOUSE, 24 SUFFOLK STREET, DUBLIN 2 TEL 01 661 0419 FAX 01 661 0431 EMAIL info@csrlandplan.ie	
PROJECT: RESIDENTIAL DEVELOPMENT, BALLYMASTONE, DONABATE	DATE: SEPT 2025
DRAWING: Sections - Pocket Parks	SCALE: As indicated @ A1
	DRAWN: KF CHECKED: TS
	DRAWING NO: 19164-2-3213