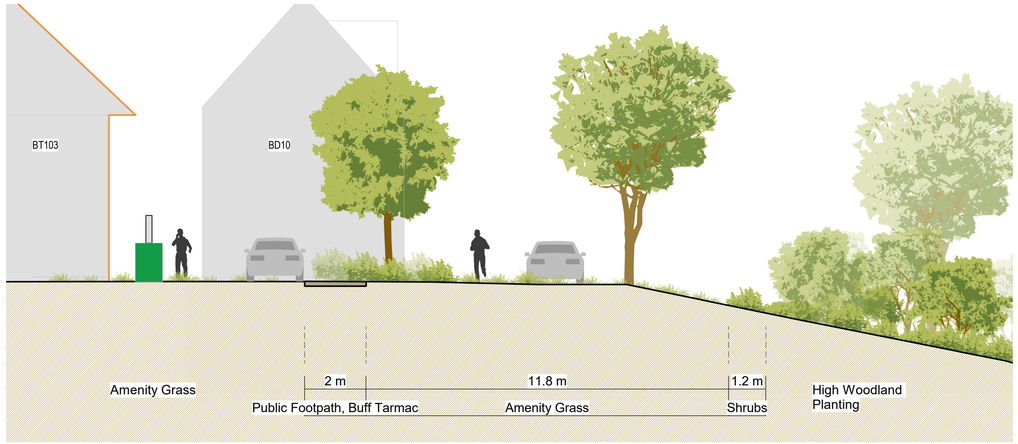

1 PP07 - BOUNDARY SECTION
Scale: 1 : 100

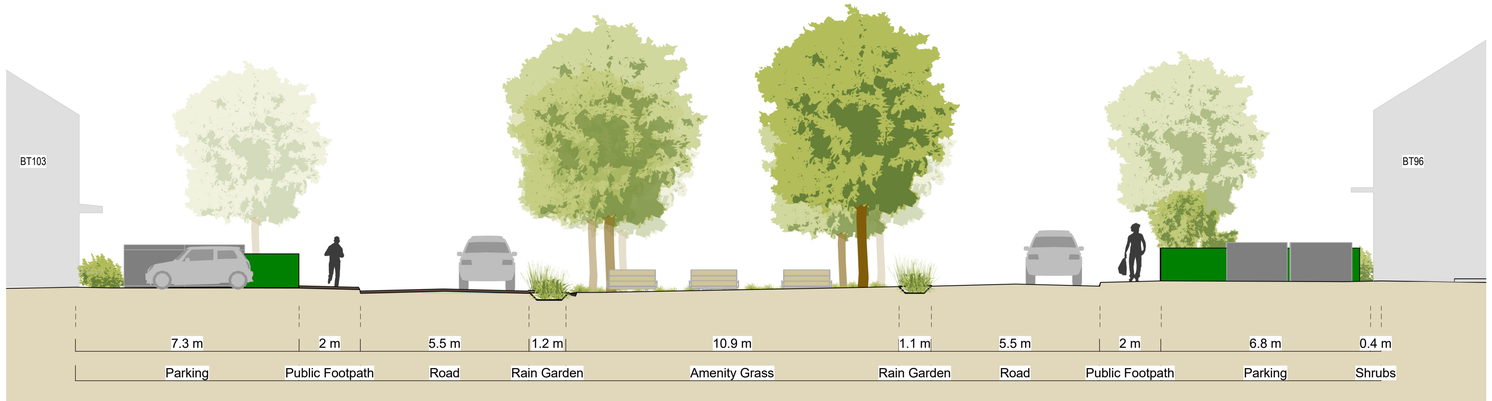

2 PP07 - SECTION
Scale: 1 : 100

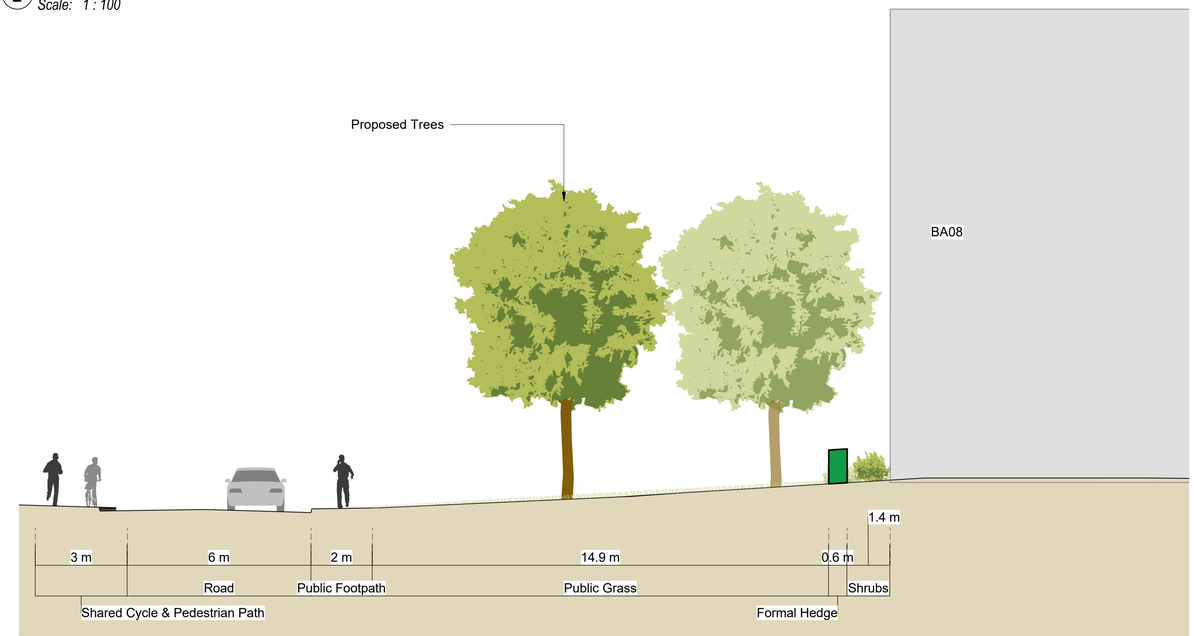

3 PP08 - SECTION
Scale: 1 : 100

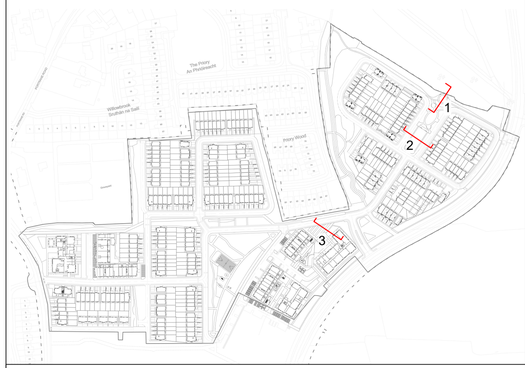

REV	DATE	COMMENTS

FOR PLANNING

CUNNANE STRATTON REYNOLDS

LANDPLANNING & DESIGN

GAINSBORO HOUSE,
24 SUFFOLK STREET, DUBLIN 2
TEL 01 661 0419 FAX 01 661 0431
EMAIL info@csrlandplan.ie

PROJECT: RESIDENTIAL DEVELOPMENT, BALLYMASTONE, DONABATE	DATE: SEPT 2025
	SCALE: 1 : 100 @ A1
	DRAWN: KF CHECKED: TS
DRAWING: Sections - Pocket Parks	DRAWING NO: 19164-2-3214