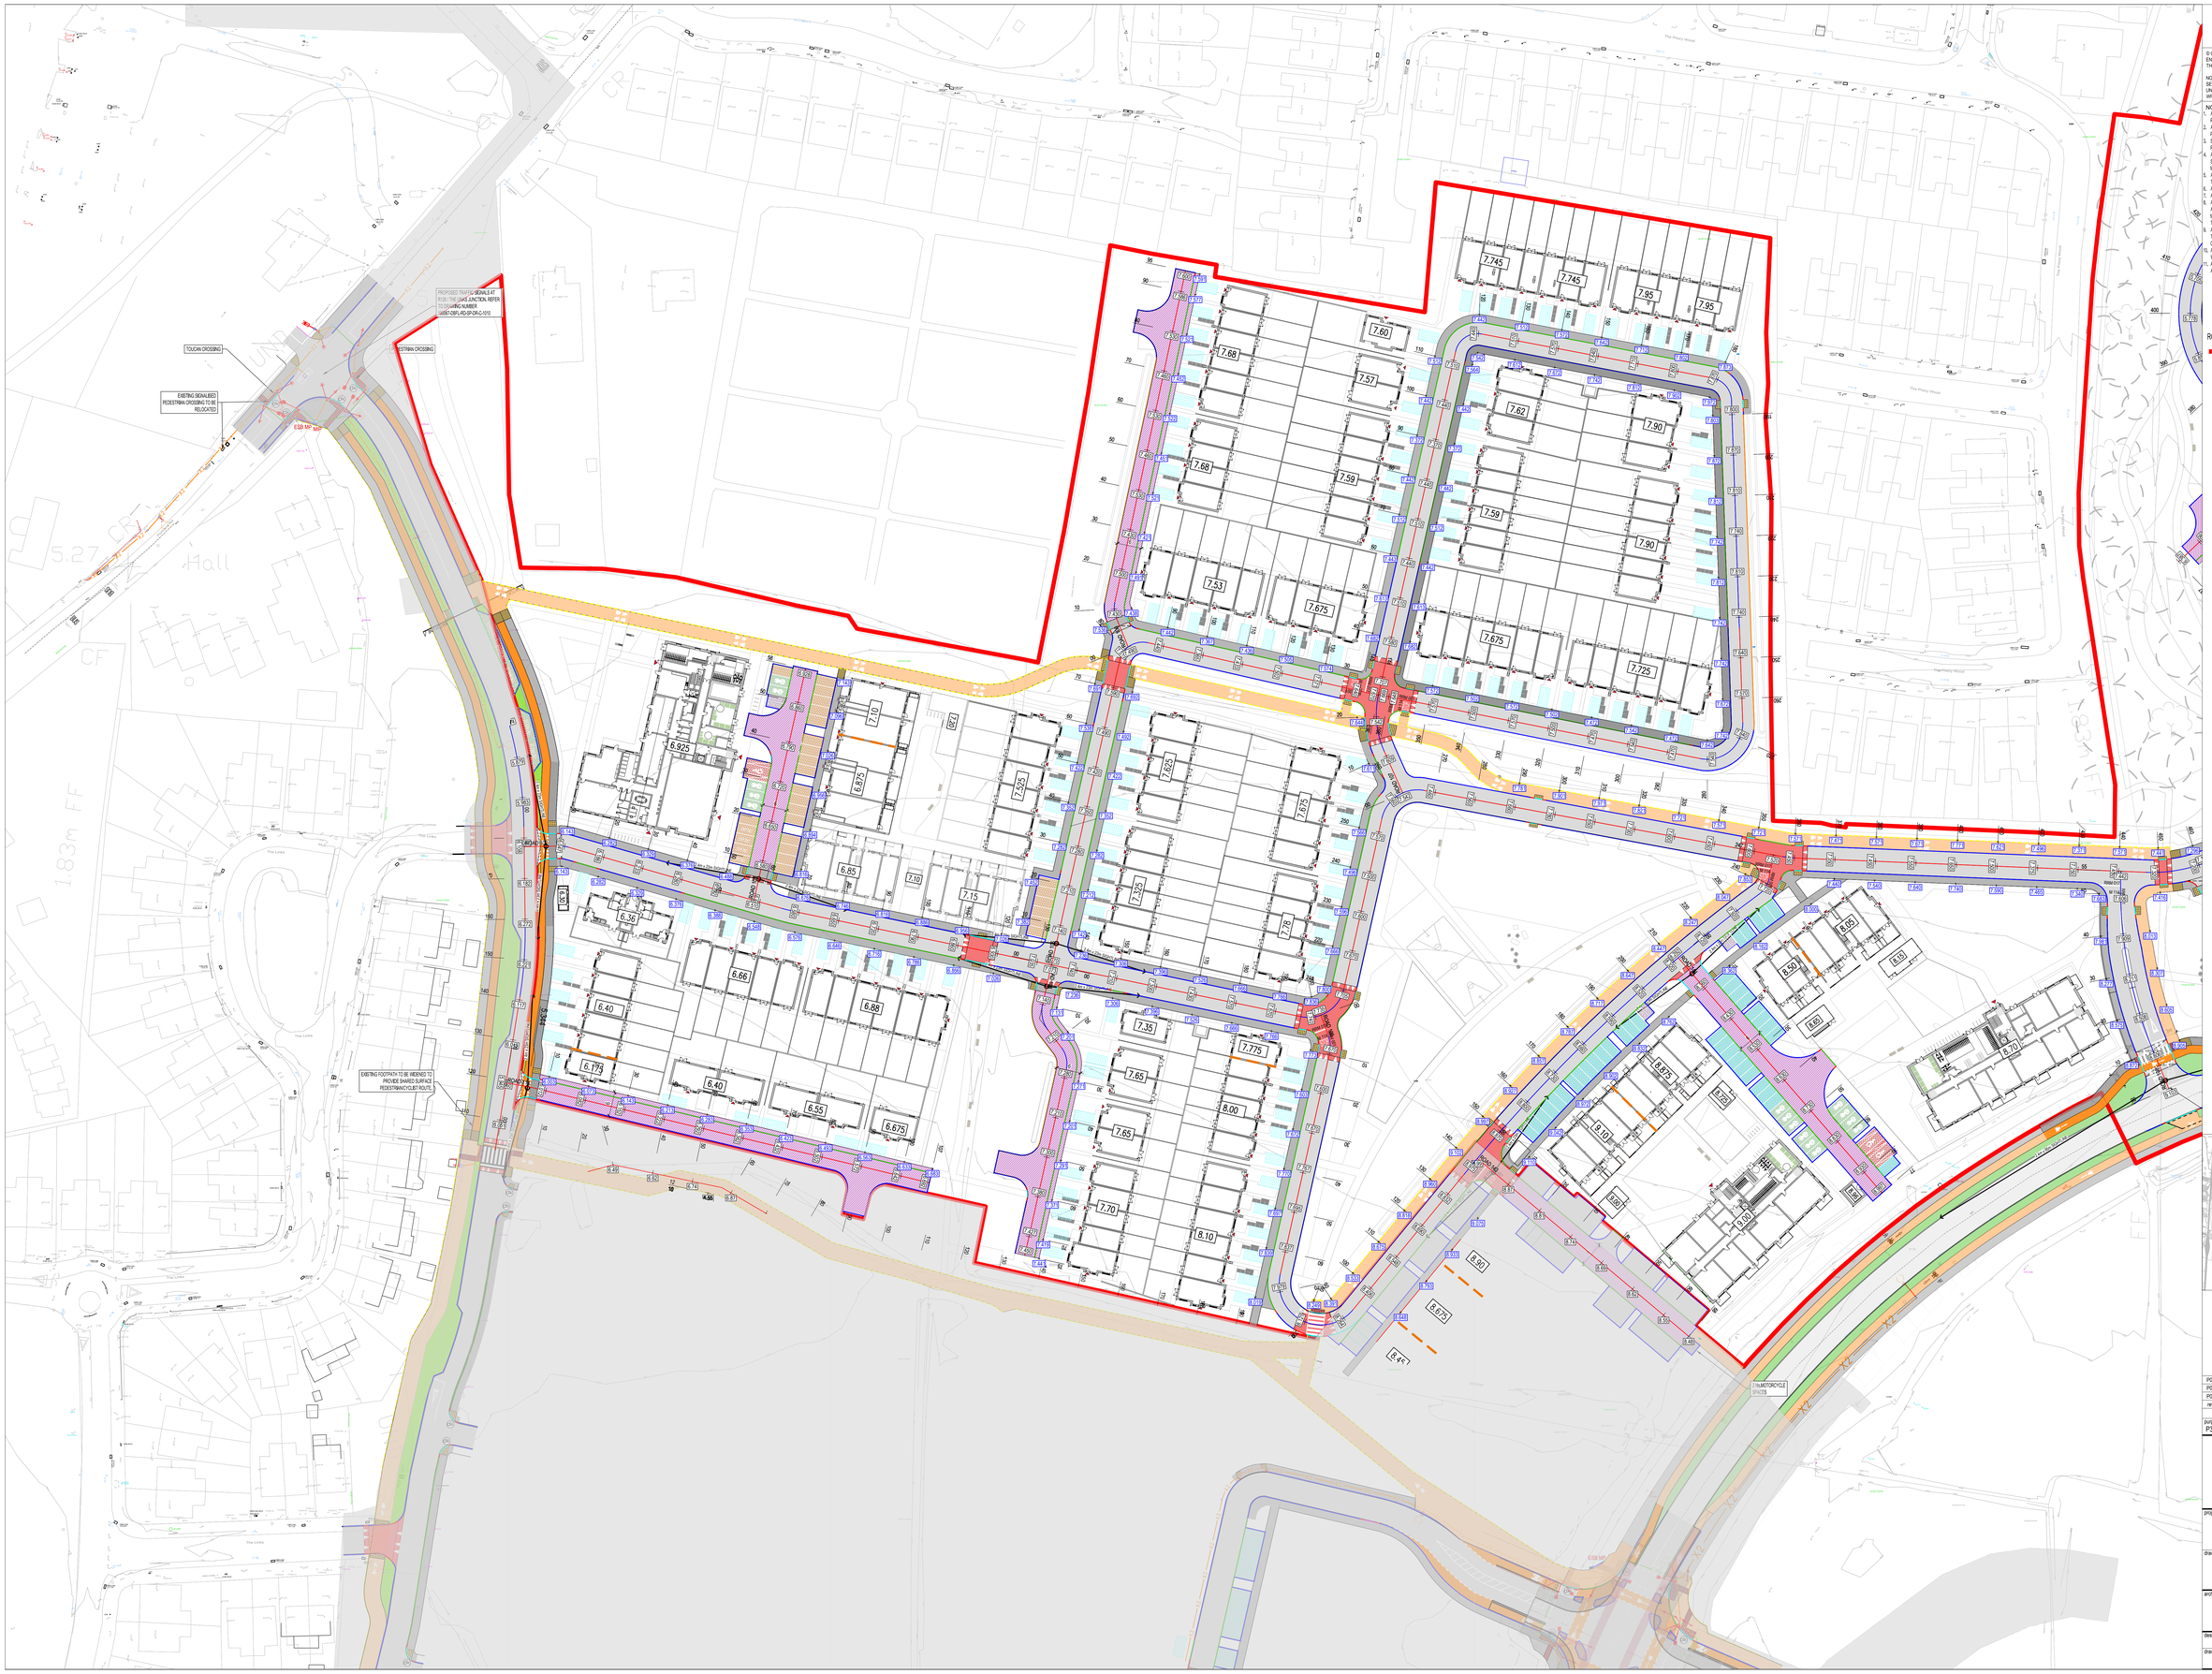
TOUCAN CROSSING
PEDESTRIAN CROSSING
EXISTING SIGNALISED PEDESTRIAN CROSSING TO BE RELOCATED
PROPOSED TRAFFIC SIGNALS AT ROAD THREE LANE JUNCTION, REFER TO DRAWING NUMBER 20003-DBFLRD-BP-DR-C-1010
EXISTING FOOTPATH TO BE WIDENED TO PROVIDE SHARED SURFACE PEDESTRIAN/CYCLIST ROUTE
Road 1 (Link Road)
Road 2 (Boulevard)
Road 3 (Avenue)
Road 4 (Lane)
Road 5 (Mews)
Road 6 (Mews)
Road 7 (Mews)
Road 8 (Mews)
Road 9 (Mews)
Road 10 (Mews)
Road 11 (Mews)
Road 12 (Mews)
Road 13 (Mews)
Road 14 (Mews)
Road 15 (Mews)
Road 16 (Mews)
Road 17 (Mews)
Road