



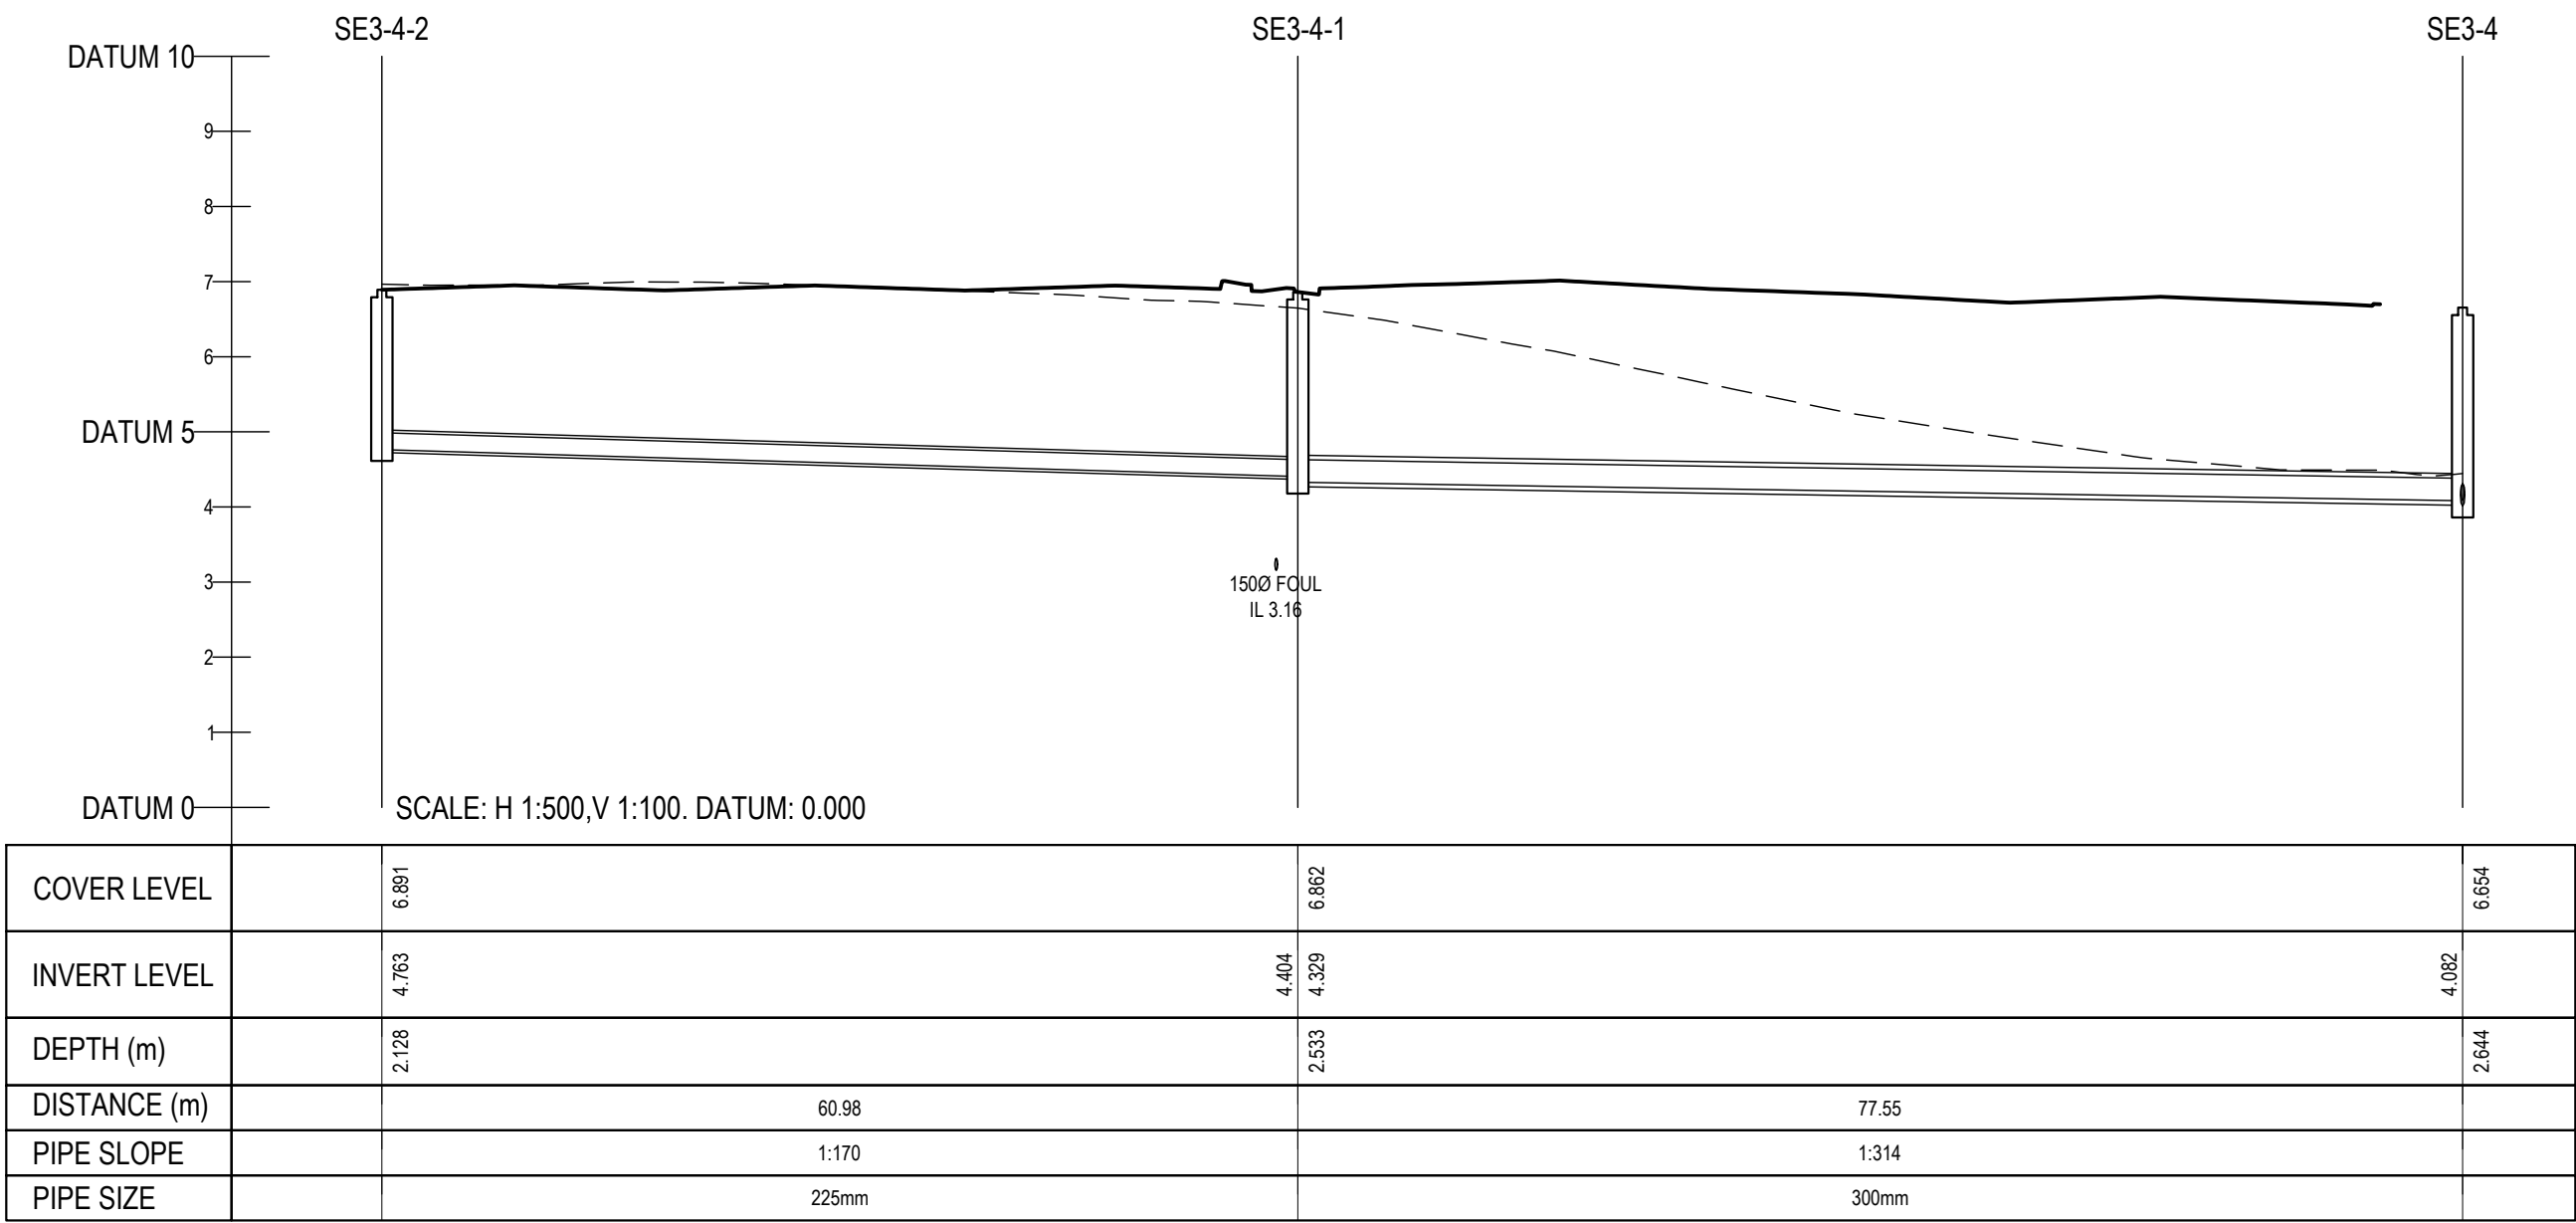

COVER LEVEL	6.891	6.892	6.854
INVERT LEVEL	4.793	4.404 4.329	4.082
DEPTH (m)	2.128	2.533	2.814
DISTANCE (m)	60.98	77.55	
PIPE SLOPE	1:170	1:314	
PIPE SIZE	225mm	300mm	

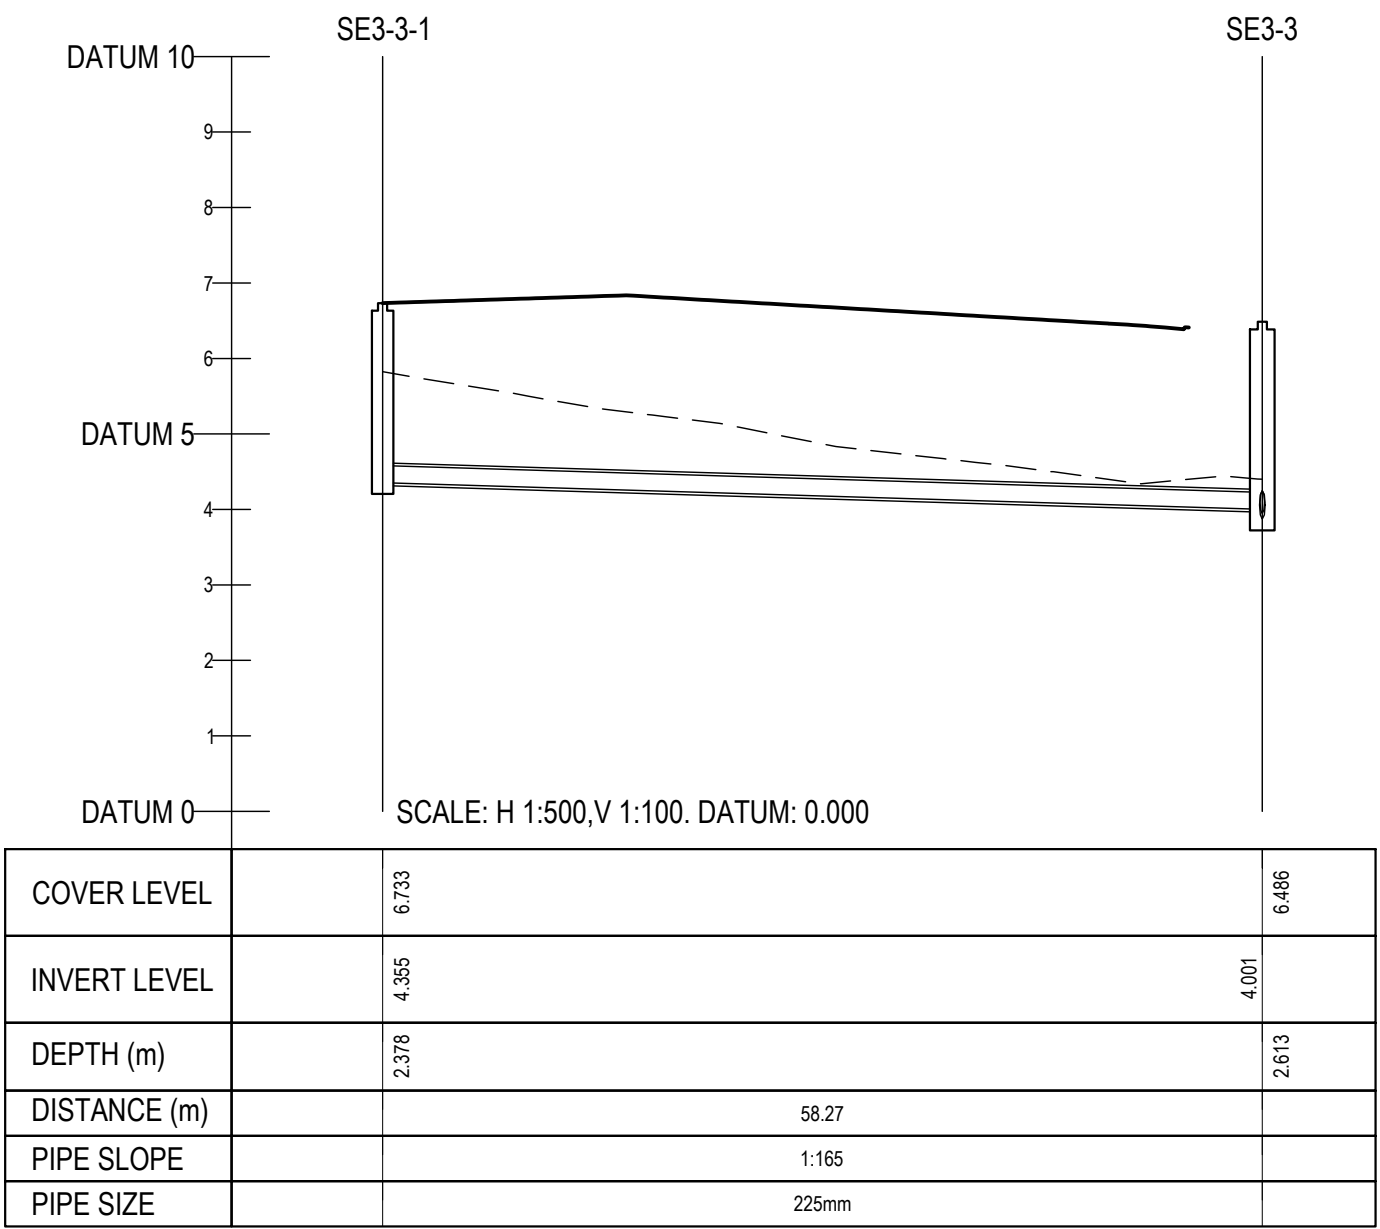

COVER LEVEL	6.733	6.486
INVERT LEVEL	4.365	4.001
DEPTH (m)	2.378	2.813
DISTANCE (m)	58.27	
PIPE SLOPE	1:165	
PIPE SIZE	225mm	



© COPYRIGHT OF THIS DRAWING IS RESERVED BY DBFL CONSULTING ENGINEERS. NO PART SHALL BE REPRODUCED OR TRANSMITTED WITHOUT THEIR WRITTEN PERMISSION.

NO CHANGES OF WHATSOEVER NATURE ARE TO BE MADE TO ANY DETAILS SET OUT OR CONTAINED IN ANY DBFL SPECIFICATIONS OR DRAWINGS UNLESS THE EXPRESS CONSENT HAS BEEN OBTAINED IN ADVANCE, IN WRITING, FROM DBFL.

NOTES:

- ALL DRAWINGS TO BE CHECKED BY CONTRACTOR ON SITE AND ENGINEER INFORMED OF DISCREPANCIES BEFORE WORK COMMENCES
- ALL LEVELS ARE IN METRES AND ARE RELATED TO ORDNANCE DATUM
- CONTRACTOR SHALL SATISFY HIMSELF AS TO THE ACCURACY OF PAVEMENT LEVELS ON SITE PRIOR TO COMMENCEMENT OF WORKS ON SITE
- ALL WORKS TO BE CONSTRUCTED IN ACCORDANCE WITH THE NRA SPECIFICATION FOR ROAD WORKS UNLESS NOTED OTHERWISE
- THIS DRAWING IS FOR PLANNING PURPOSES ONLY
- MANHOLE COVER LEVELS ARE TO CONFORM WITH FINISHED ROAD AND PATH LEVELS
- WHERE COVER TO PIPE IS LESS THAN 1200mm (ROAD/PATH/VERGE) OR 900mm (OPEN SPACE) SURROUND PIPE IN MINIMUM 150mm CONCRETE

KEY

----- EXISTING GROUND PROFILE
———— PROPOSED GROUND PROFILE

ORDNANCE SURVEY IRELAND LICENCE
No CYAL50276885
© ORDNANCE SURVEY IRELAND
GOVERNMENT OF IRELAND

P01 rev	03-10-25 date	LRD Stage 3 Submission description	AAC by	BCU chkd.
STATUS CODES				
purpose		acceptance		
P3 - PLANNING PERMISSION		S - ISSUED		
DBFL CONSULTING ENGINEERS T: + 353 1 400 4000 E: info@dbfl.ie W: www.dbfl.ie DUBLIN CORK GALWAY WATERFORD				
project ref.				
BALLYMASTONE_PHASE 3 LRD				
drawing title				
SURFACE WATER LONGITUDINAL SECTION SHEET 4				
architect				
MDO				
designed by	author	scale	sheet size	
BCU	RT	NTS	A1	
drawing no.				revision
20003-DBF-XXXX-XX-DR-C01-333014				P01