

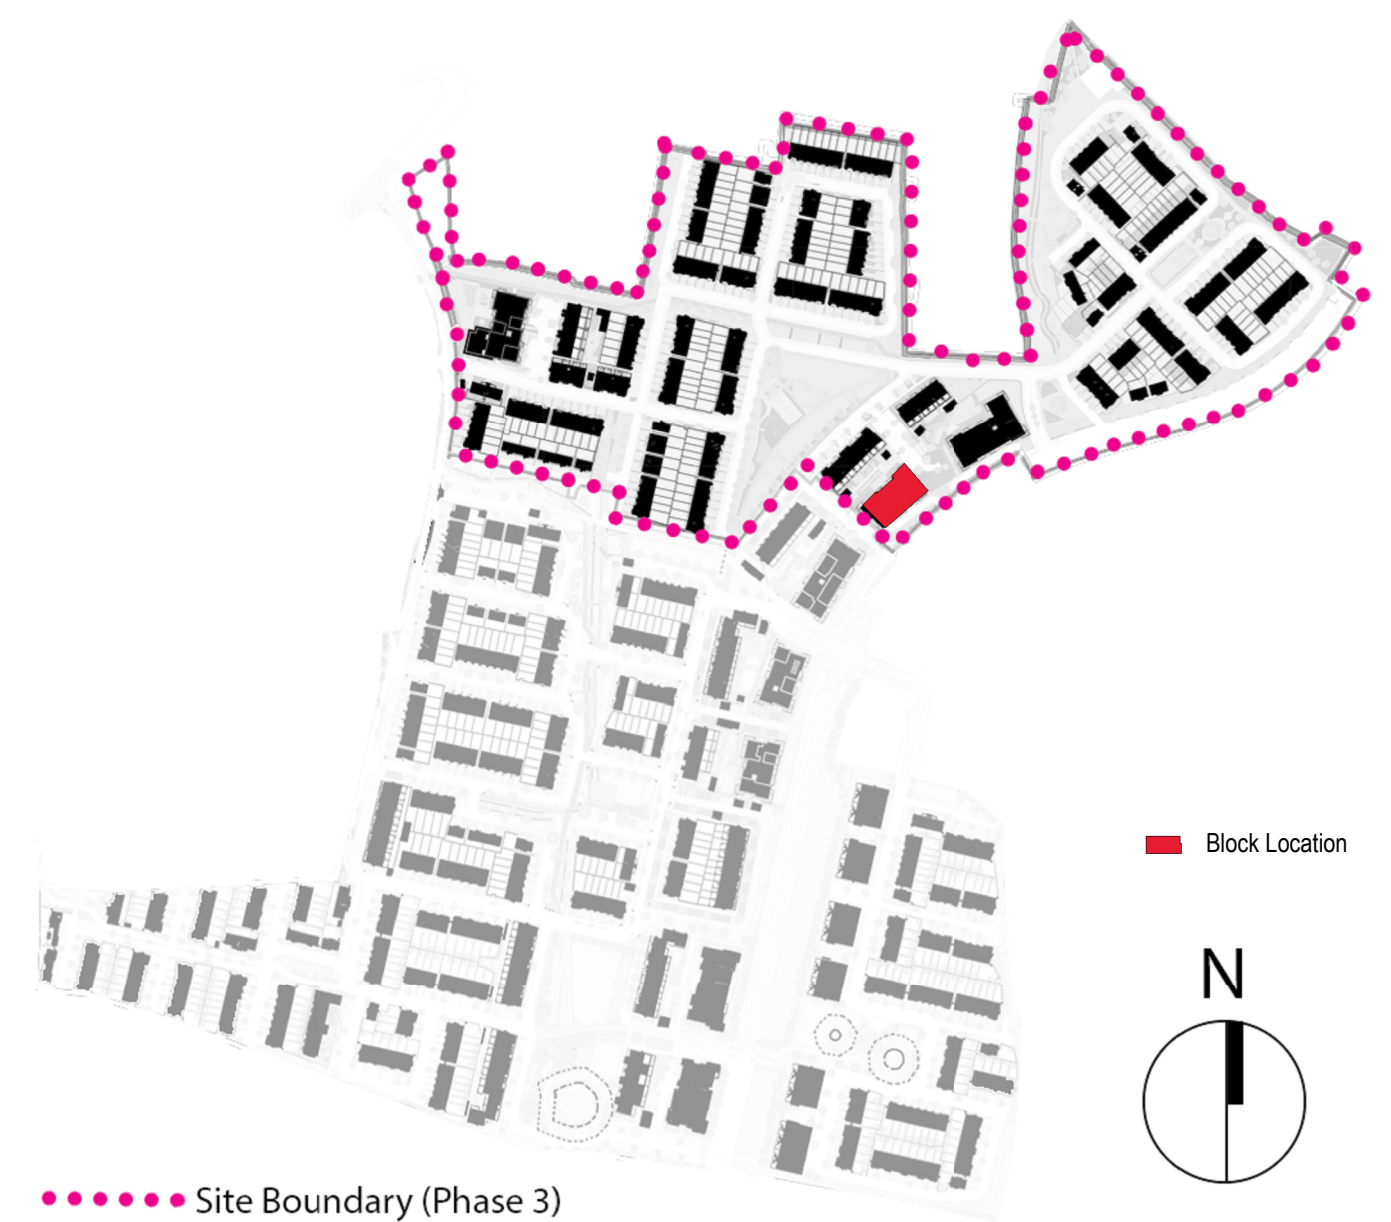
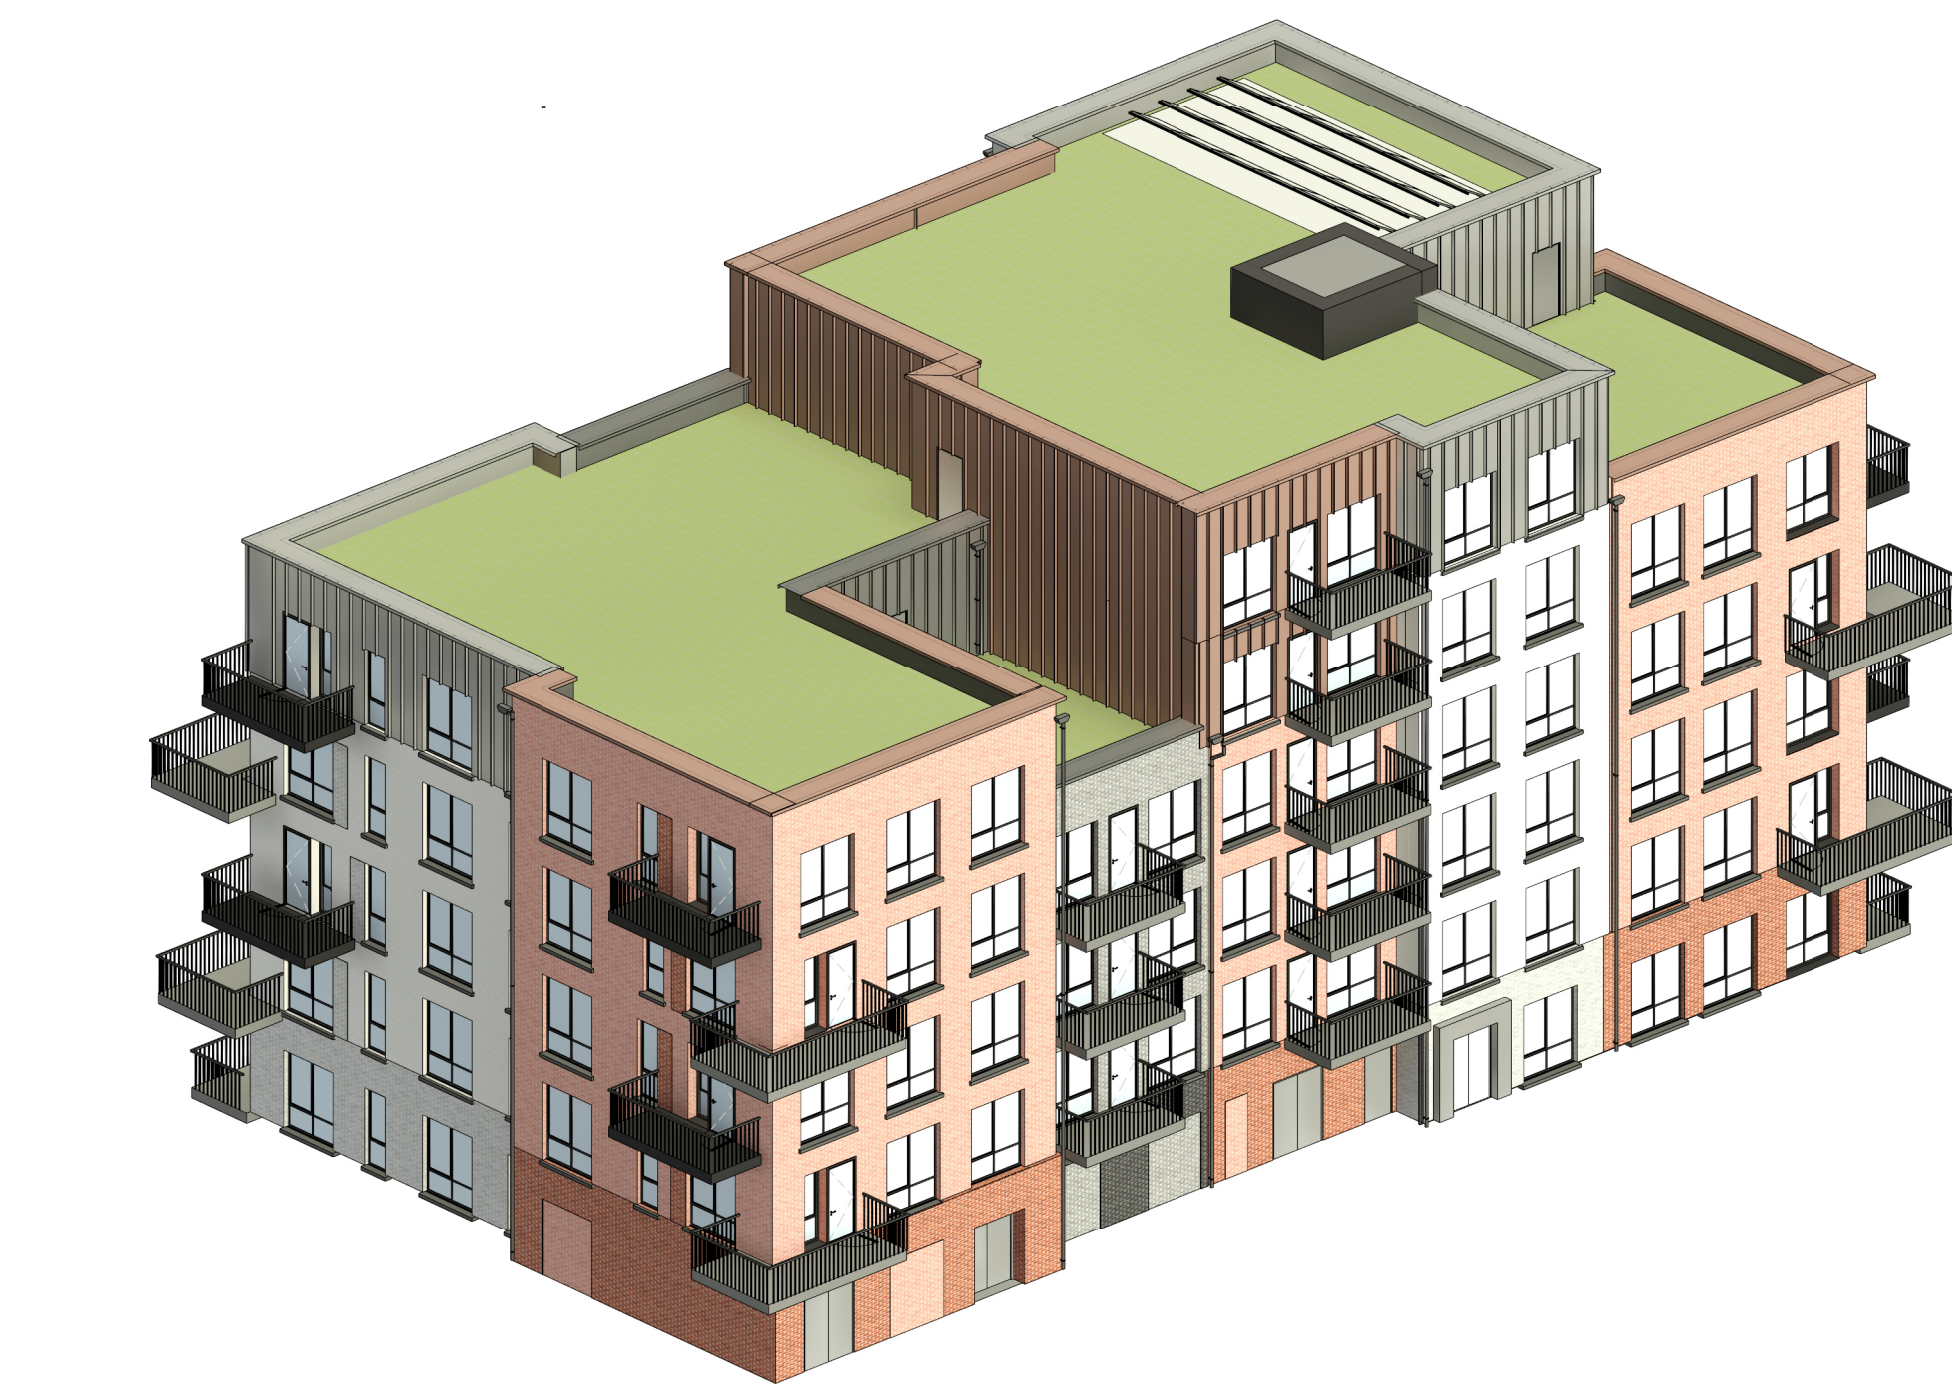
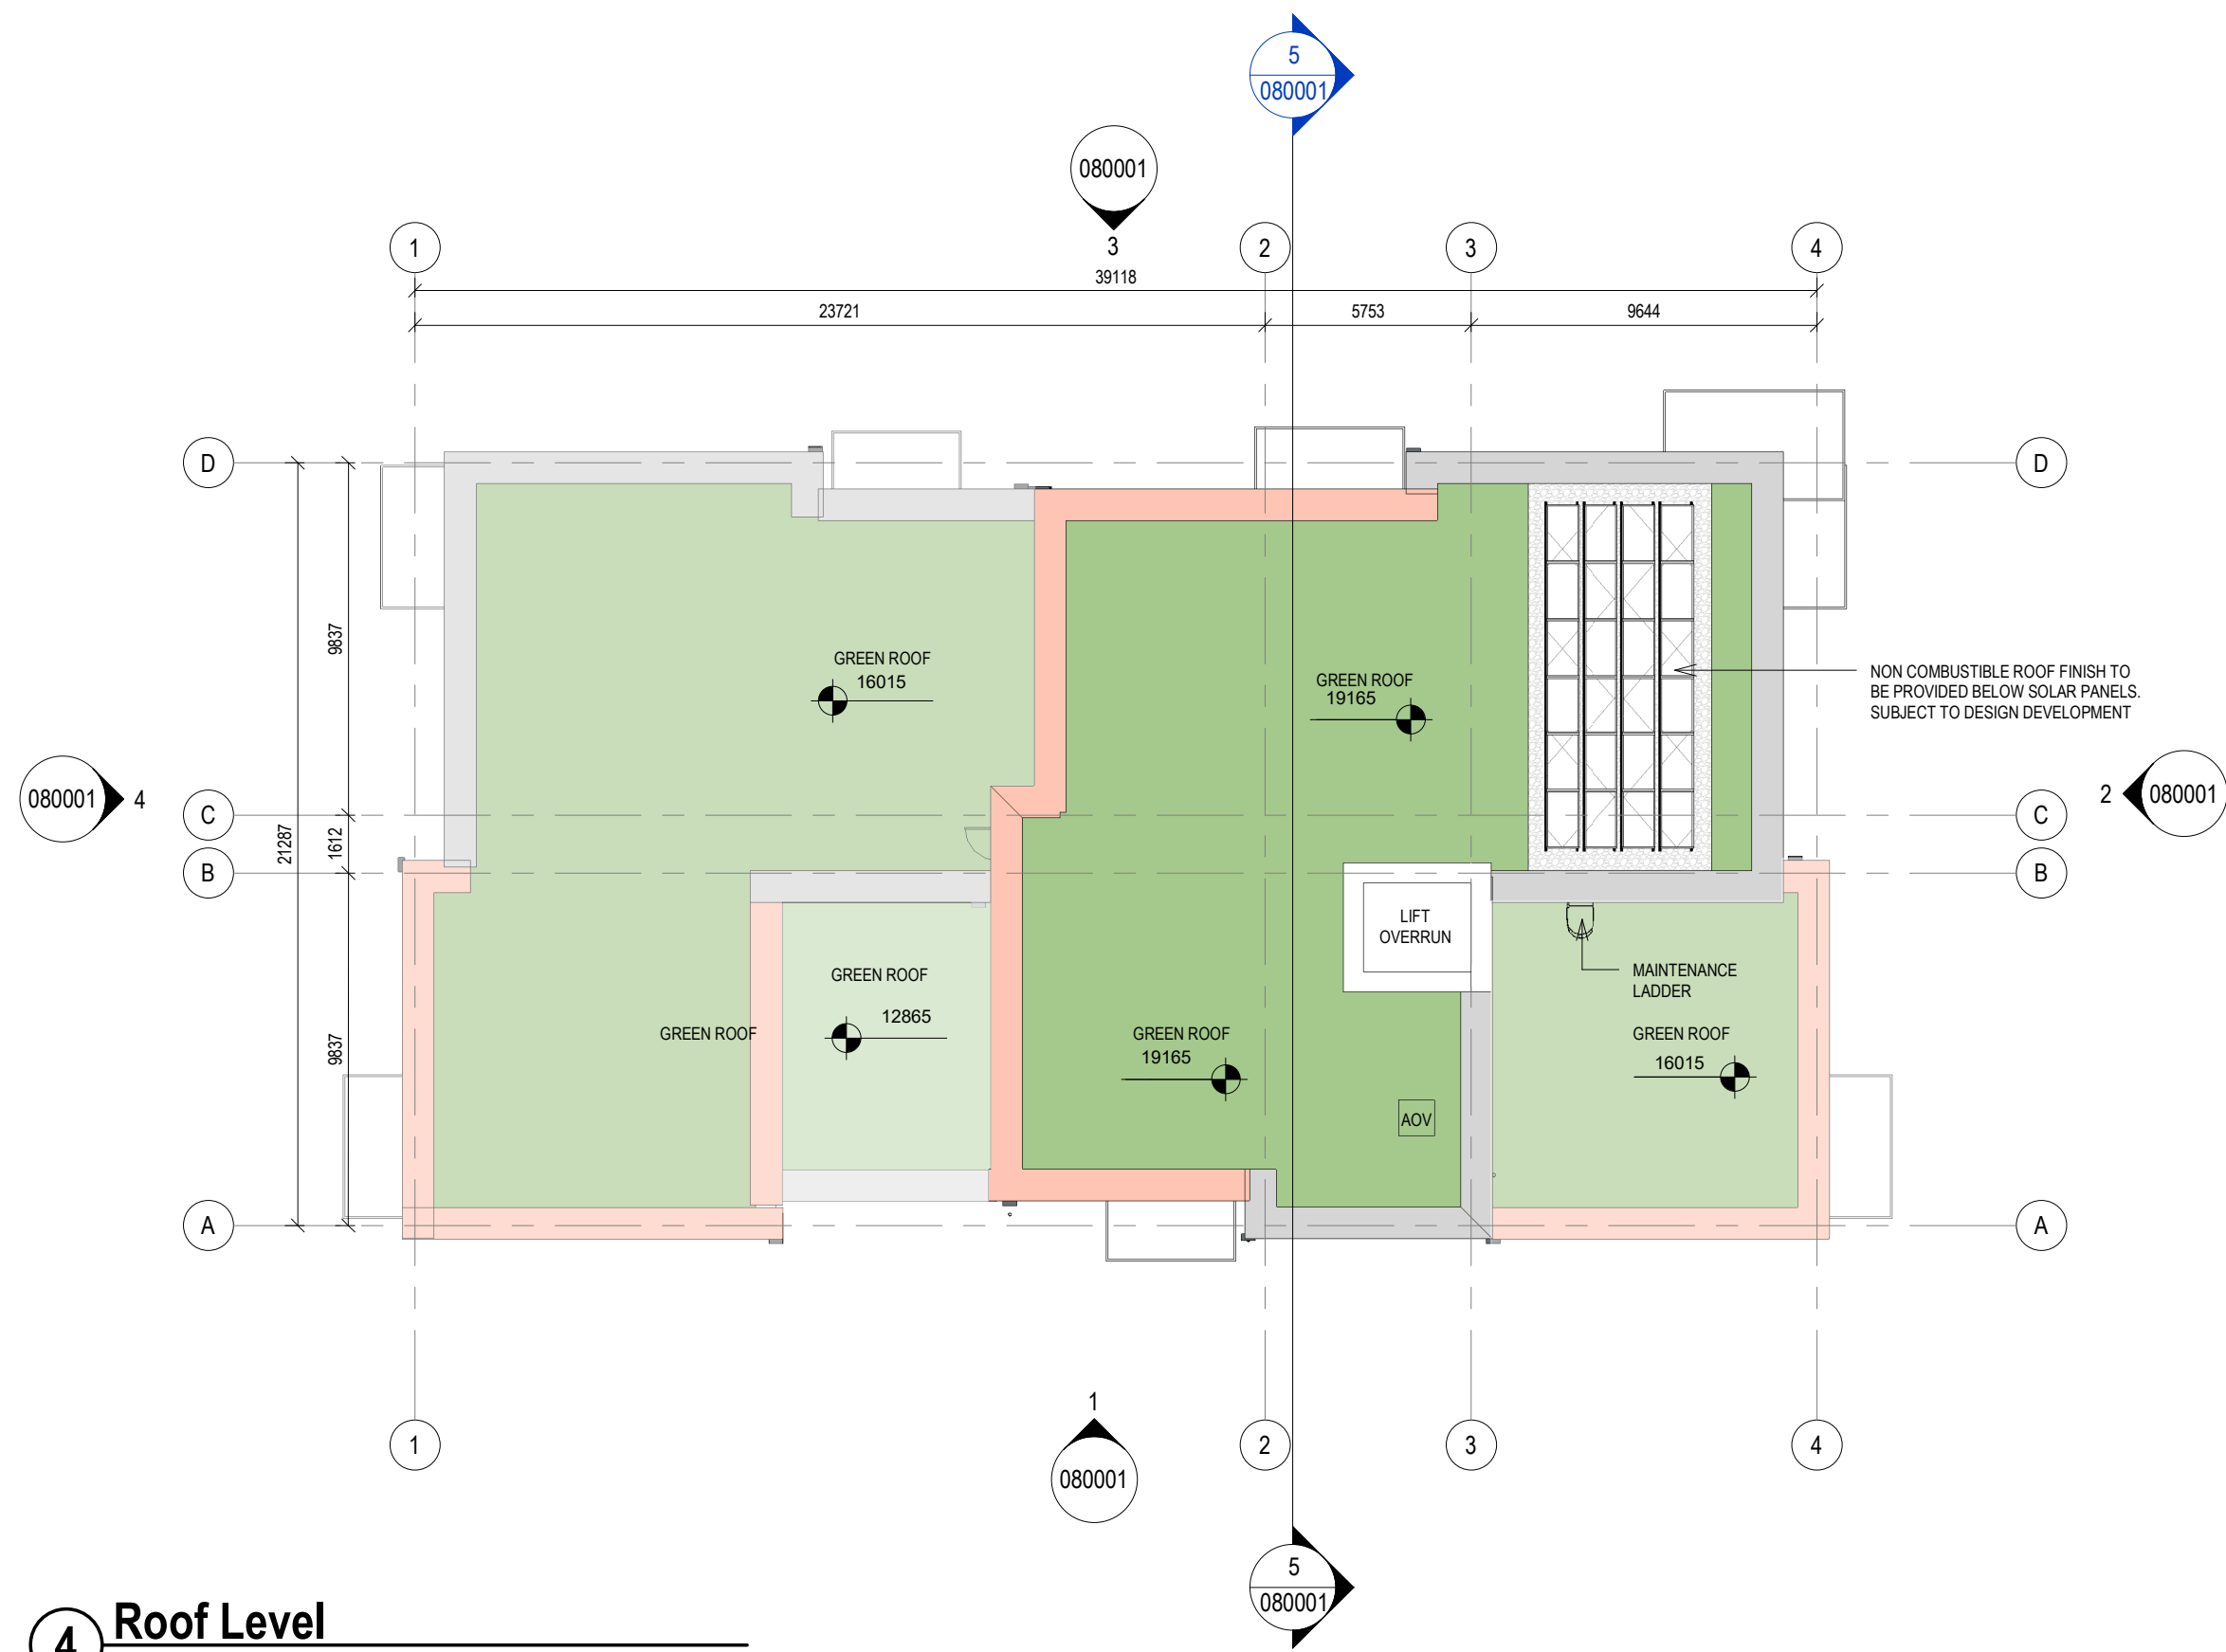
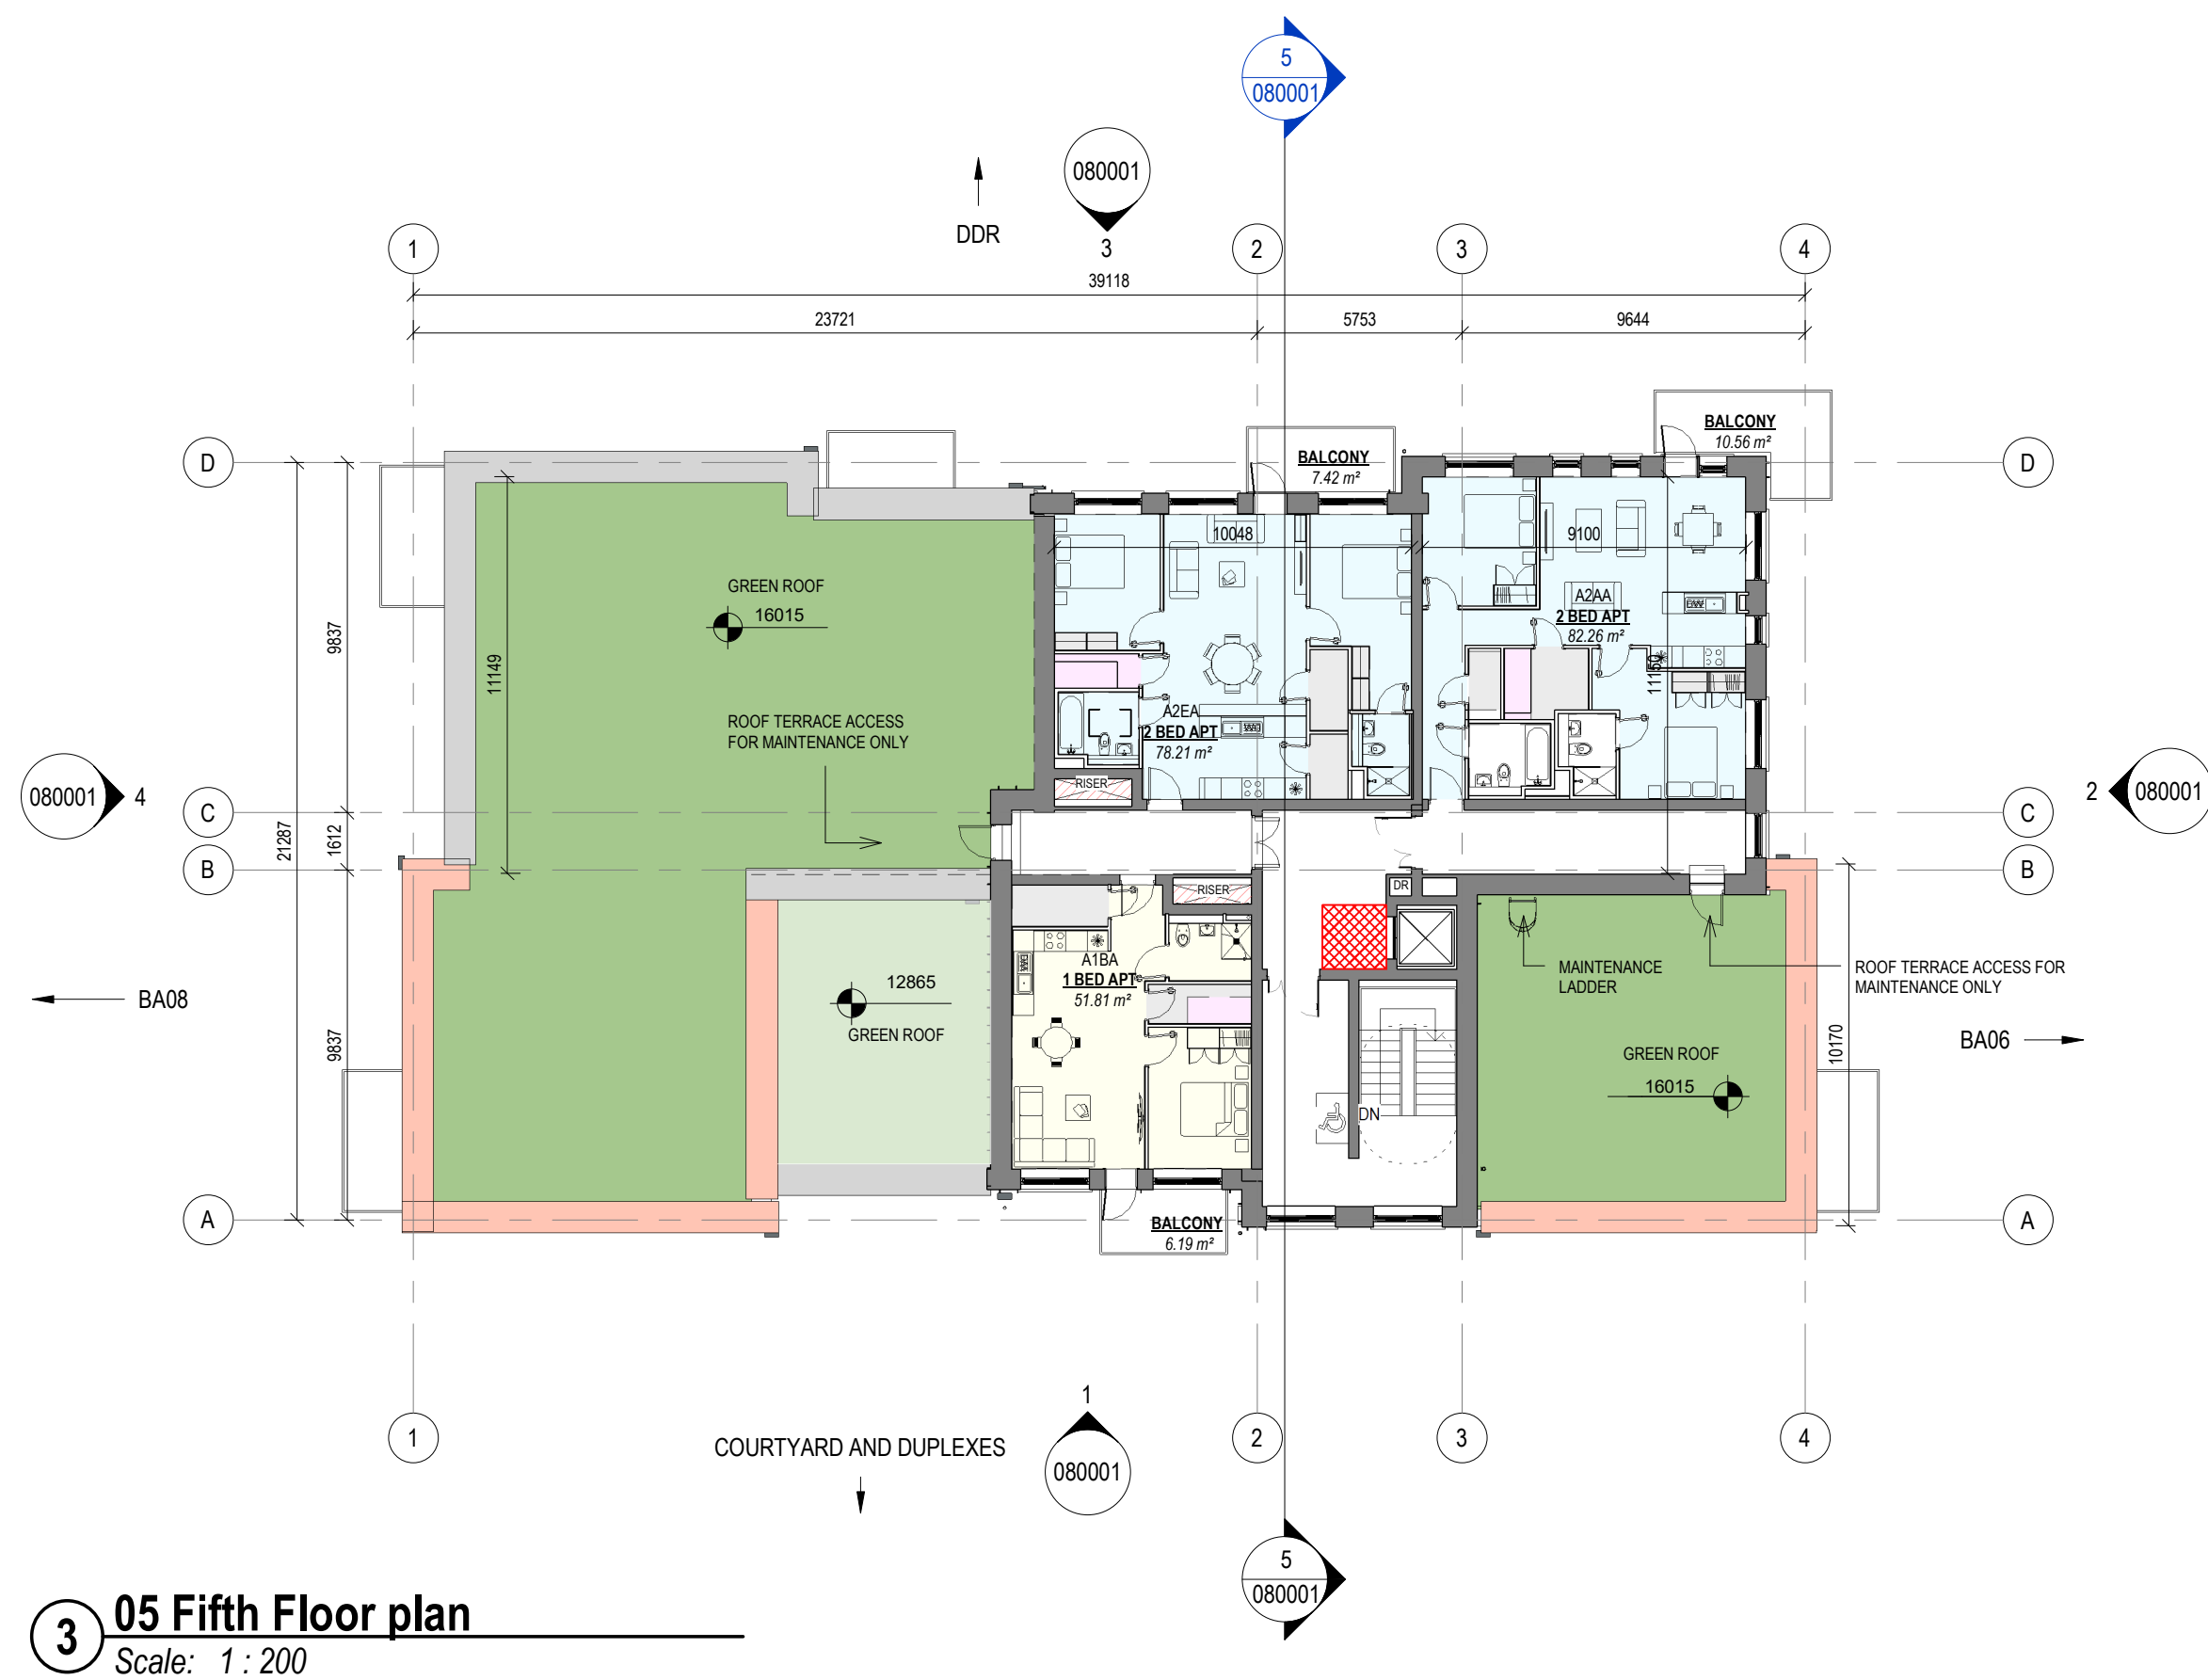
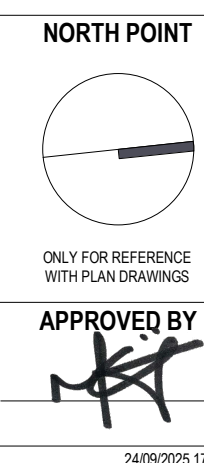


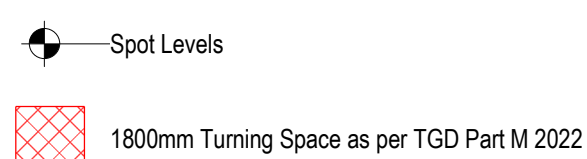

REV	DATE	DESCRIPTION	BY
00	06/08/2021	FOR INFORMATION	
01	20/08/2021	FOR INFORMATION	
02	08/09/2021	DRAFT SHD STAGE 2	
03	17/09/2021	SHD STAGE 2	
04	15/10/2021	FOR APPROVAL	
05	07/01/2022	FOR APPROVAL	
06	25/09/2025	PLANNING	

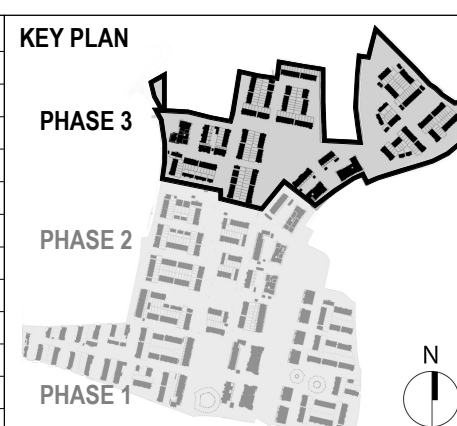

Client: GLENVEAGH LIVING LIMITED

Project: RESIDENTIAL DEVELOPMENT, BALLYMASTONE, DONABATE

Title: APARTMENT BLOCK BA07 - PLANS

Sheet No.: **23010-MDO-BA07-ZZ-DR-A01-070002**

Scale as: As indicated @ A1 Current Rev.: **06** Project No.: **23010**

