

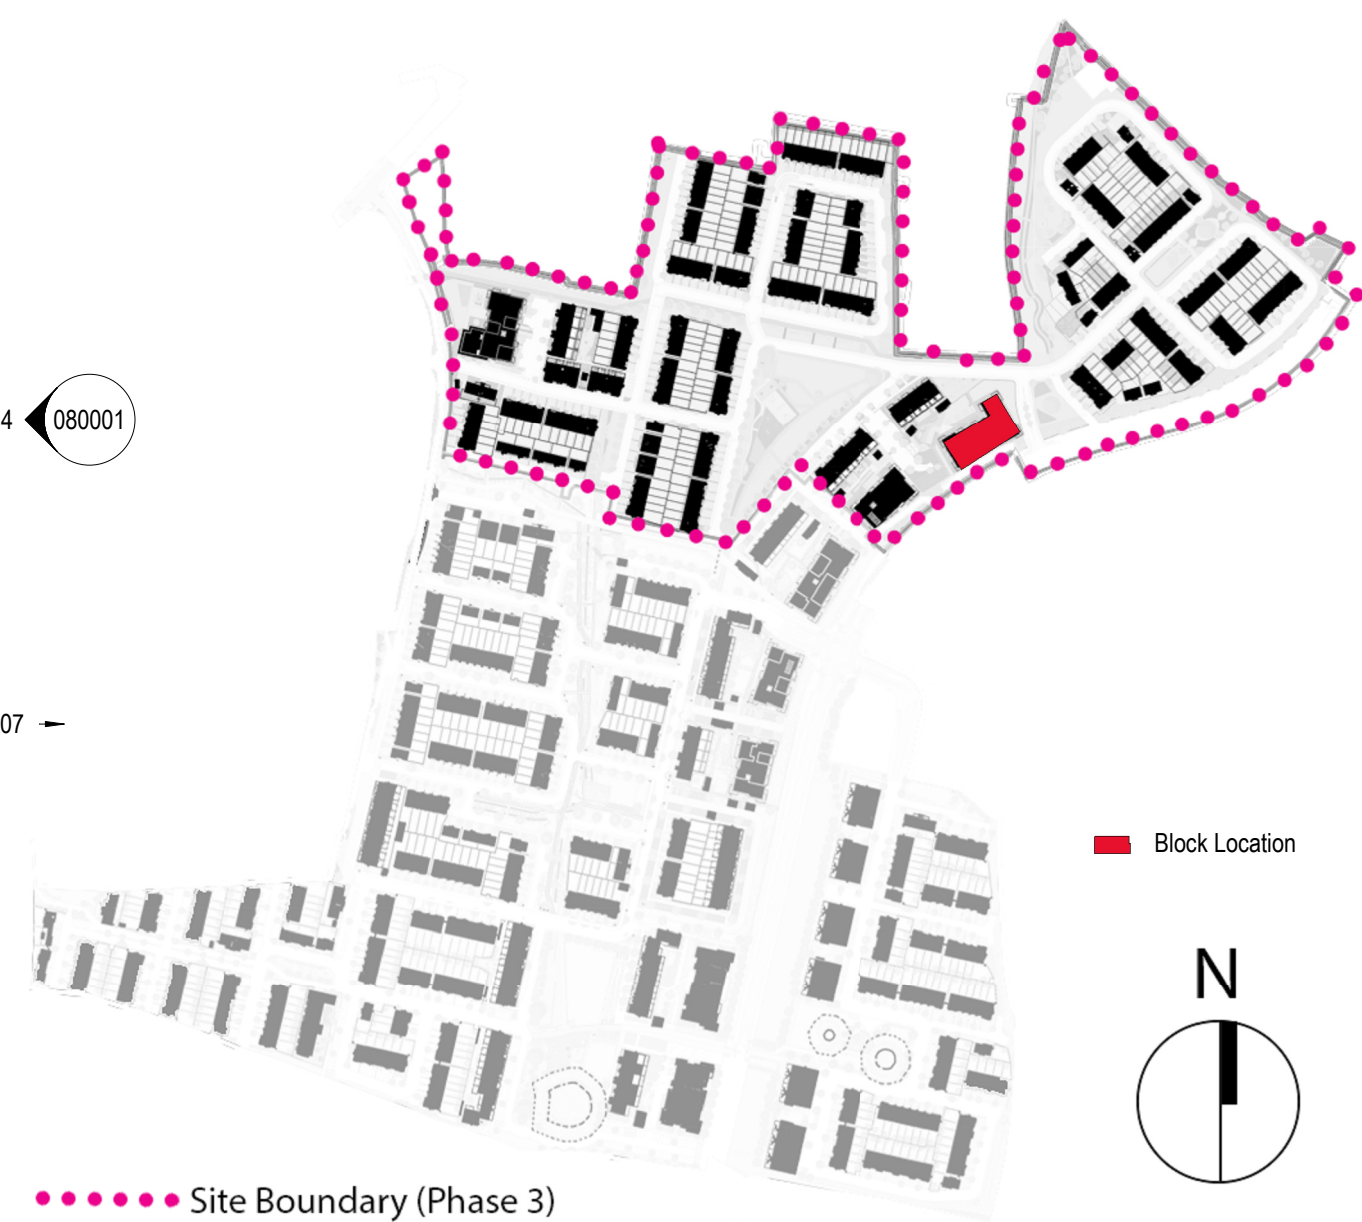
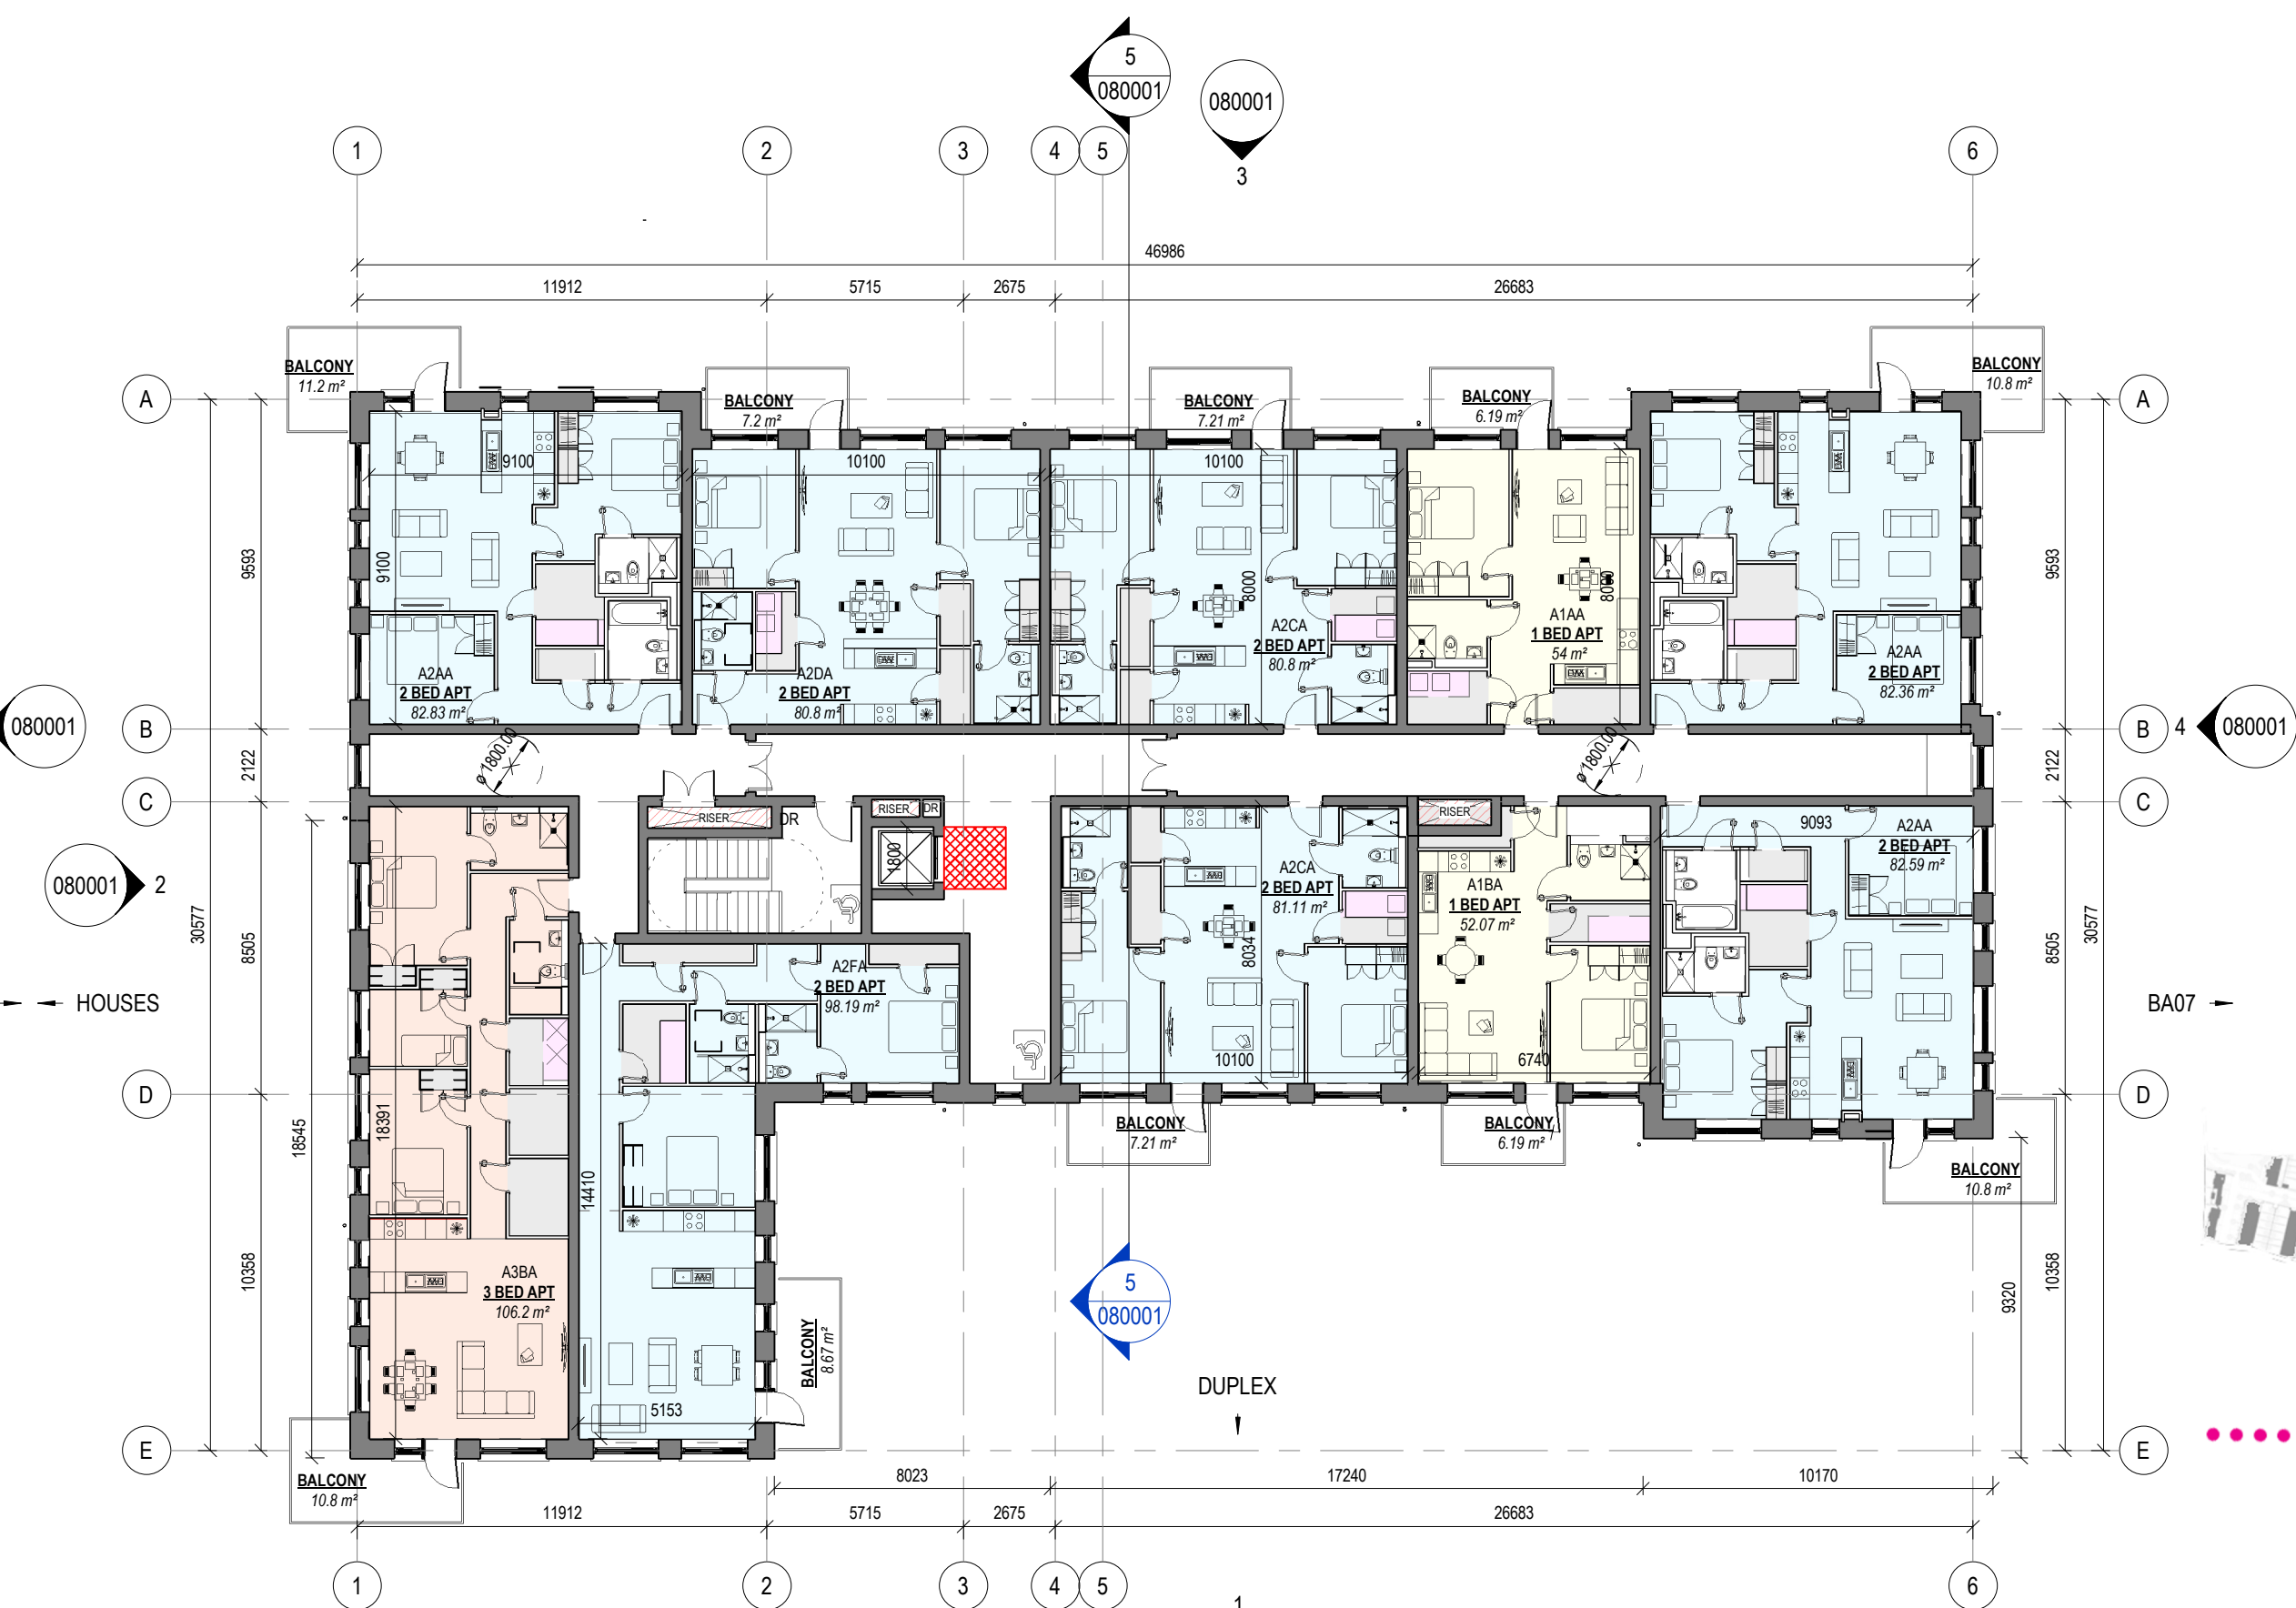
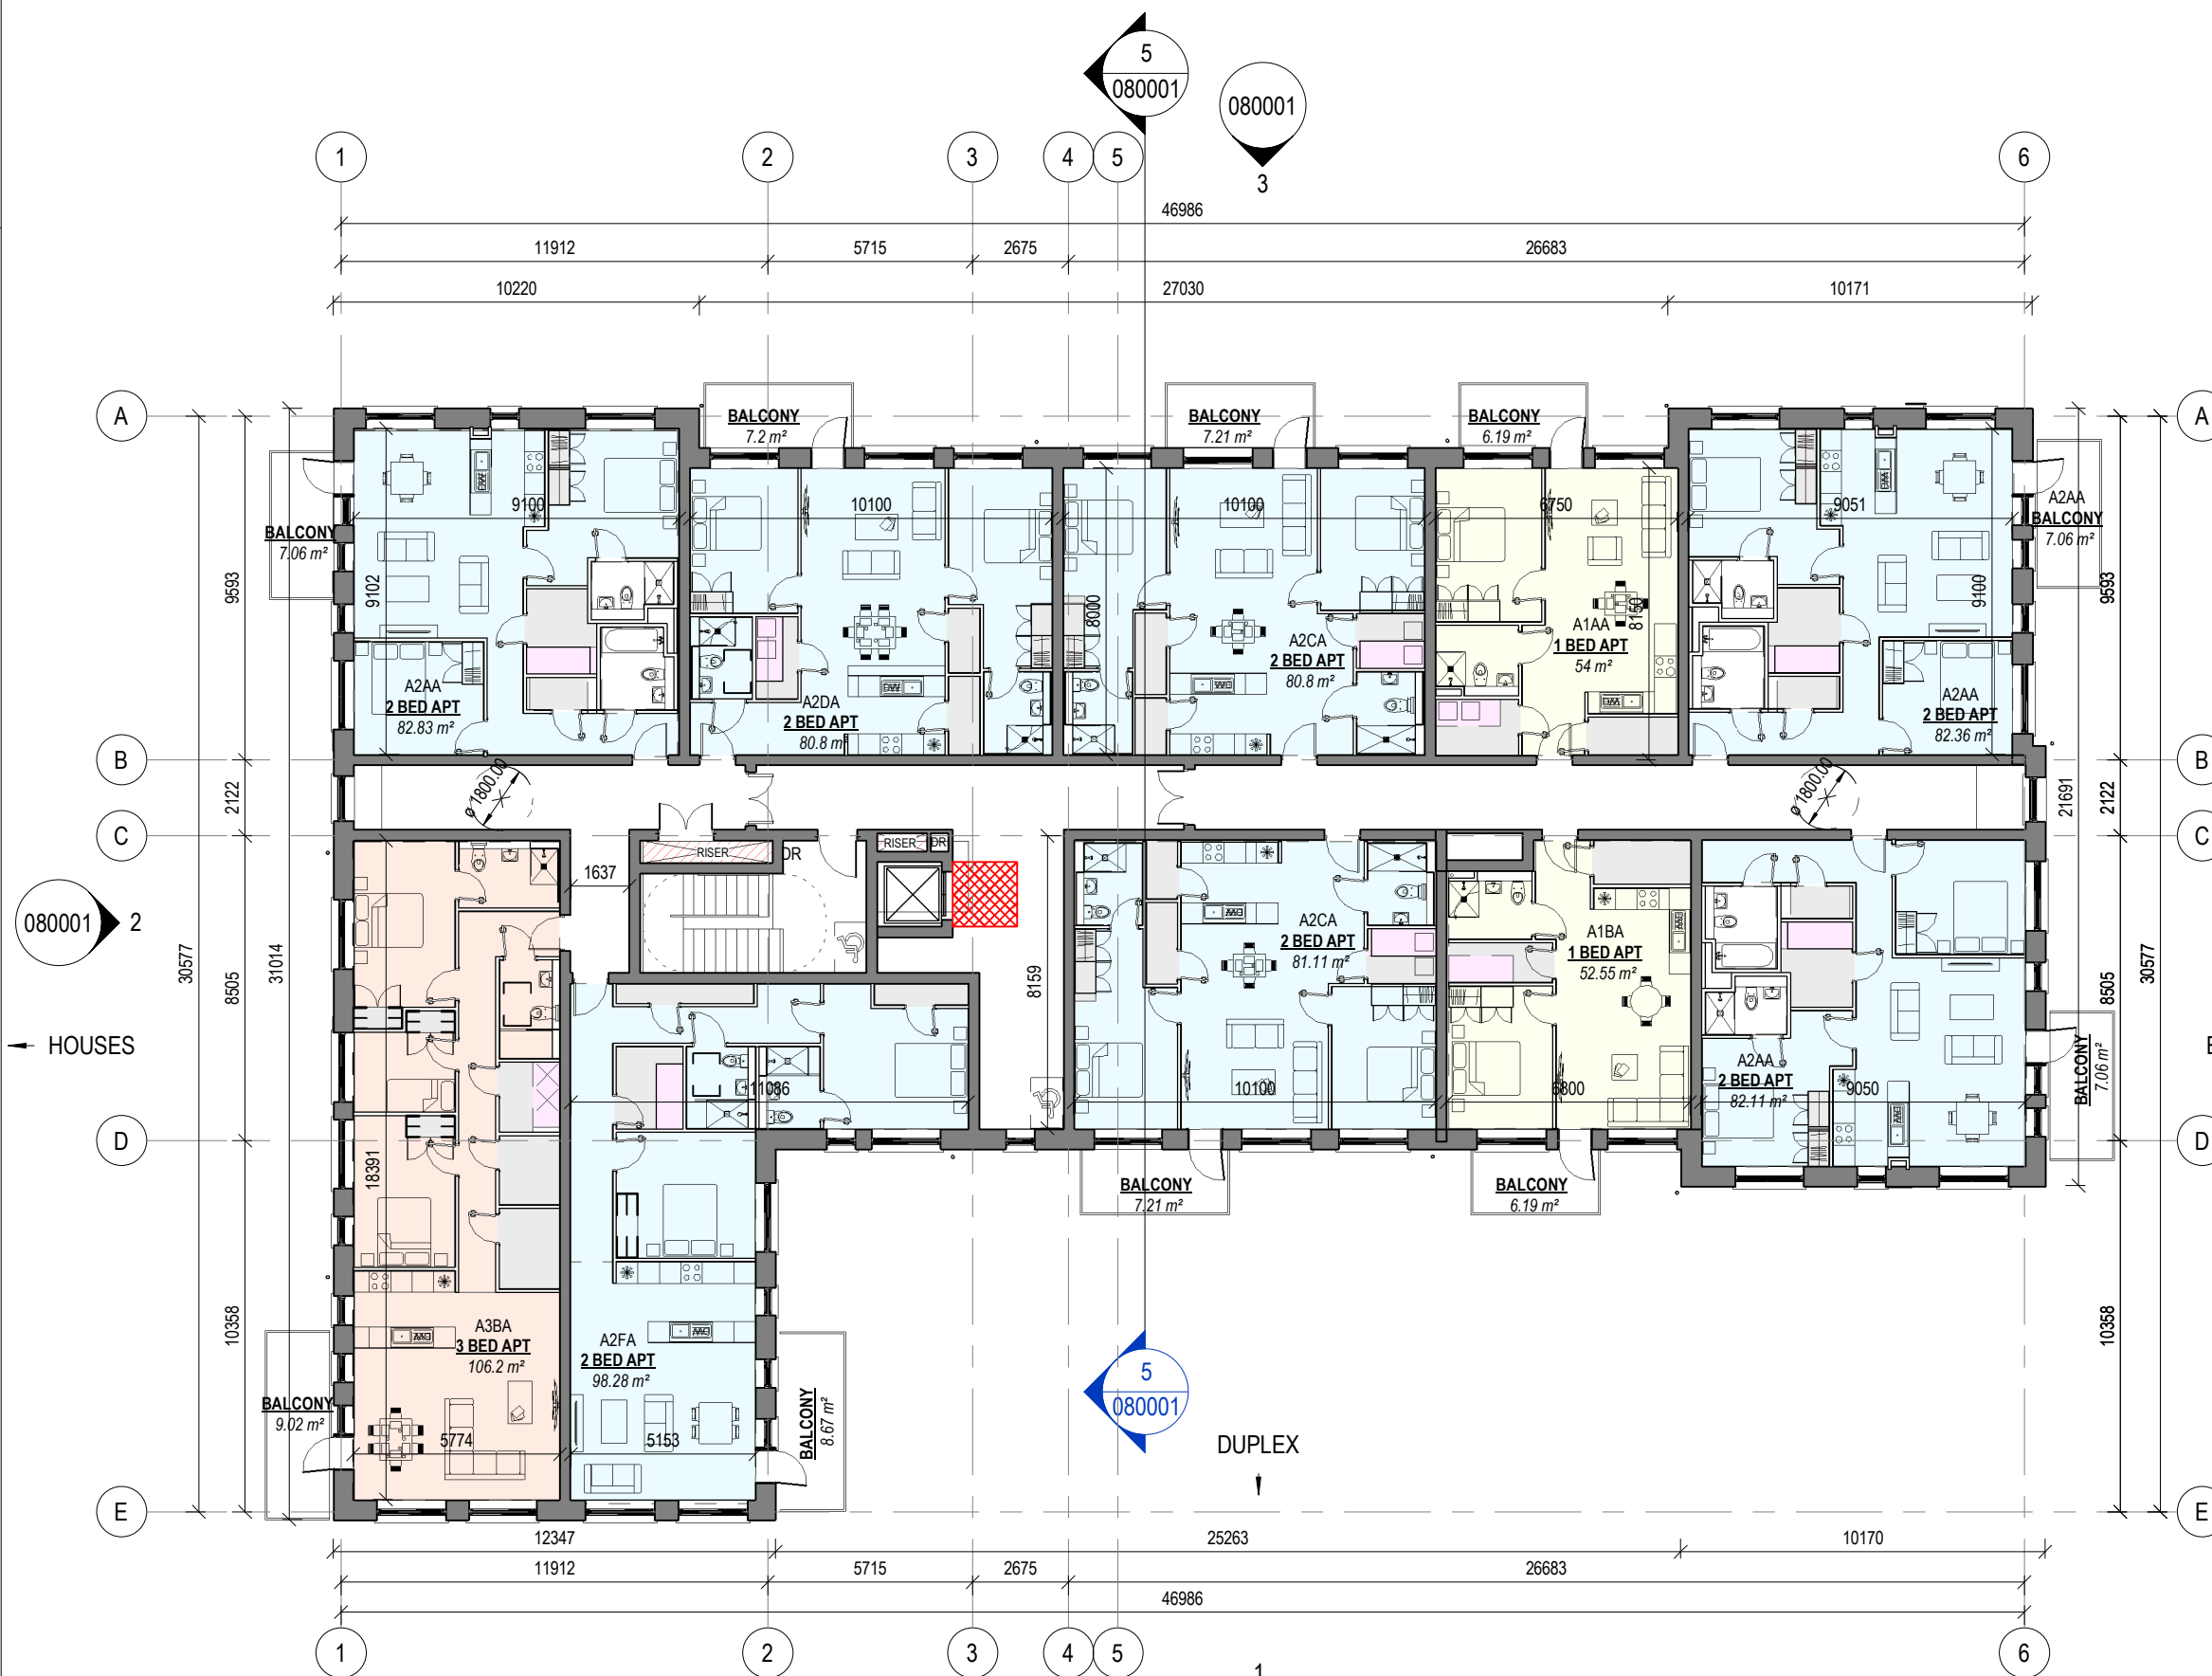
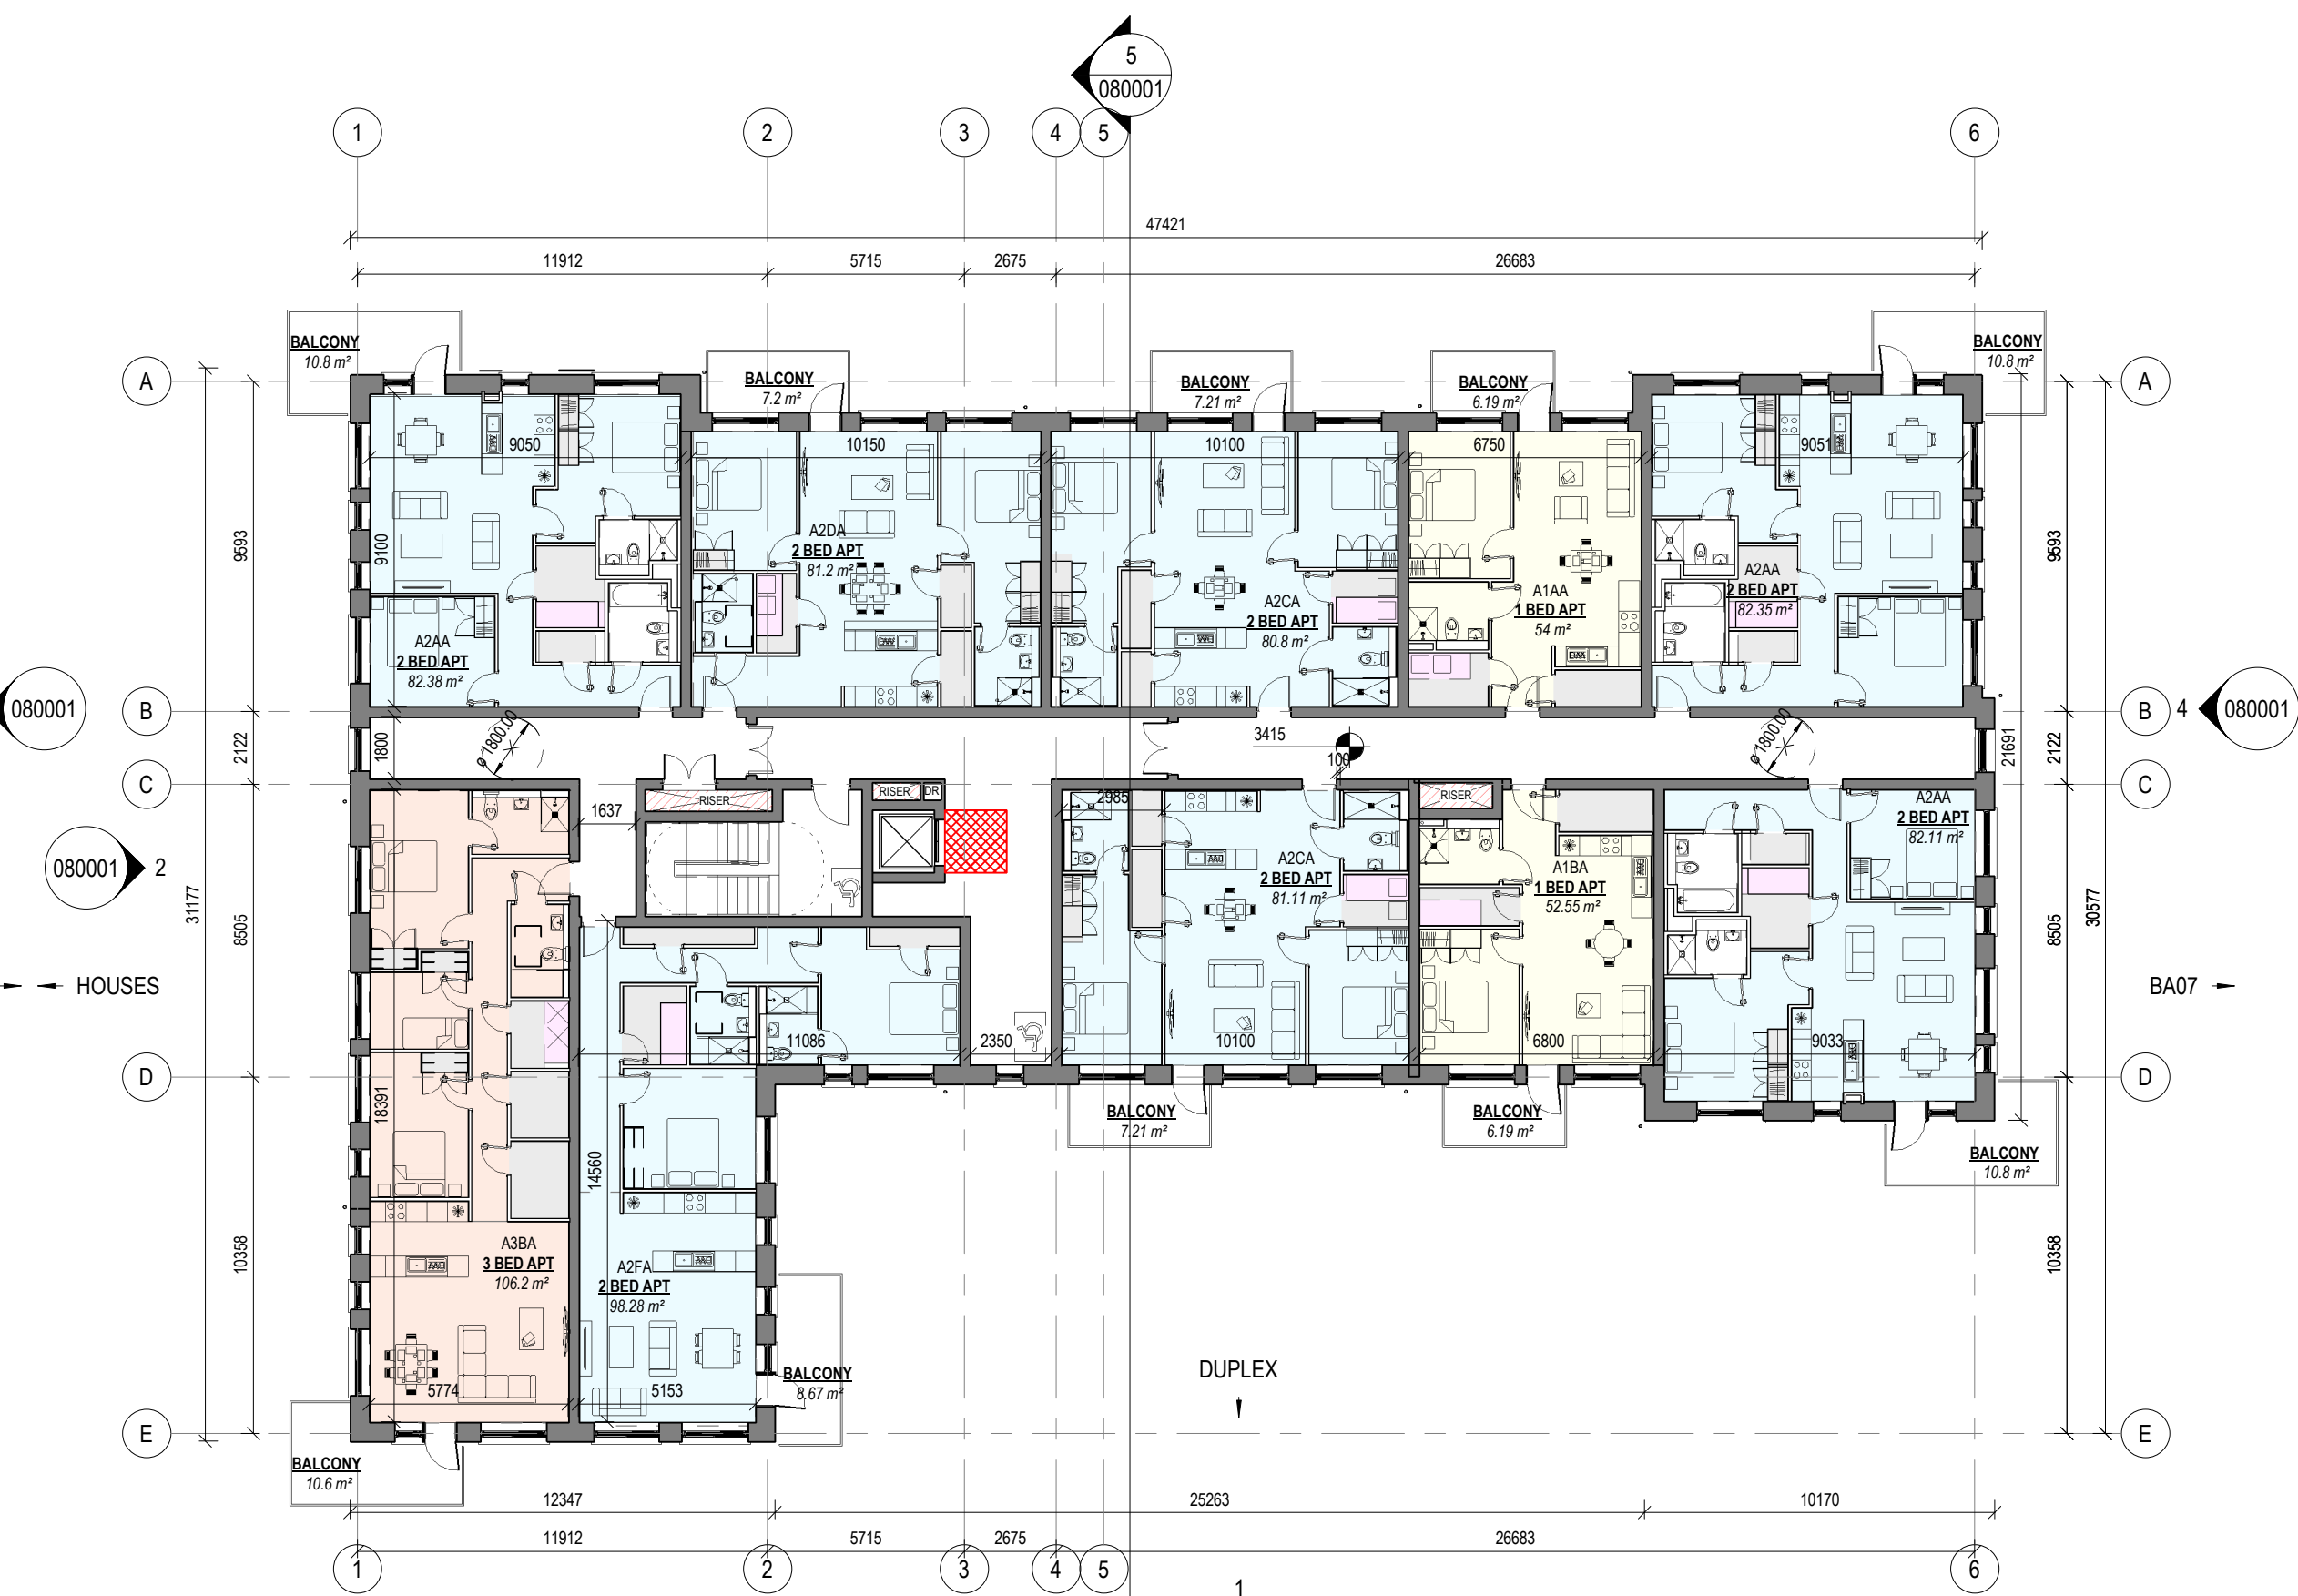


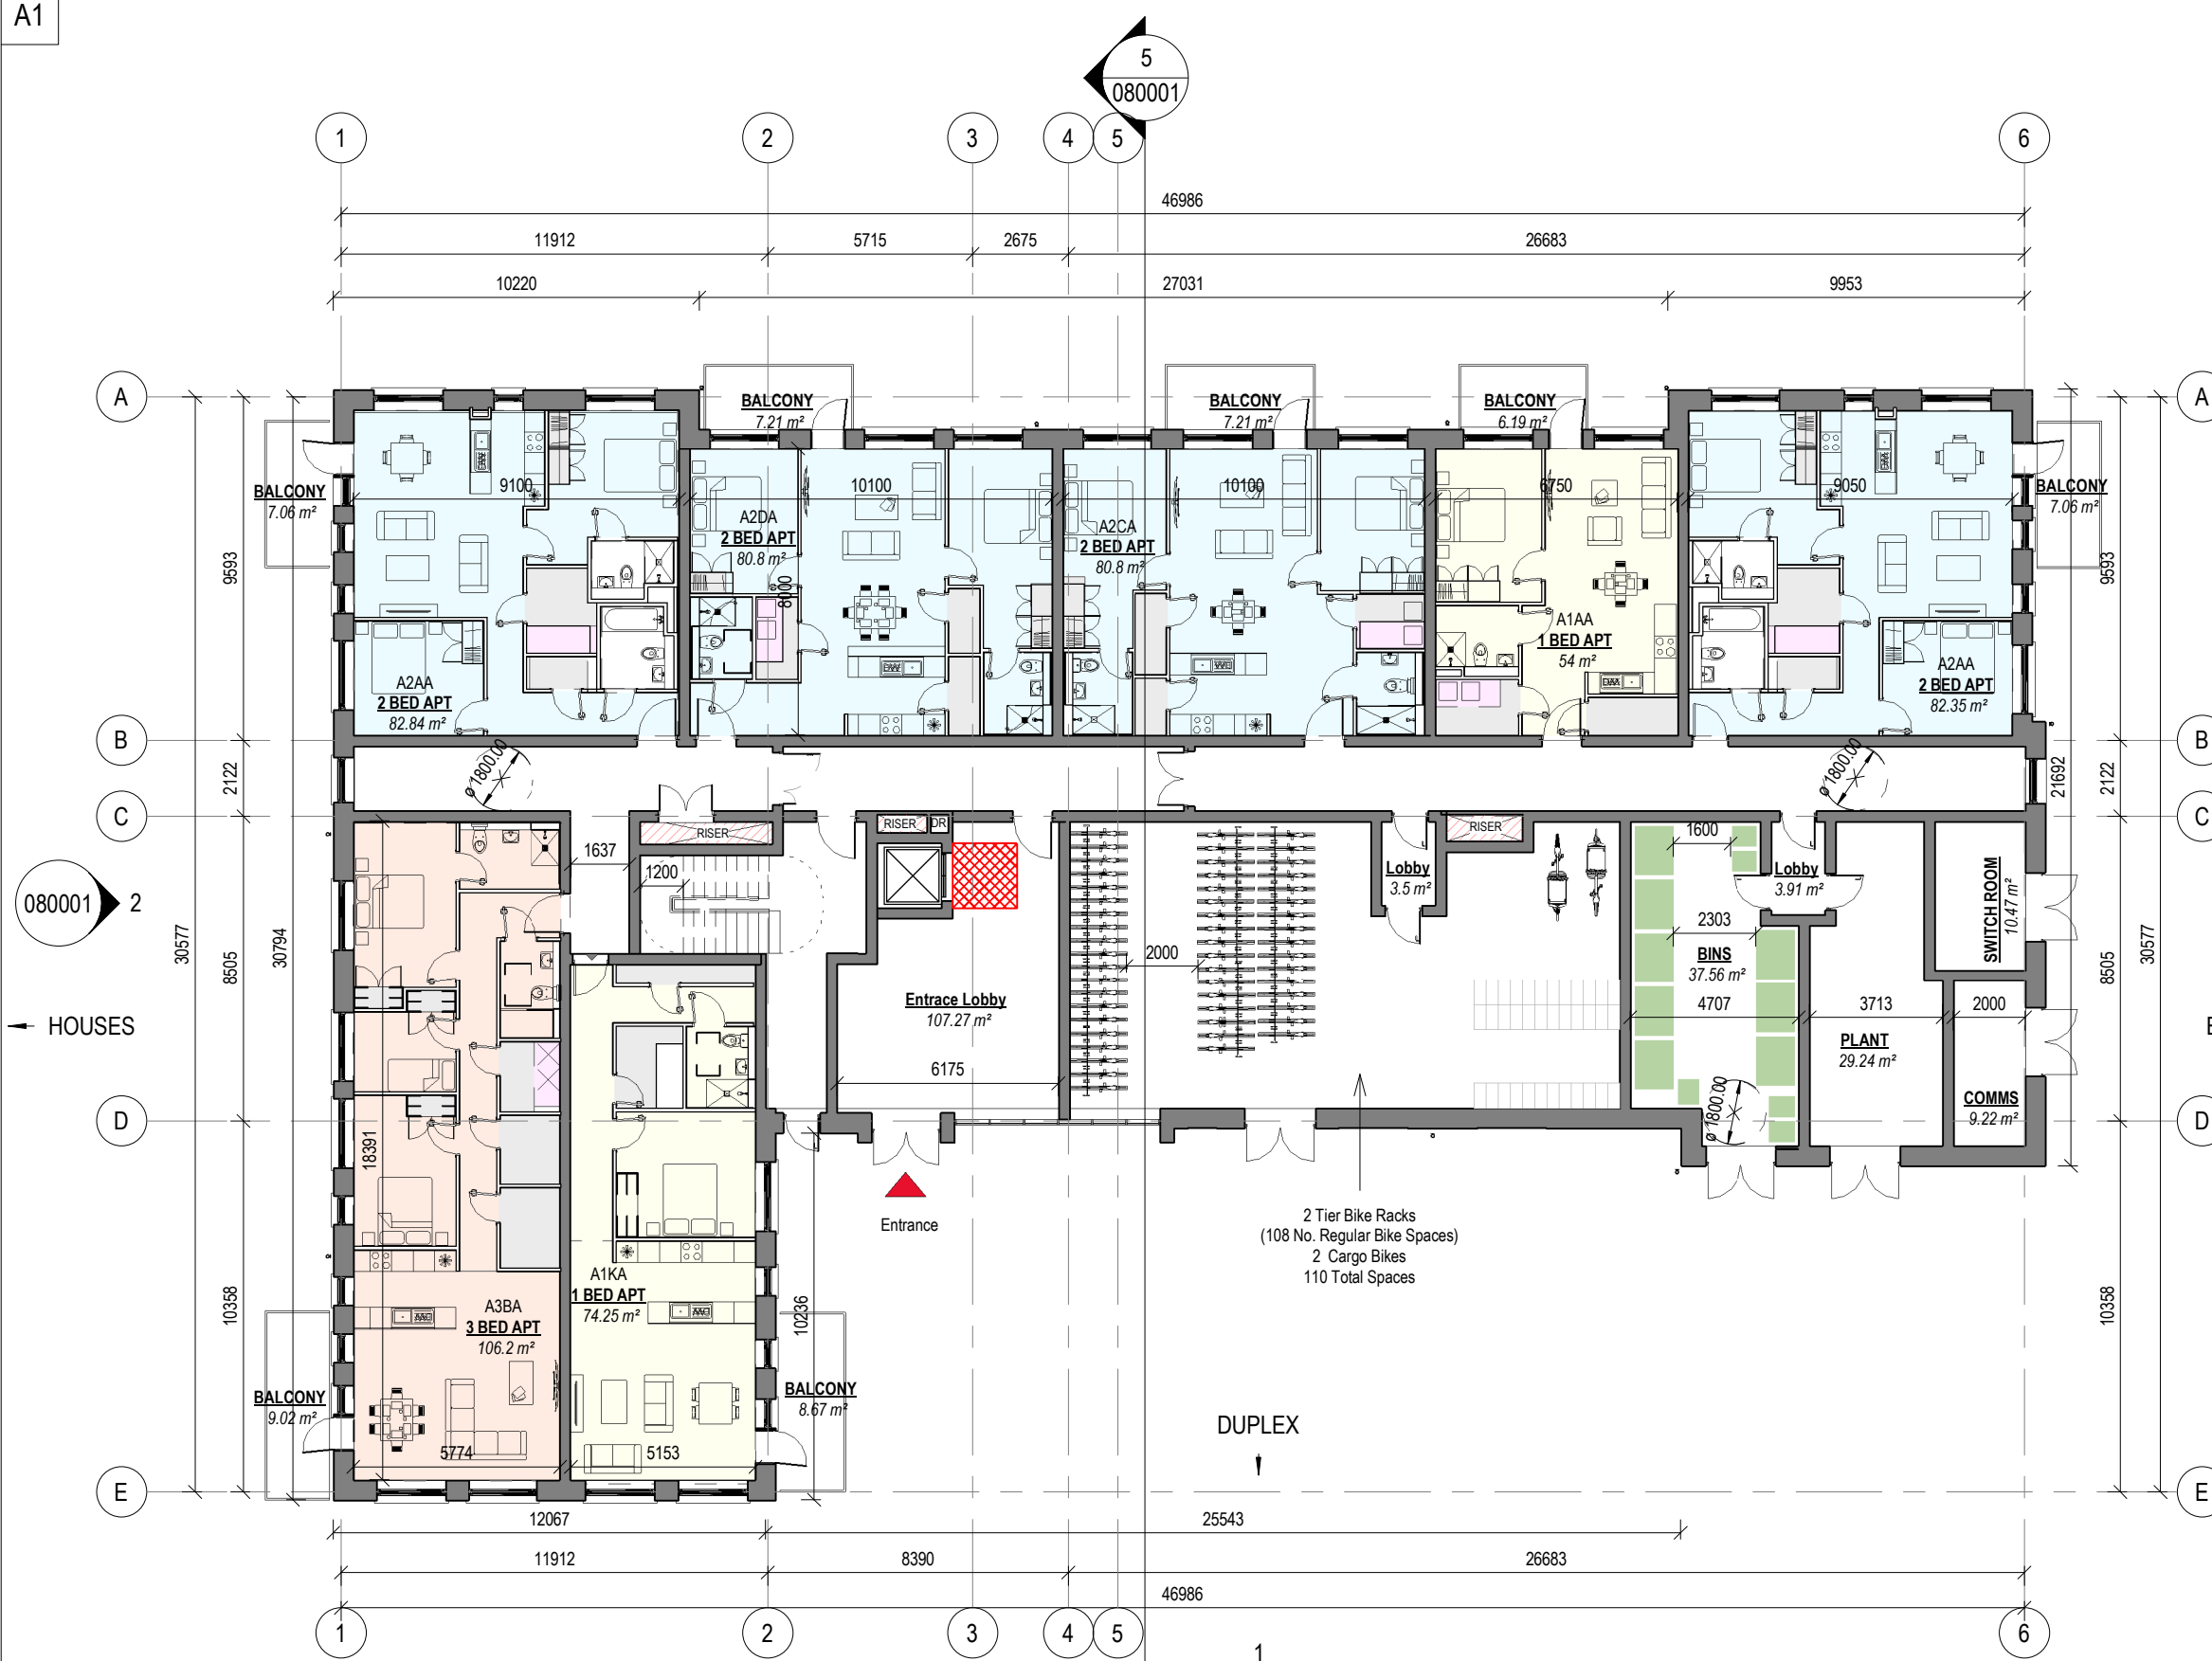


REV	DATE	DESCRIPTION	BY
00	13/08/2021	FOR INFORMATION	
01	27/08/2021	FOR INFORMATION	
02	08/09/2021	DRAFT SHD STAGE 2	
03	17/09/2021	SHD STAGE 2	
04	15/10/2021	FOR APPROVAL	
05	07/01/2022	FOR APPROVAL	
06	08/09/2025	PLANNING	

DO NOT SCALE [USE FIGURED DIMENSIONS ONLY] | NOTIFY THE ARCHITECTS OF ANY DISCREPANCIES ON THE DRAWING PRIOR TO WORK PROCEEDING | THIS DRAWING IS COPYRIGHT © MCCALLEY DAYE O'CONNELL ARCHITECTS

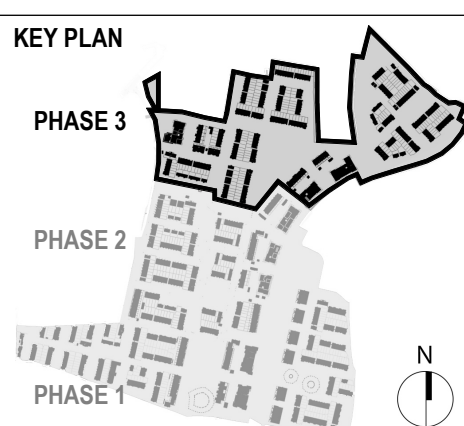

- Spot Levels
- 1800mm Turning Space as per TGD Part M 2022

- 1 Bed Apartment Type
- 2 Bed Apartment Type
- 3 Bed Apartment Type

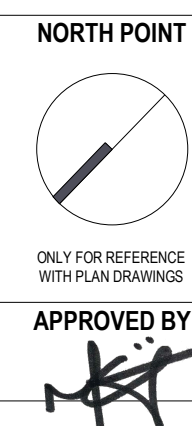

Client:	GLENVEAGH LIVING LIMITED
Project:	RESIDENTIAL DEVELOPMENT, BALLYMSTONE, DONABATE
Title:	APARTMENT BLOCK BA08 - PLANS
Sheet No.:	23010-MDO-BA08-ZZ-DR-A01-070001
Scale as:	As indicated @ A1
Current Rev.:	06
Project No.:	23010

