

A1

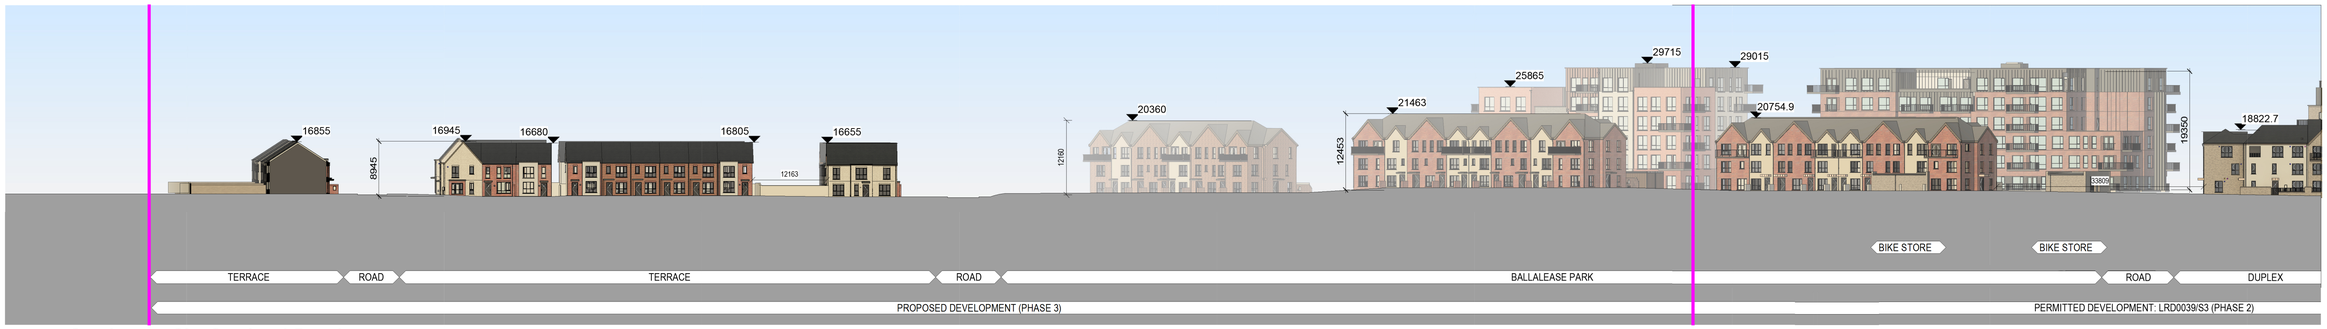

1 Contiguous Site Section 1 Part 1

Scale: 1 : 500

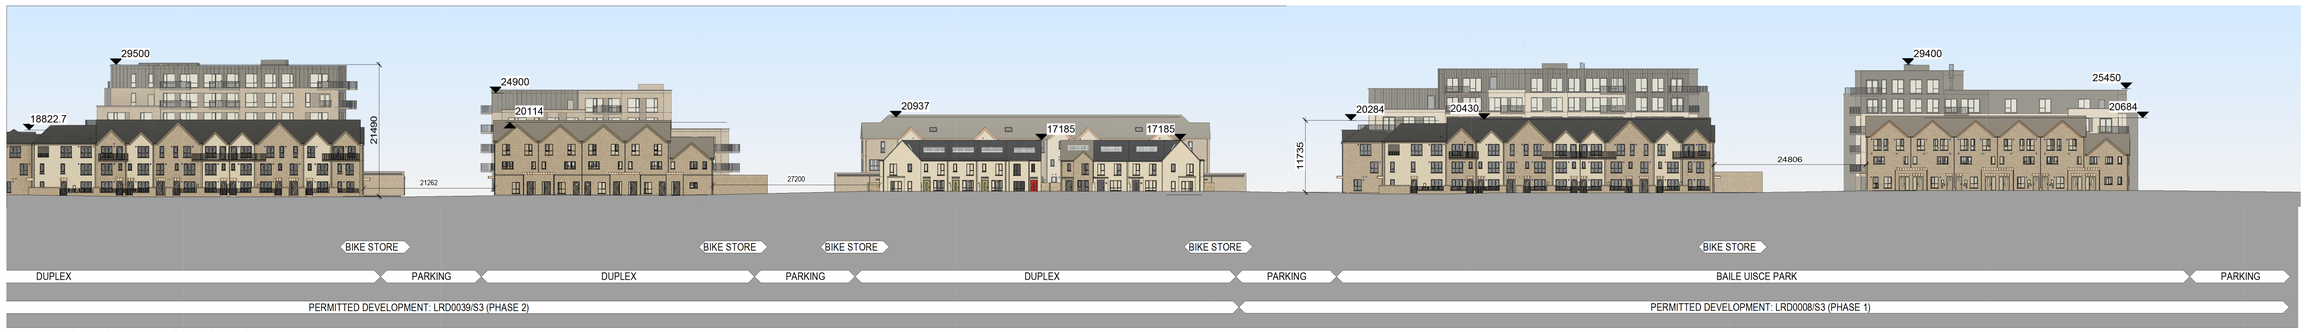

2 Contiguous Site Section 1 Part 2

Scale: 1 : 500



3 Contiguous Site Section 2 - Part 1

Scale: 1 : 500



4 Contiguous Site Section 2 - Part 2


Scale: 1 : 500

PLANNING - RFI RESPONSE

REV	DATE	DESCRIPTION	BY
00	26/05/2026	PLANNING - RFI RESPONSE	CM

DO NOT SCALE | USE FIGURED DIMENSIONS ONLY | NOTIFY THE ARCHITECTS OF ANY DISCREPENCIES ON THE DRAWING PRIOR TO WORK PROCEEDING | THIS DRAWING IS COPYRIGHT OF MCCAULEY DAYE O'CONNELL ARCHITECTS

KEY PLAN

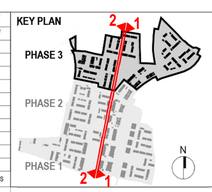

Extent of Proposed Development (Phase 3)

NOTE:
In the interest of visibility of buildings, landscaping has been omitted from Existing & Proposed Contgiuous Site Sections and Elevations

APPROVED BY

26/05/2025 14:24:38

Client: GLENVEAGH LIVING LIMITED
Project: RESIDENTIAL DEVELOPMENT, BALLYMASTONE, DONABATE
Title: PROPOSED CONTIGUOUS SITE SECTIONS 1 & 2

Sheet No.: 23010-MDO-ZZZZ-XX-DR-A01-061001
Scale as: 1 : 500 @ A1 Current Rev.: 00 Project No.: 23010

mdo ARCHITECTS
11 Merrion Square N, Dublin 2, Ireland
+353 (01) 400 4171
info@mdo.ie | www.mdo.ie

BIM 360://20003 - Ballymastone 1.01/20003-MDO-XXXX-ZZ-M3-A01-000002.rvt