




1 Contiguous Site Section 3 Part 1
Scale: 1 : 500

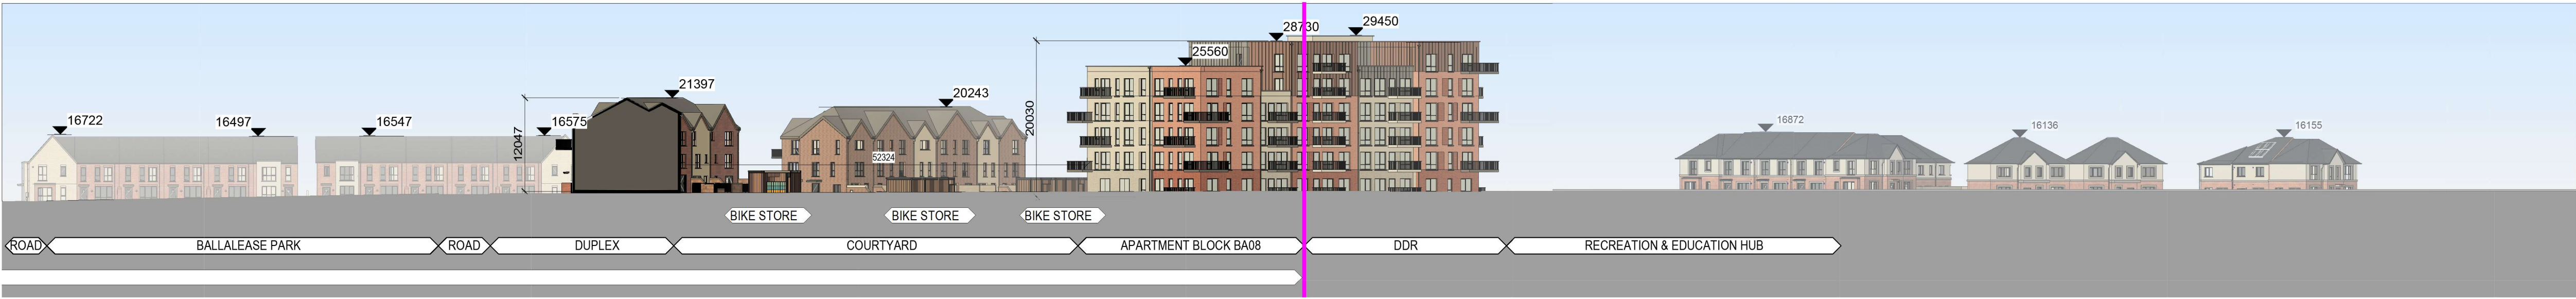

2 Contiguous Site Section 3 Part 2
Scale: 1 : 500

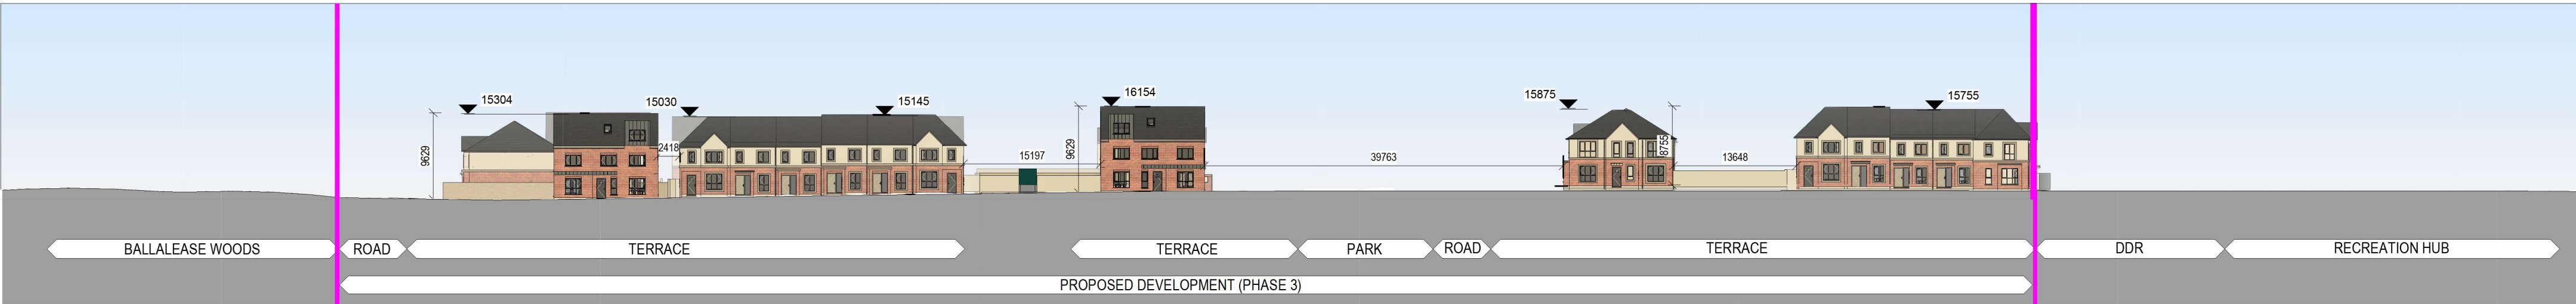


3 Contiguous Site Section 4
Scale: 1 : 500

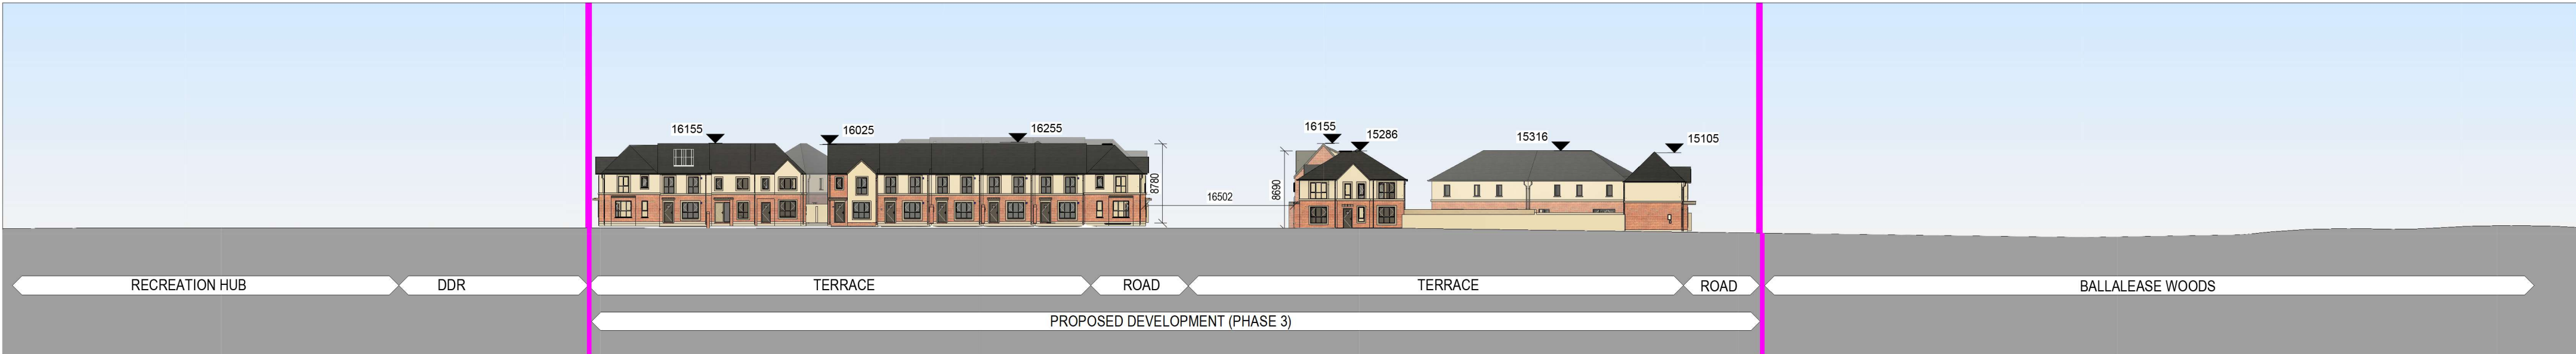

4 Contiguous Site Section 5
Scale: 1 : 500

REV	DATE	DESCRIPTION	BY
00	25/09/2025	PLANNING	CF

DO NOT SCALE | USE FIGURED DIMENSIONS ONLY | NOTIFY THE ARCHITECTS OF ANY DISCREPANCIES ON THE DRAWING PRIOR TO WORK PROCEEDING | THIS DRAWING IS COPYRIGHT OF MCCAULEY DAYE O'CONNELL ARCHITECTS

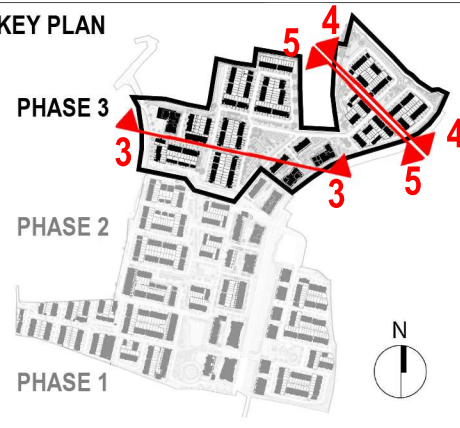

Extent of Proposed Development (Phase 3)

NOTE:
In the interest of visibility of buildings, landscaping has been omitted from Existing & Proposed Contiguous Site Sections and Elevations

APPROVED BY

26/09/2025 14:24:41

PLANNING

Client: GLENVEAGH LIVING LIMITED

Project: RESIDENTIAL DEVELOPMENT, BALLYMASTONE, DONABATE

Title: PROPOSED CONTIGUOUS SITE SECTIONS 3, 4, 5

Sheet No.: 23010-MDO-ZZZZ-XX-DR-A01-061002

Scale as: 1 : 500 @ A1

Current Rev.: 00

Project No.: 23010



11 Merrion Square N, Dublin 2, Ireland
+353 (0)1 400 4171
info@mdo.ie | www.mdo.ie