


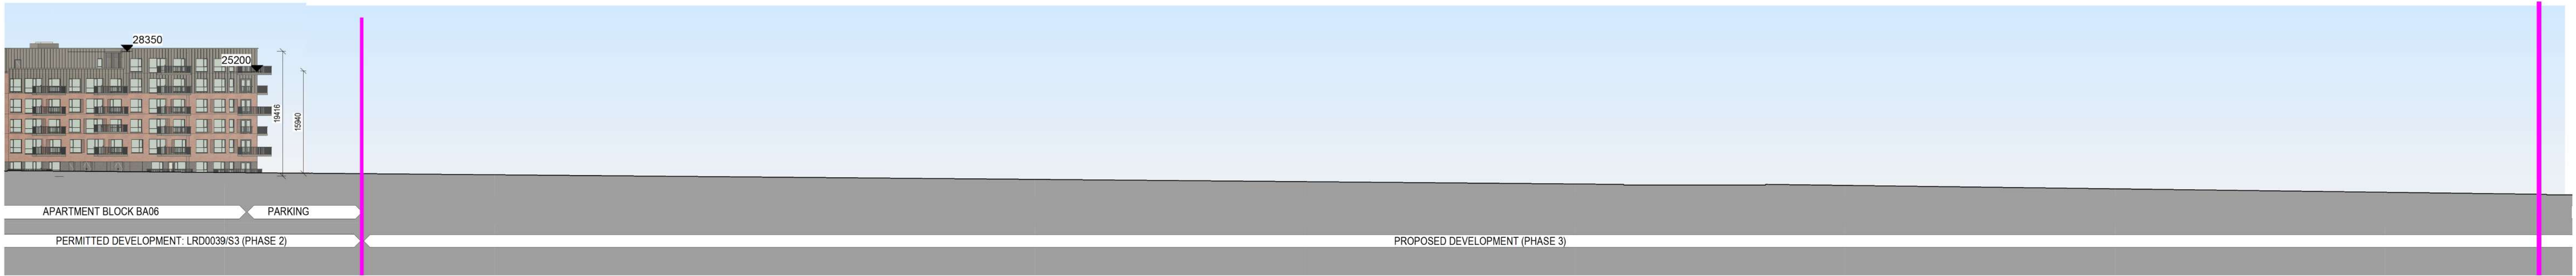

1 Contiguous Site Elevation 01
Scale: 1 : 500




4 Contiguous Site Elevation 2 Part 1
Scale: 1 : 500



3 Contiguous Site Elevation 2 Part 2
Scale: 1 : 500

REV	DATE	DESCRIPTION	BY
00	25/09/2025	PLANNING	CF

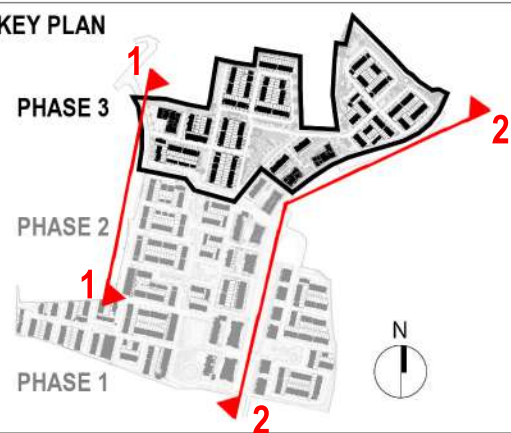

Extent of Proposed Development (Phase 3)

NOTE:
In the interest of visibility of buildings, landscaping has been omitted from Existing & Proposed Contiguous Site Sections and Elevations

APPROVED BY


Client: GLENVEAGH LIVING LIMITED
Project: RESIDENTIAL DEVELOPMENT, BALLYMASTONE, DONABATE
Title: EXISTING CONTIGUOUS SITE ELEVATION 1 & 2
Sheet No.: 23010-MDO-ZZZZ-XX-DR-A01-062001
Scale as: @ A1 Current Rev.: 00 Project No.: 23010



PLANNING