
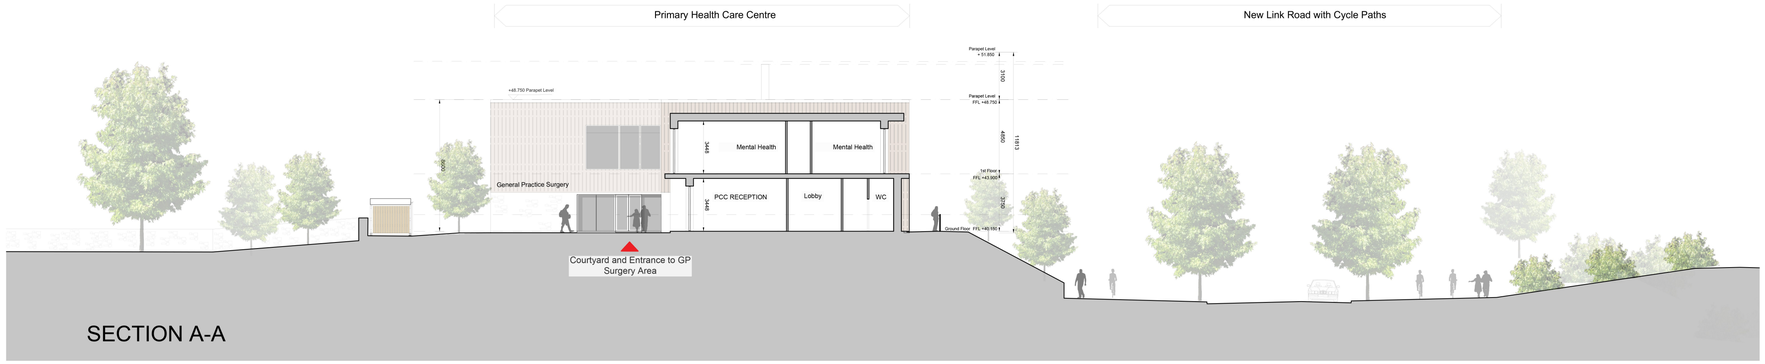


SECTION A-A

Stone-faced retaining walls at the edge of the R617, fronting the public footpath and elevating the Primary Health Care Centre above the roadway. This intervention establishes the building as a distinct landmark, anchoring it within the streetscape.

The choice of locally sympathetic materials — natural stone and timber cladding — ensures the development harmonizes with its context, reflecting the vernacular character of the area.

Existing mature trees and traditional stone boundary walls are retained and integrated into the design, reinforcing continuity with the landscape and enhancing the sense of place. Together, these elements create a civic building that is both contemporary and rooted in its local heritage.

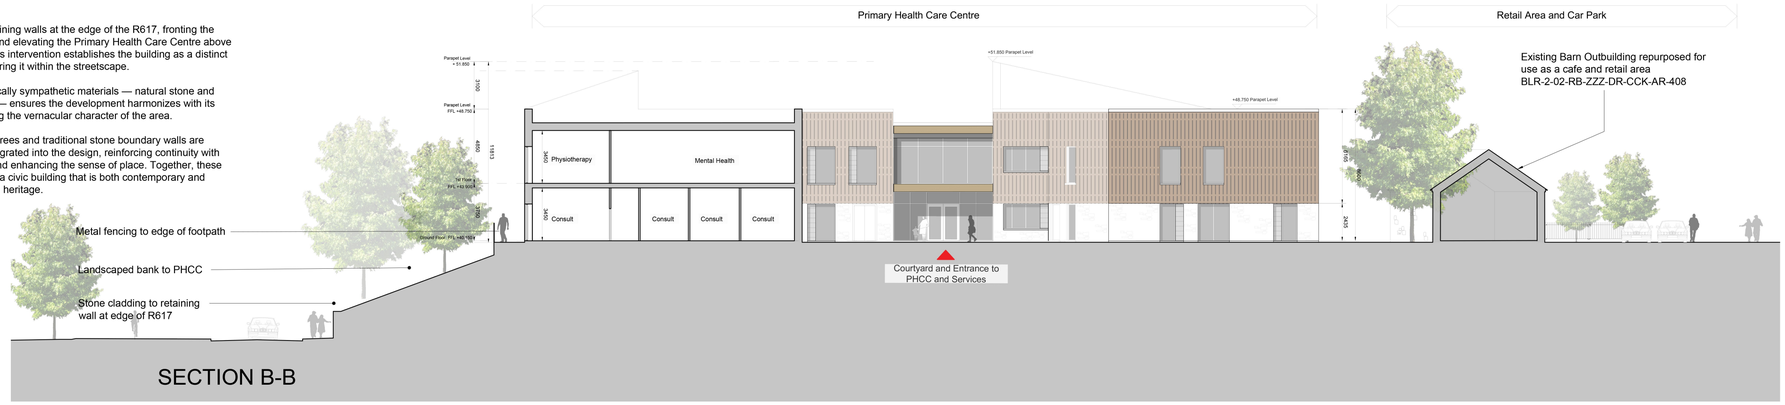

SECTION B-B

© This drawing is copyright.
1 Do not scale this drawing.
2 Errors and omissions to be immediately notified to Architect.
3 All dimensions to be checked on site.
4 To be read with relevant Engineers drawings.

External Finishes:

Flat Roof:
A green flat roof comprises a waterproof membrane overlaid with root-resistant layers, drainage, and vegetation..

Walls:
Self coloured render finish, stone / timber cladding where indicated on drawings

Windows:
Aluminium window system

revisions	date	inls

description

Primary Health Care Centre

Sections AA BB

cad ref: BLR-2-02-MC-ZZZ-DR-CCK-AR-402

drawing no.

rev'n. *

job
Development at Ringwood
Shean Upper
Blarney, Co Cork

scale 1:200@A1
date Dec 25
drawn AK
checked

client
Clockstrike Ltd

issue
Planning

CONROY CROWE KELLY
ARCHITECTS & URBAN DESIGNERS

65 MERRION SQUARE
DUBLIN 2

phone 01 6613990 fax 01 6765715
email info@cck.ie