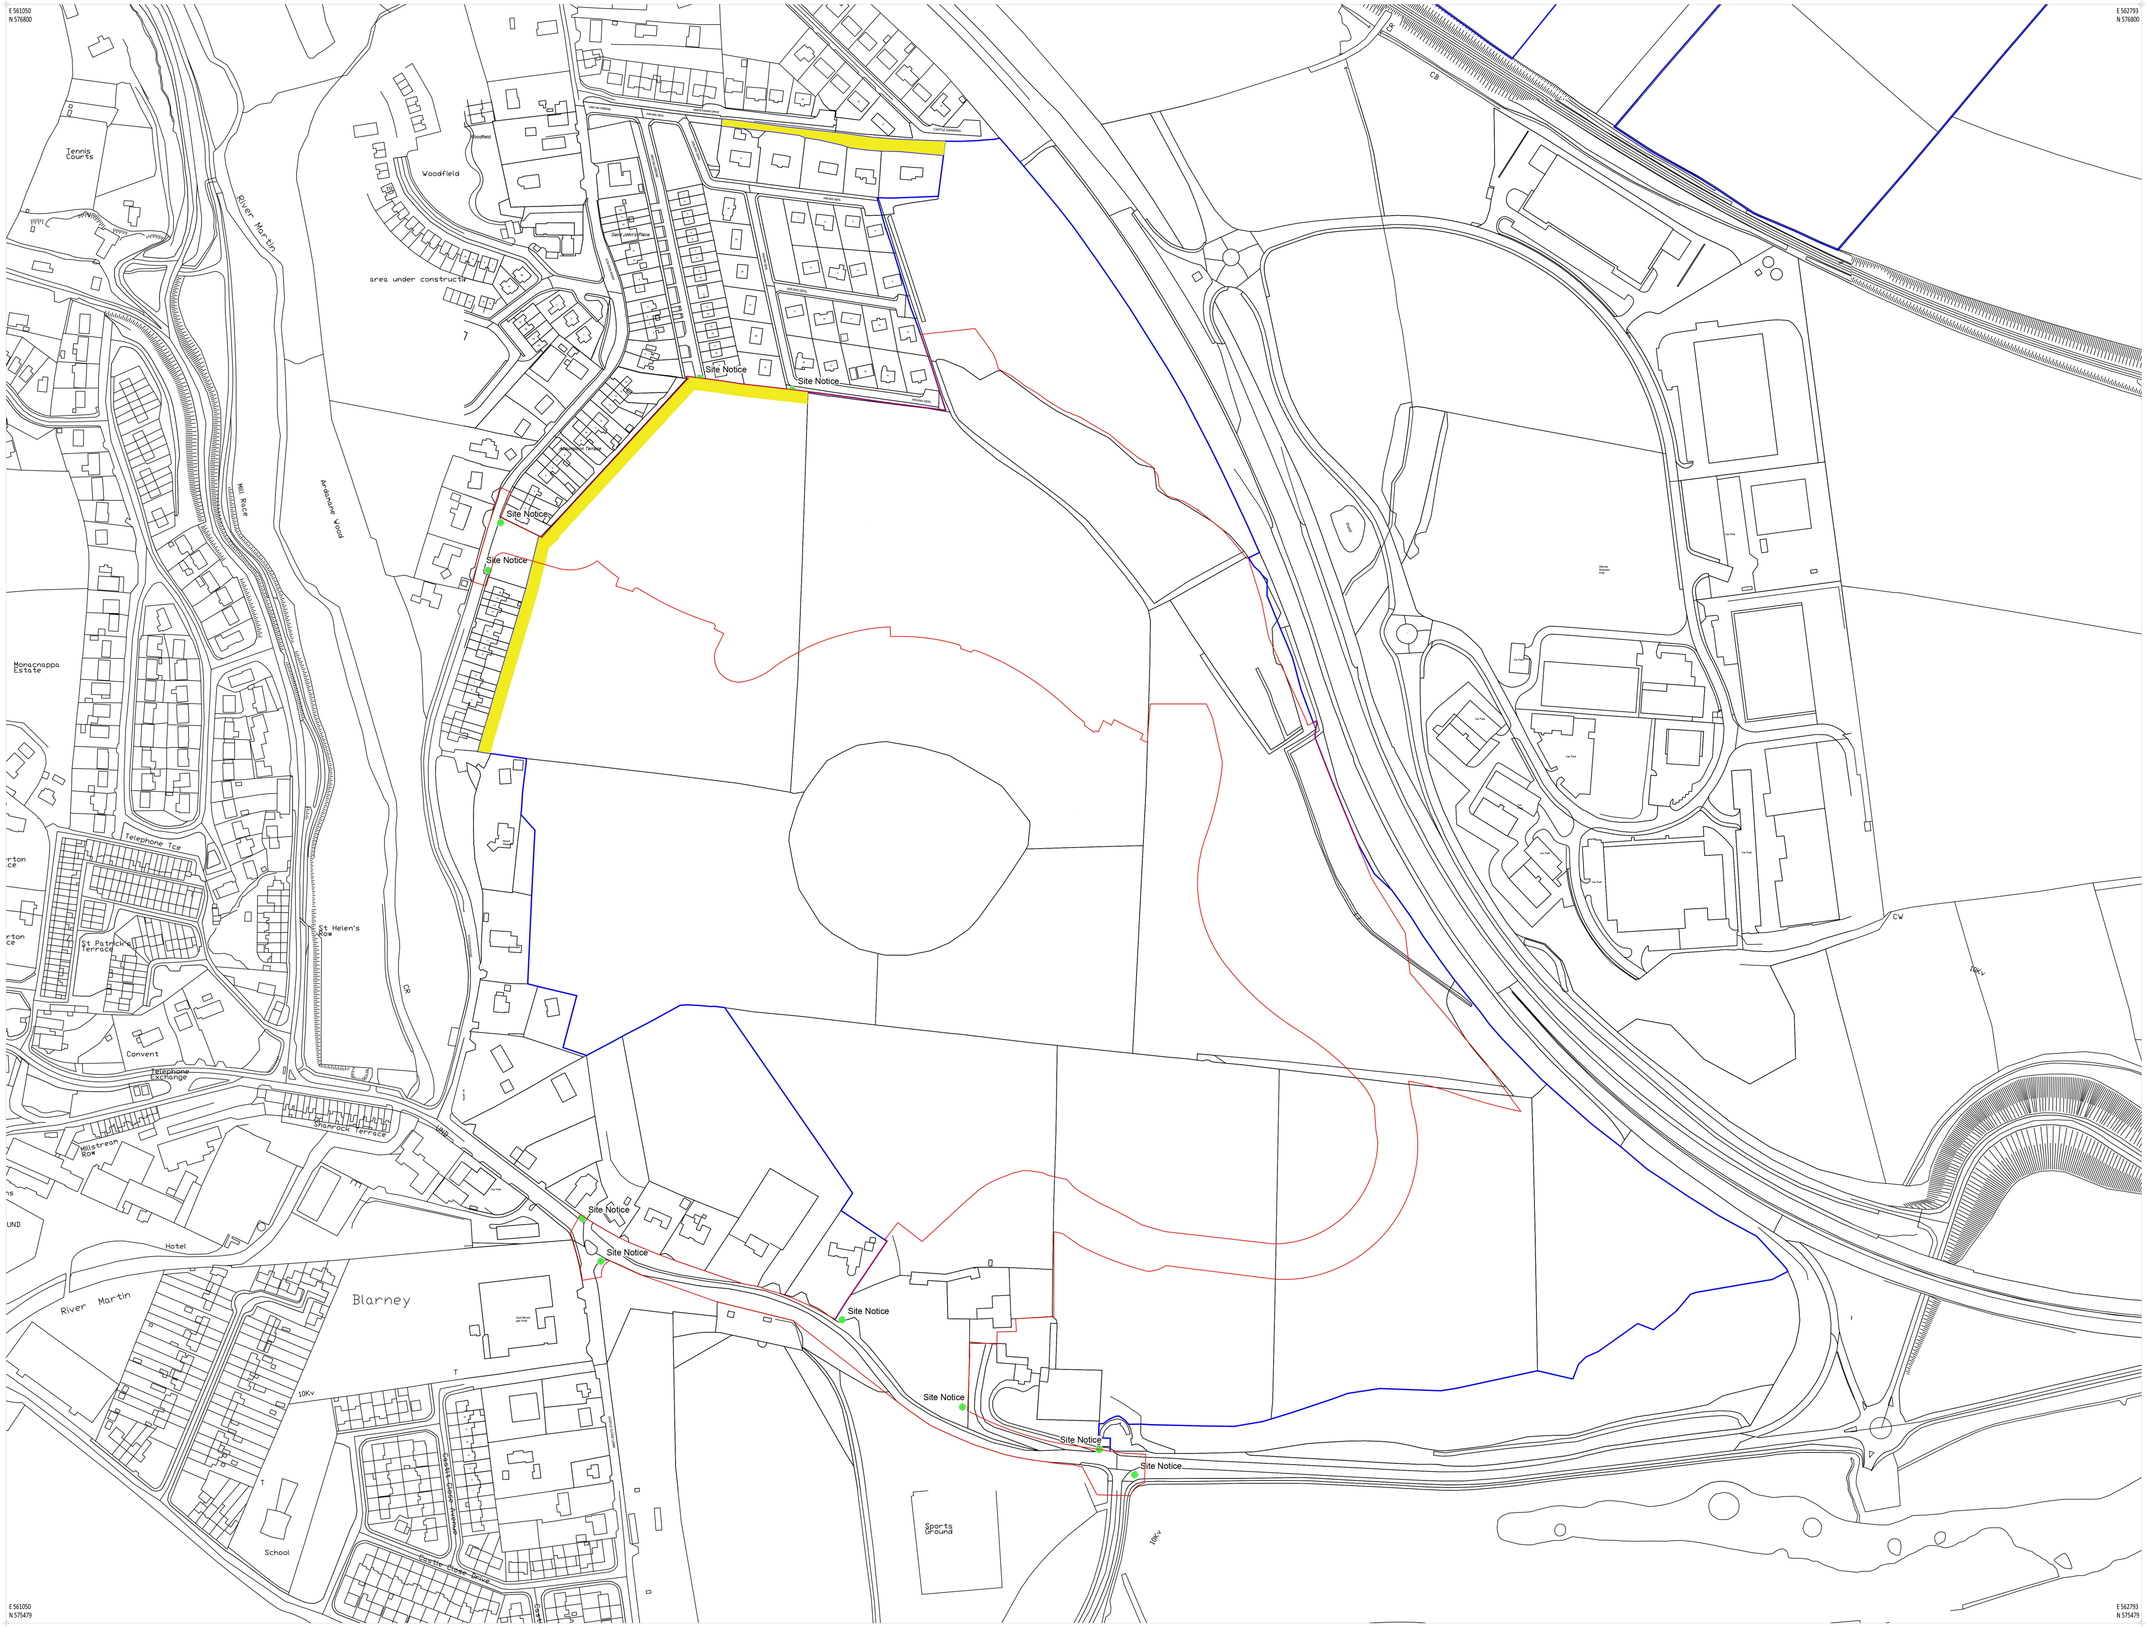


© This drawing is copyright.

1 Do not scale this drawing.

2 Errors and omissions to be immediately notified to Architect.

3 All dimensions to be checked on site.

4 To be read with relevant Engineers drawings.

N

© Ordnance Survey Ireland
and Government of Ireland
Licence No. CYAL50382574
Map Sheets:
6289-C, 6289-D, 6336-A, 6336-B

Site Coordinates

E 561921
N 576139

Denotes Planning Application Site

Denotes adjacent lands in applicant's control

Denotes existing wayleave

Denotes Site Notice (8 no.)

Please refer to MHL Consulting Engineers' drawings and reports for all proposed road levels, drainage and attenuation details, and other engineering works.

Please refer to Cunnane Stratton Reynolds Land Planning and Design drawings for surface finishes, landscaping details, planting details and specification, and boundary details.

This drawing is also to be read in conjunction with reports and drawings from the following consultants included with this application:

Coakley O'Neill Town Planners

revisions | date | inls

description

Site Location Plan

drawing no.
cad ref: 13121/06 - Blarney/06 - Planning
BLR-2-02-SW-XXX-DR-CCK-AR-01

revn.
*

job

Development at
Ringwood
Shean Upper, Blarney
Co Cork.

scale
1:2500 A1

date
July '26

drawn
JK/KL

checked
JK/KL

client

Clockstrike Ltd.

issue

Planning

CONROY CROWE KELLY
ARCHITECTS
65 MERRION SQUARE
DUBLIN 2
PHONE 6613990\1 FAX 6765715
E-MAIL info@cck.ie