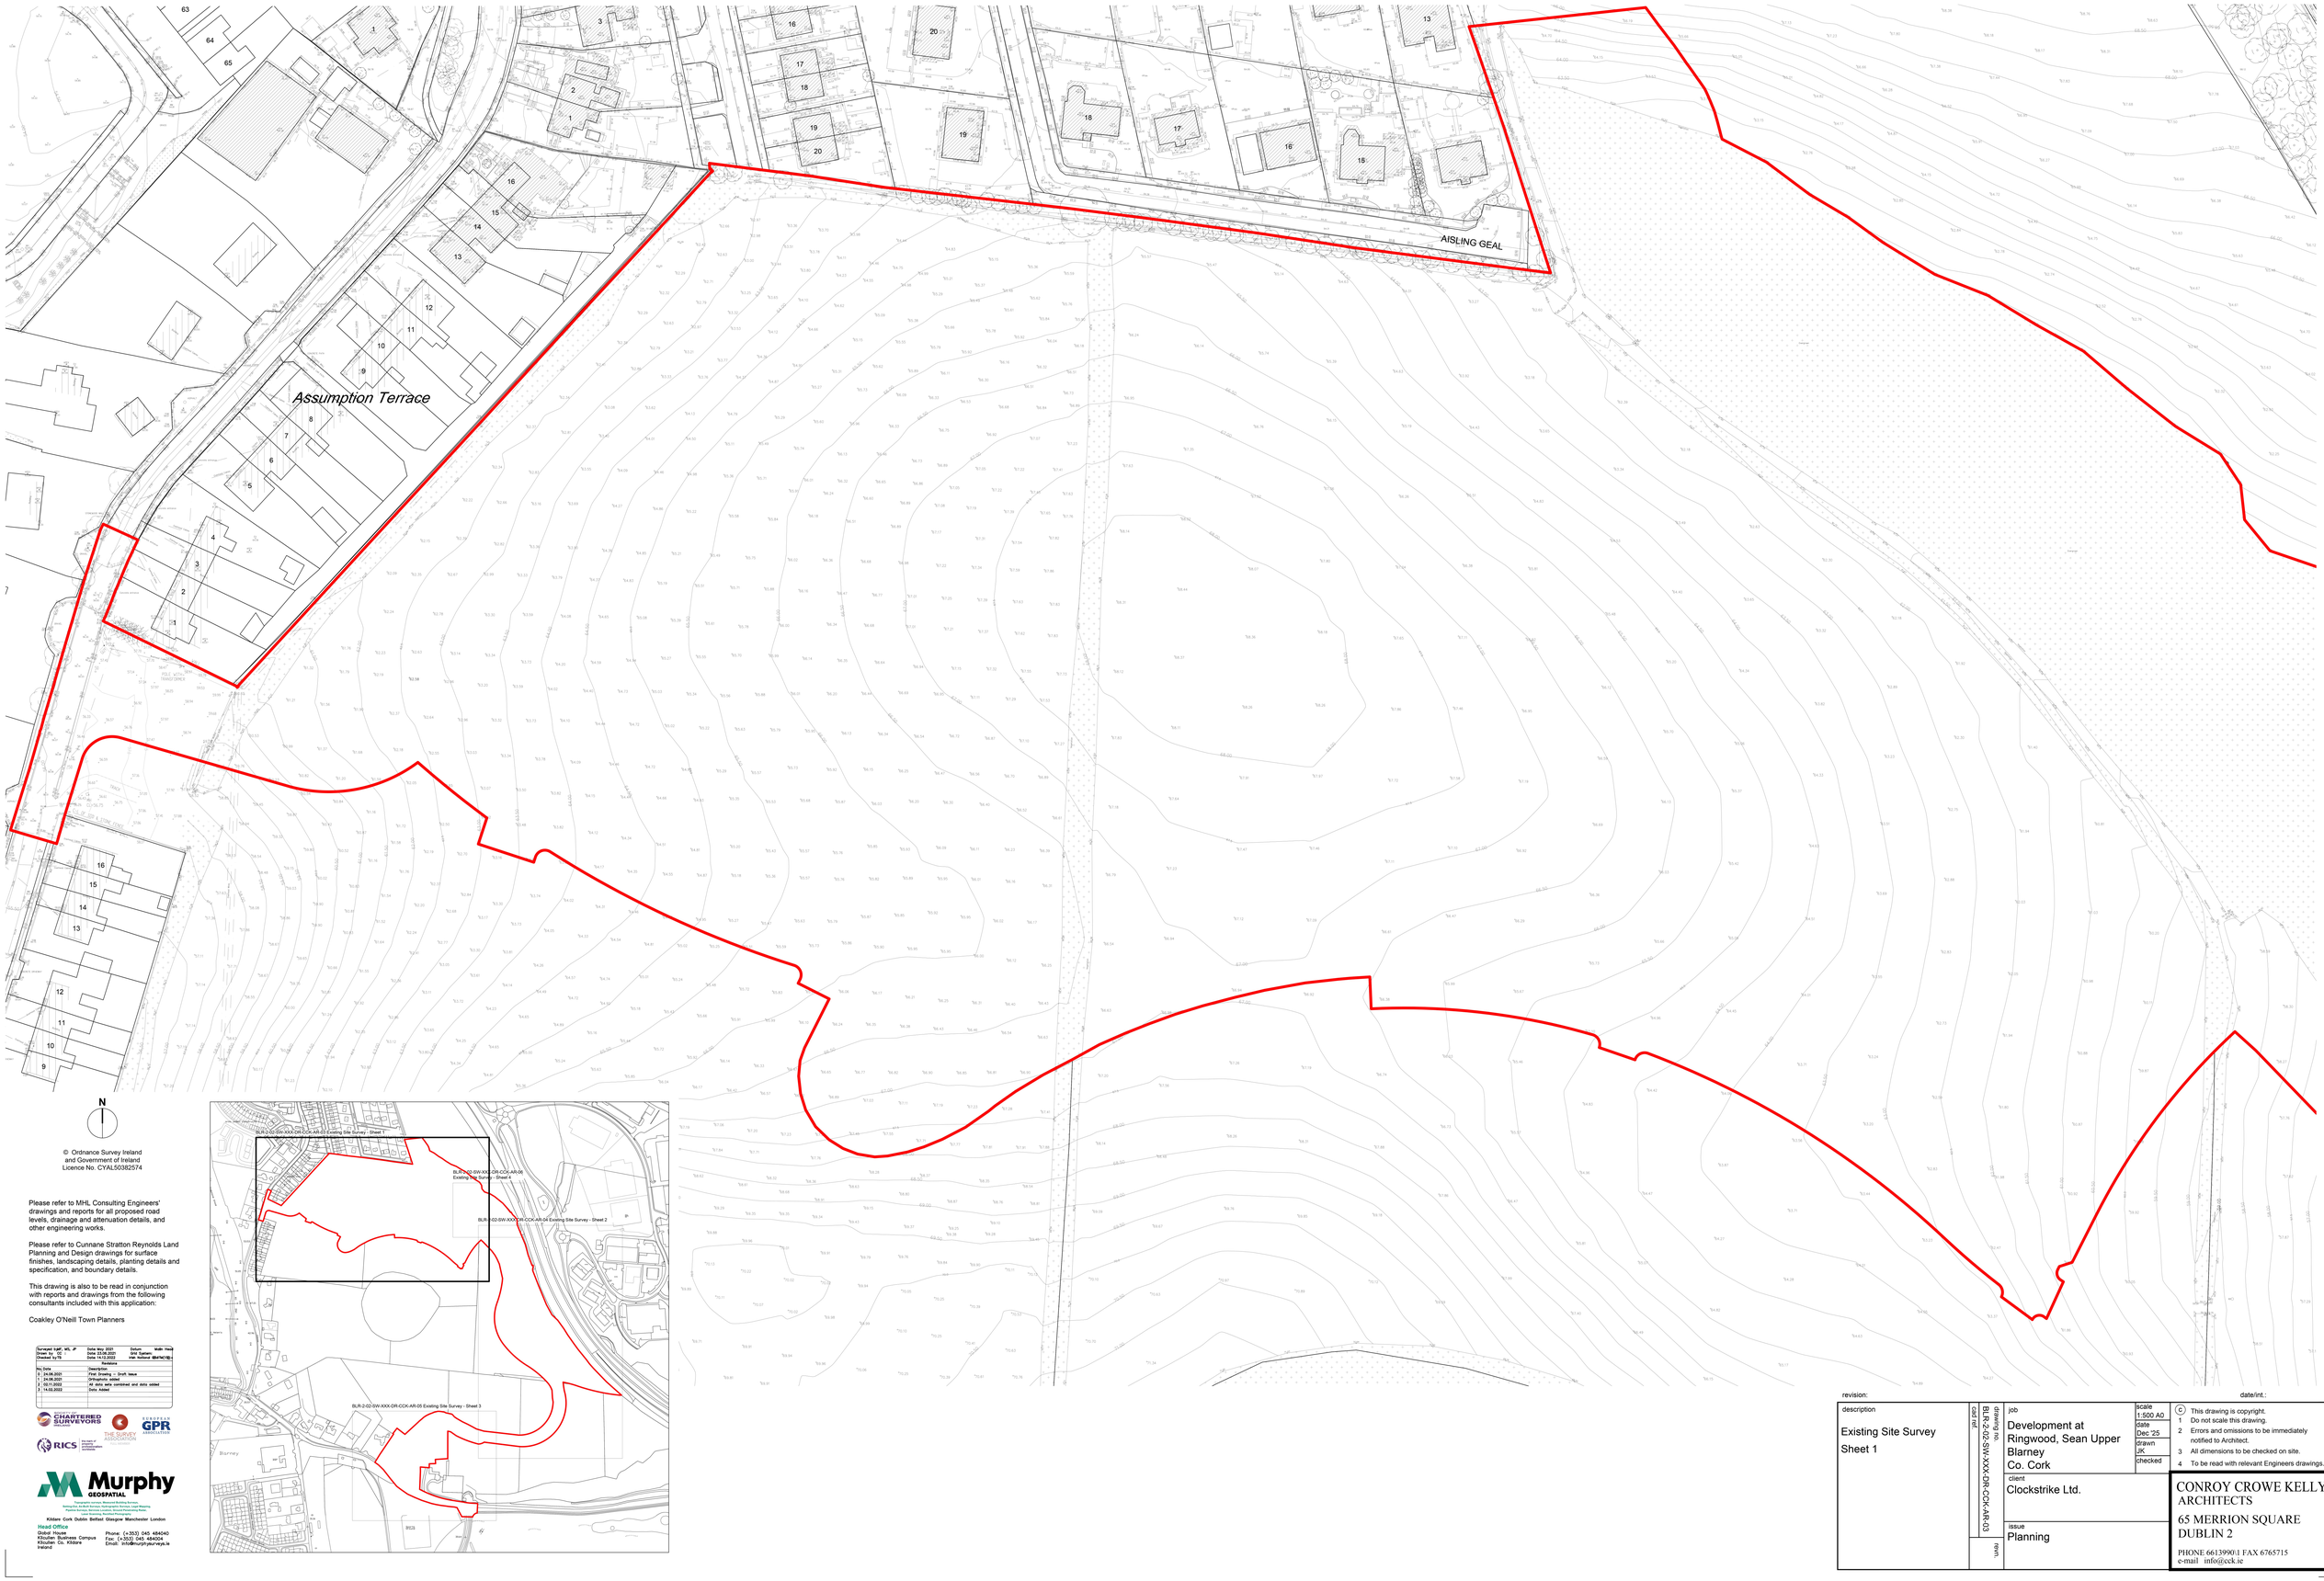


N

© Ordnance Survey Ireland
and Government of Ireland
Licence No. CYAL50382574

Please refer to MHL Consulting Engineers' drawings and reports for all proposed road levels, drainage and attenuation details, and other engineering works.

Please refer to Cunnane Stratton Reynolds Land Planning and Design drawings for surface finishes, landscaping details, planting details and specification, and boundary details.

This drawing is also to be read in conjunction with reports and drawings from the following consultants included with this application:

Coakley O'Neill Town Planners

Surveyed by&BY: MS, JF	Date May 2021	Datum	Width 74mp
Sheet by DC :	Date 23.05.2022	VAT Symbol	
Checked by PS	Date 24.06.2022	Irish Transverse Mercator (ITM)	

Revisions		
No.	Date	Description
0	24.06.2021	First Drawing – Draft Issue
1	24.06.2021	Orthophoto added
2	19.01.2022	All data sets combined and data added
3	14.02.2022	Data Added

CHARTERED SURVEYORS IRELAND
RICS
THE SURVEY ASSOCIATION
IRISH GPR ASSOCIATION
Murphy GEOSPATIAL
Topographic Surveys, Measured Building Surveys,
Setting Out & Monitoring Surveys, Engineering Surveys, Mapping,
Pipeline Surveys, Services Location, Ground Penetrating Radar,
Laser Scanning, Portfolio Presentations
Kildare Cork Dublin Belfast Glasgow Manchester London
Head Office
Global House
Dublin Business Campus
Kilcullen Co. Kildare
Ireland
Phone: (+353) (0)45 480400
Fax: (+353) (0)45 480404
Email: info@murphysurveys.ie

revision:

date/int.:

description: Existing Site Survey Sheet 1	drawing no. BLR-2-02-SW-XXX-DR-CCK-AR-03	job: Development at Ringwood, Sean Upper Blarney Co. Cork	scale 1:500 A0; date Dec '25; drawn JK; checked
		client: Clockstrike Ltd.	
		issue: Planning	

© This drawing is copyright.
1 Do not scale this drawing.
2 Errors and omissions to be immediately notified to Architect.
3 All dimensions to be checked on site.
4 To be read with relevant Engineers drawings.

CONROY CROWE KELLY ARCHITECTS
65 MERRION SQUARE
DUBLIN 2
PHONE 66139901 FAX 6765715
e-mail info@cck.ie