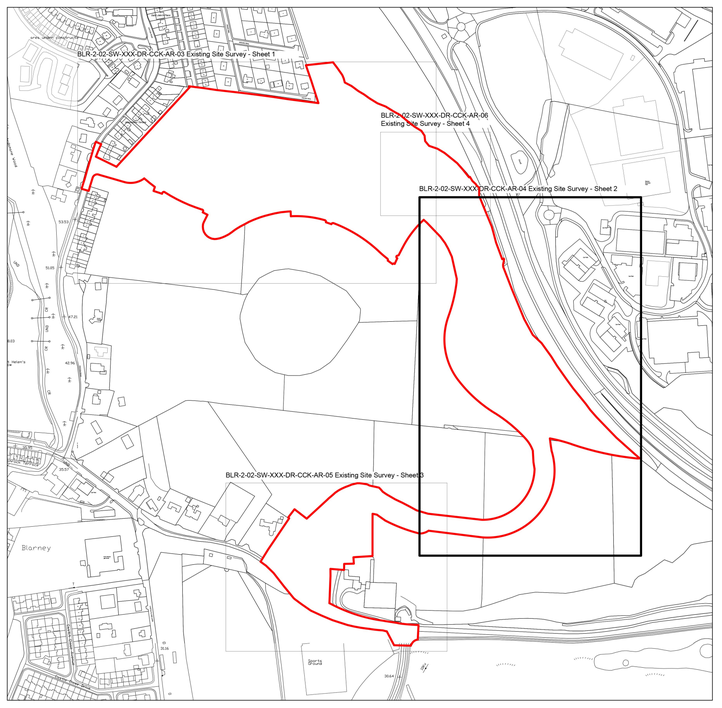


© This drawing is copyright.

1. Do not scale this drawing.
2. Errors and omissions to be immediately notified to the Architect.
3. All dimensions to be checked on site.

N

© Ordnance Survey Ireland
and Government of Ireland
Licence No. CYAL50382574
Map Sheets:
6289-C, 6289-D, 6336-A, 6336-B

Please refer to MHL Consulting Engineers drawings and reports for all proposed road levels, drainage and attenuation details, and other engineering works.

Please refer to Cunnane Stratton Reynolds Land Planning and Design drawings for surface finishes, landscaping details, planting details and specification, and boundary details.

This drawing is also to be read in conjunction with reports and drawings from the following consultants included with this application:

Coakley O'Neill Town Planners

Surveyed by	MF, MS, JP	Date: May 2021
Drawn by	CC	Date: 23.06.2021
Checked by	TS	Date: 14.12.2022

Datum: Irish Height Datum (Malin)
Grid System: Irish National Grid (ITM)

Revisions

No.	Date	Description
0	24.06.2021	First Drawing – Draft Issue
1	24.06.2021	Orthophoto added
2	02.11.2022	All data sets combined and data added
3	14.02.2022	Data Added

Murphy GEOSPATIAL
Topographic surveys, Measured Building Surveys, Setting-Out, Aerial Photography, Hydrographic Surveys, Legal Mapping, Pipeline Surveys, Services Location, Ground Penetrating Radar, Laser Scanning, Rectified Photography
Kildare Cork Dublin Belfast Glasgow Manchester London
Head Office
Global House
Kilcullen Business Campus
Kilcullen Co. Kildare
Ireland
Phone: (+353) 045 486040
Fax: (+353) 045 486004
Email: info@murphysurveys.ie

revisions — date inls

description: Existing Site Survey — Sheet 2

drawing no. / cont ref.: BLR-2-02-SW-XXX-DR-CCK-AR-04

rev'n.

job: Development at Ringwood, Shean Upper, Blarney, Co. Cork

scale: 1:500 A0
date: Dec '25
drawn:
checked:

client: Clockstrike Ltd.

issue: Planning

CONROY CROWE KELLY
ARCHITECTS
65 MERRION SQUARE
DUBLIN 2
PHONE 6613990\1 FAX 6765715
E-MAIL info@cck.ie