



Section A-A

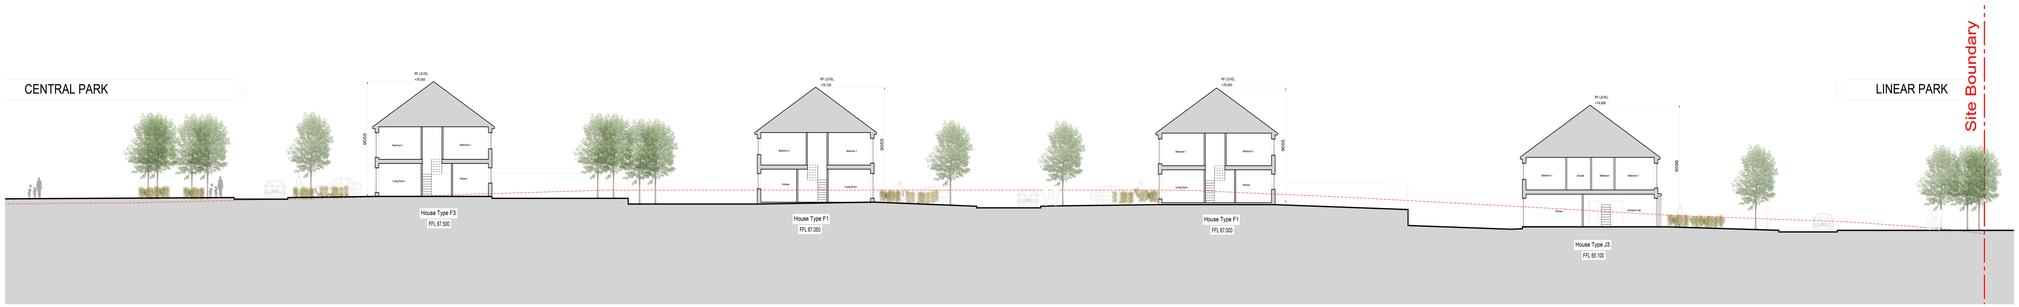

Section B-B

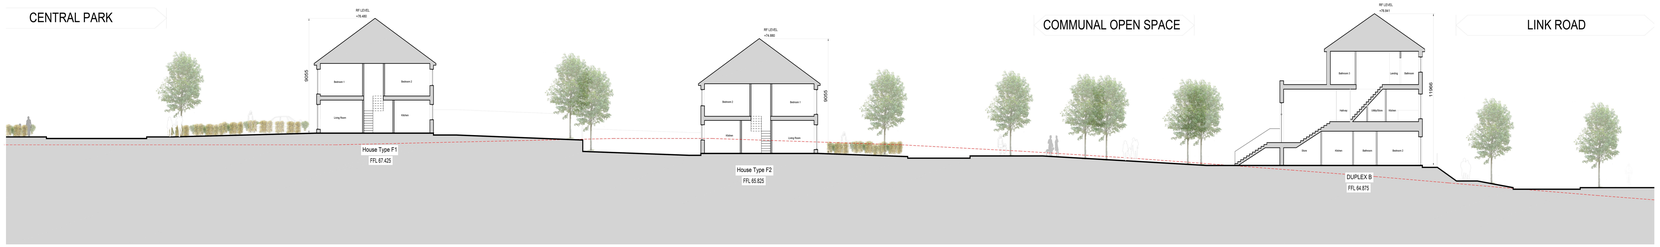

Section C-C



Section D-D



N

KEYPLAN

© This drawing is copyright.
1 Do not scale this drawing.
2 Errors and omissions to be immediately notified to Architect.
3 All dimensions to be checked on site.
4 To be read with relevant Engineers drawings.
5 All levels are in metres and relate to Malin Head OD.

NOTE:

FOR ROAD LEVELS REFER TO ENGINEER'S SITE LAYOUT PLAN

FOR ALL OF THE FOLLOWING DIMENSIONS PLEASE REFER TO THE SITE LAYOUT DRAWINGS:

- DIMENSIONS BETWEEN PROPOSED BUILDINGS.
- DIMENSIONS FROM PROPOSED BUILDINGS TO ADJACENT EXISTING BUILDINGS.
- DIMENSIONS TO THE PLANNING APPLICATION RED LINE.

EXISTING GROUND LEVEL

revisions | date | init

description: Site Sections

A-A, B-B, C-C + D-D

drawing no.: BLR-CK-ZZ-DR-SW-XXX-DRC-CCK-AR-220

stat. ref.:

rev.no.: *

job: Development at Ringwood, Shean Upper, Blarney, Co.Cork

scale: 1:200@A1+

date: Dec '25

drawn: JK/CR

checked:

client: Clockstrike Ltd

issue: Planning

CONROY CROWE KELLY ARCHITECTS
65 MERRION SQUARE
DUBLIN 2
PHONE 6613900 I FAX 6765715
E-MAIL info@cck.ie