


Contiguous Elevation A-A

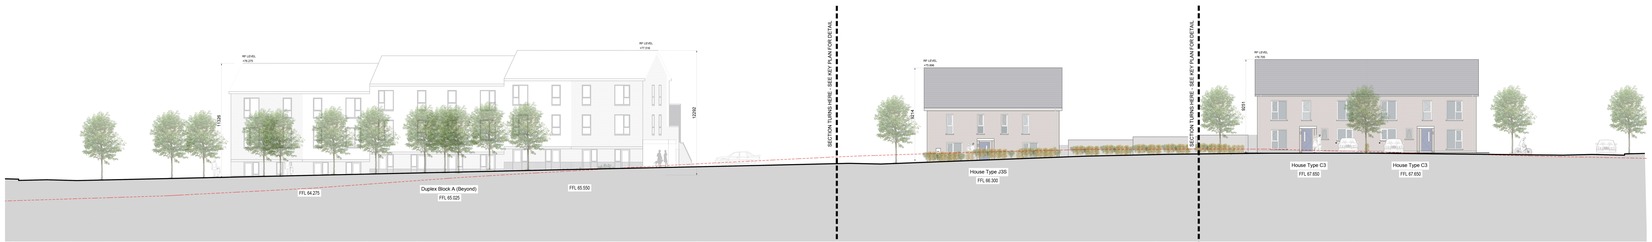

Contiguous Elevation B-B



Contiguous Elevation C-C



Contiguous Elevation D-D



N

KEYPLAN

© This drawing is copyright.

1 Do not scale this drawing.
2 Errors and omissions to be immediately notified to Architect.
3 All dimensions to be checked on site.
4 To be read with relevant Engineers drawings.
5 All levels are in metres and relate to Malin Head OD.

NOTE:

FOR ROAD LEVELS REFER TO ENGINEER'S SITE LAYOUT PLAN.

FOR ALL OF THE FOLLOWING DIMENSIONS PLEASE REFER TO THE SITE LAYOUT DRAWINGS:

- DIMENSIONS BETWEEN PROPOSED BUILDINGS.
- DIMENSIONS FROM PROPOSED BUILDINGS TO ADJACENT EXISTING BUILDINGS.
- DIMENSIONS TO THE PLANNING APPLICATION RED LINE.

EXISTING GROUND LEVEL

revisions	date	init.
description: Composite Elevations A-A, B-B, C-C + D-D		

drawing no.: BLR-21-02-SW-XXX-DR-CCK-4R-24
rev no.: *
scale: 1:200@A1+
date: Dec '25
drawn: JK
checked:

job: Development at Ringwood, Shean Upper, Blarney, Co.Cork

client: Clockstrike Ltd

issue: Planning

CONROY CROWE KELLY ARCHITECTS
65 MERRION SQUARE DUBLIN 2
PHONE 66139900 | FAX 6765715
E-MAIL info@ccck.ie