



Contiguous Elevation E-E



Contiguous Elevation E-E Cont.

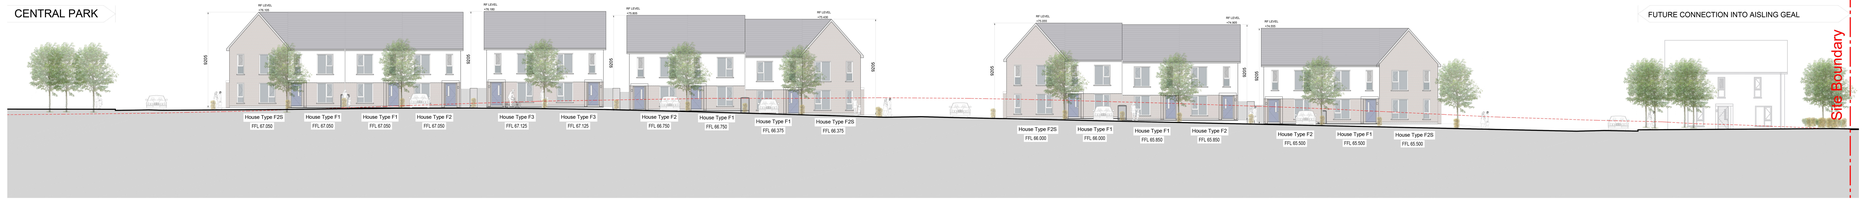

Contiguous Elevation F-F

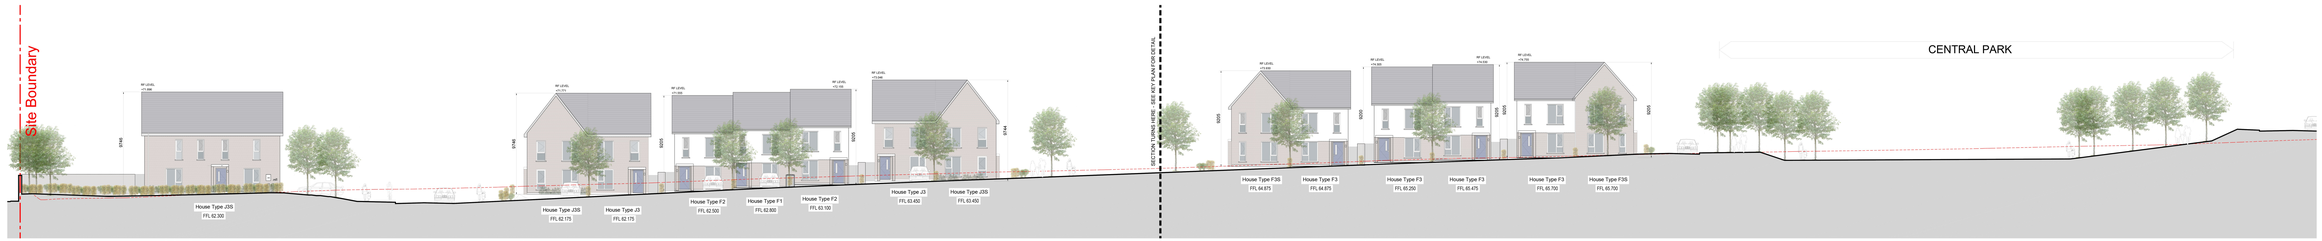

Contiguous Elevation G-G



KEYPLAN

© This drawing is copyright.
1 Do not scale this drawing.
2 Errors and omissions to be immediately notified to Architect.
3 All dimensions to be checked on site.
4 To be read with relevant Engineers drawings.
5 All levels are in metres and relate to Malin Head OD.

NOTE:

FOR ROAD LEVELS REFER TO ENGINEER'S SITE LAYOUT PLAN

FOR ALL OF THE FOLLOWING DIMENSIONS PLEASE REFER TO THE SITE LAYOUT DRAWINGS:

- DIMENSIONS BETWEEN PROPOSED BUILDINGS.
- DIMENSIONS FROM PROPOSED BUILDINGS TO ADJACENT EXISTING BUILDINGS.
- DIMENSIONS TO THE PLANNING APPLICATION RED LINE.

EXISTING GROUND LEVEL

revisions	date	init.

description	drawing no.
Composite Elevations E-E, F-F, G-G	BLR-2-ZZ-SW-XXX-GR-CCK-AR-2[illegible]
	rev.
	*
job	scale
Development at Ringwood, Shean Upper, Blarney, Co.Cork	1:200@A1+
	date
	Dec '25
	drawn
	JK
	checked
client	
Clockstrike Ltd	
issue	
Planning	

CONROY CROWE KELLY ARCHITECTS
65 MERRION SQUARE
DUBLIN 2
PHONE 6613900 I FAX 6765715
E-MAIL info@cck.ie