


Northern Portion of Site

KEY PLAN

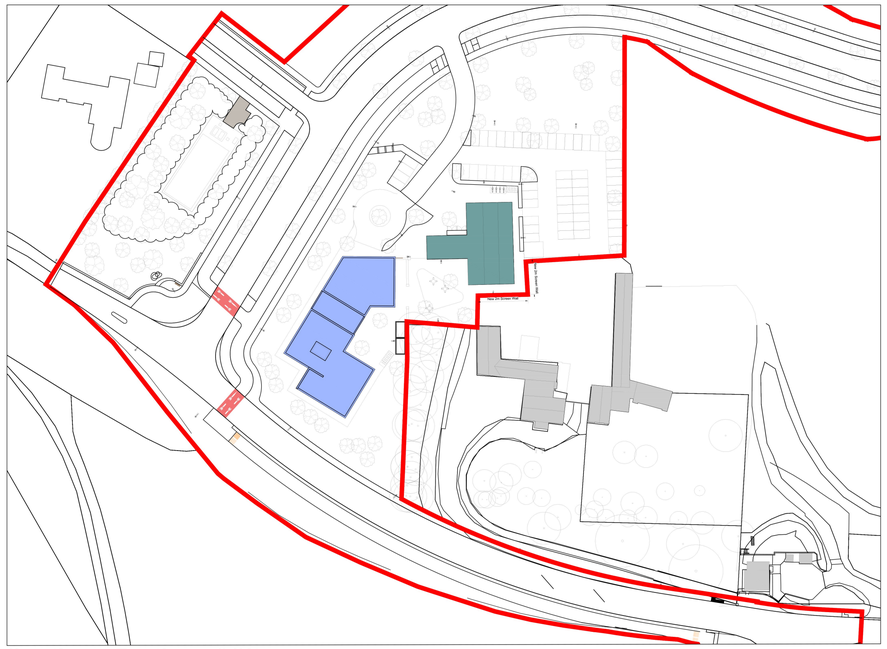

Southern Portion of Site

Accommodation Mix

- Housetype F1 (3 bed)
- Housetype F2 (3 bed)
- Housetype F2S (3 bed)
- Housetype F3 (3 bed)
- Housetype F3S (3 bed)
- Housetype J3 (4 bed)
- Housetype J3S (4 bed)
- Housetype C2 (3 bed)
- Housetype C3 (3 bed)
- Duplex (2+3 beds)
- Apartments (1+2 beds)
- Cafe (Repurposed Outbuilding)
- Primary Care Centre
- Planning Application Red Line

© This drawing is copyright.
1 Do not scale this drawing.
2 Errors and omissions to be immediately notified to Architect.
3 All dimensions to be checked on site.
4 To be read with relevant Engineers drawings.

revisions | date | inls

description: Site Layout
Accommodation Mix

cad ref.: BLR-2-02-SW-XXX-DR-CCK-AR-50

drawing no.

revn.

job: Development at Ringwood
Shean Upper, Blarney
Co Cork.

scale: 1:1000 A1
date: Dec '25
drawn: JK
checked:

client: Clockstrike Ltd.

issue: Planning

CONROY CROWE KELLY
ARCHITECTS
65 MERRION SQUARE
DUBLIN 2
PHONE 66139901 FAX 6765715
e-mail info@cck.ie