
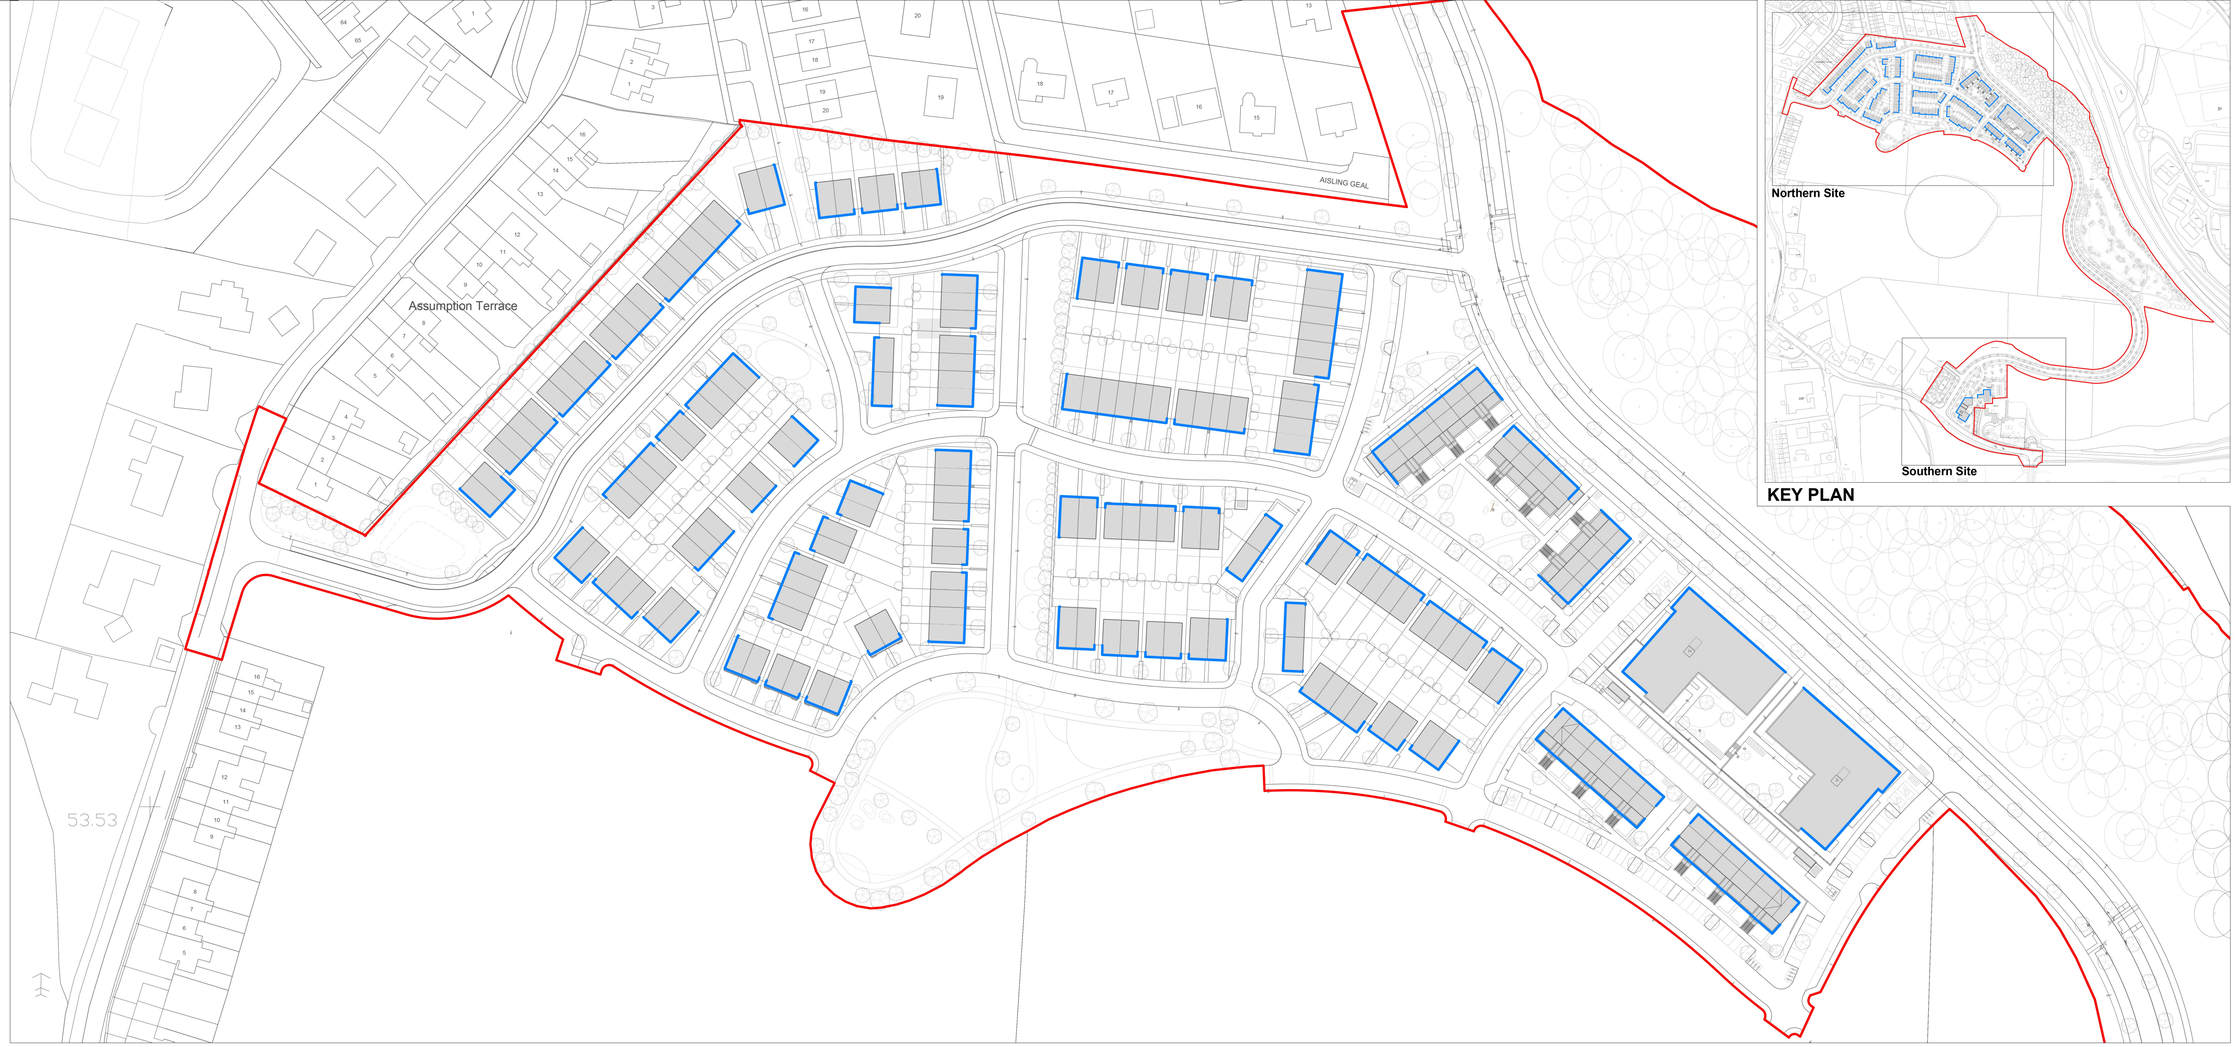


Northern Portion of Site

KEY PLAN

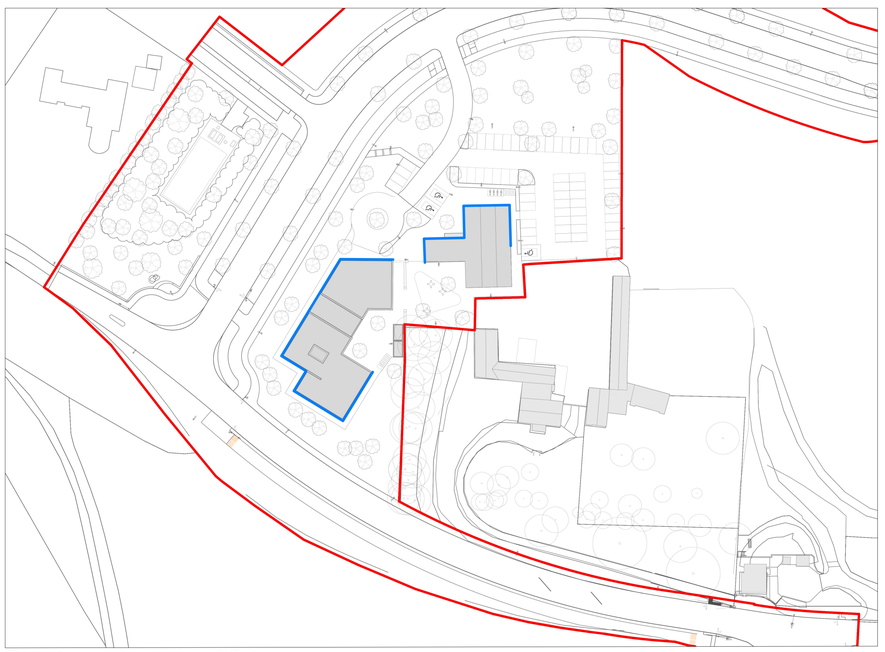

Southern Portion of Site

Principle Edges

Principle Edge

Planning Application Red Line

© This drawing is copyright.

1 Do not scale this drawing.

2 Errors and omissions to be immediately notified to Architect.

3 All dimensions to be checked on site.

4 To be read with relevant Engineers drawings.

N

Licence No. CYAL50164029
© Tailte Éireann – Surveying

Map Series | Map Sheets
1:2,500 | **6289-C, 6289-D, 6336-A, 6336-B**

revisions | date | inls

description

Proposed Site
Layout Plan
Principle Edges

cad ref: BLR-2-02-SW-XXX-DR-CCK-AR-51

drawing no.

revn.

job

Development at
Ringwood
Shean Upper, Blarney
Co Cork.

scale 1:1000 A1

date Dec'23

drawn KM

checked KL

client

Clockstrike Ltd.

issue

Planning

CONROY CROWE KELLY
ARCHITECTS

65 MERRION SQUARE
DUBLIN 2

PHONE 6613990\1 FAX 6765715
e-mail info@cck.ie