
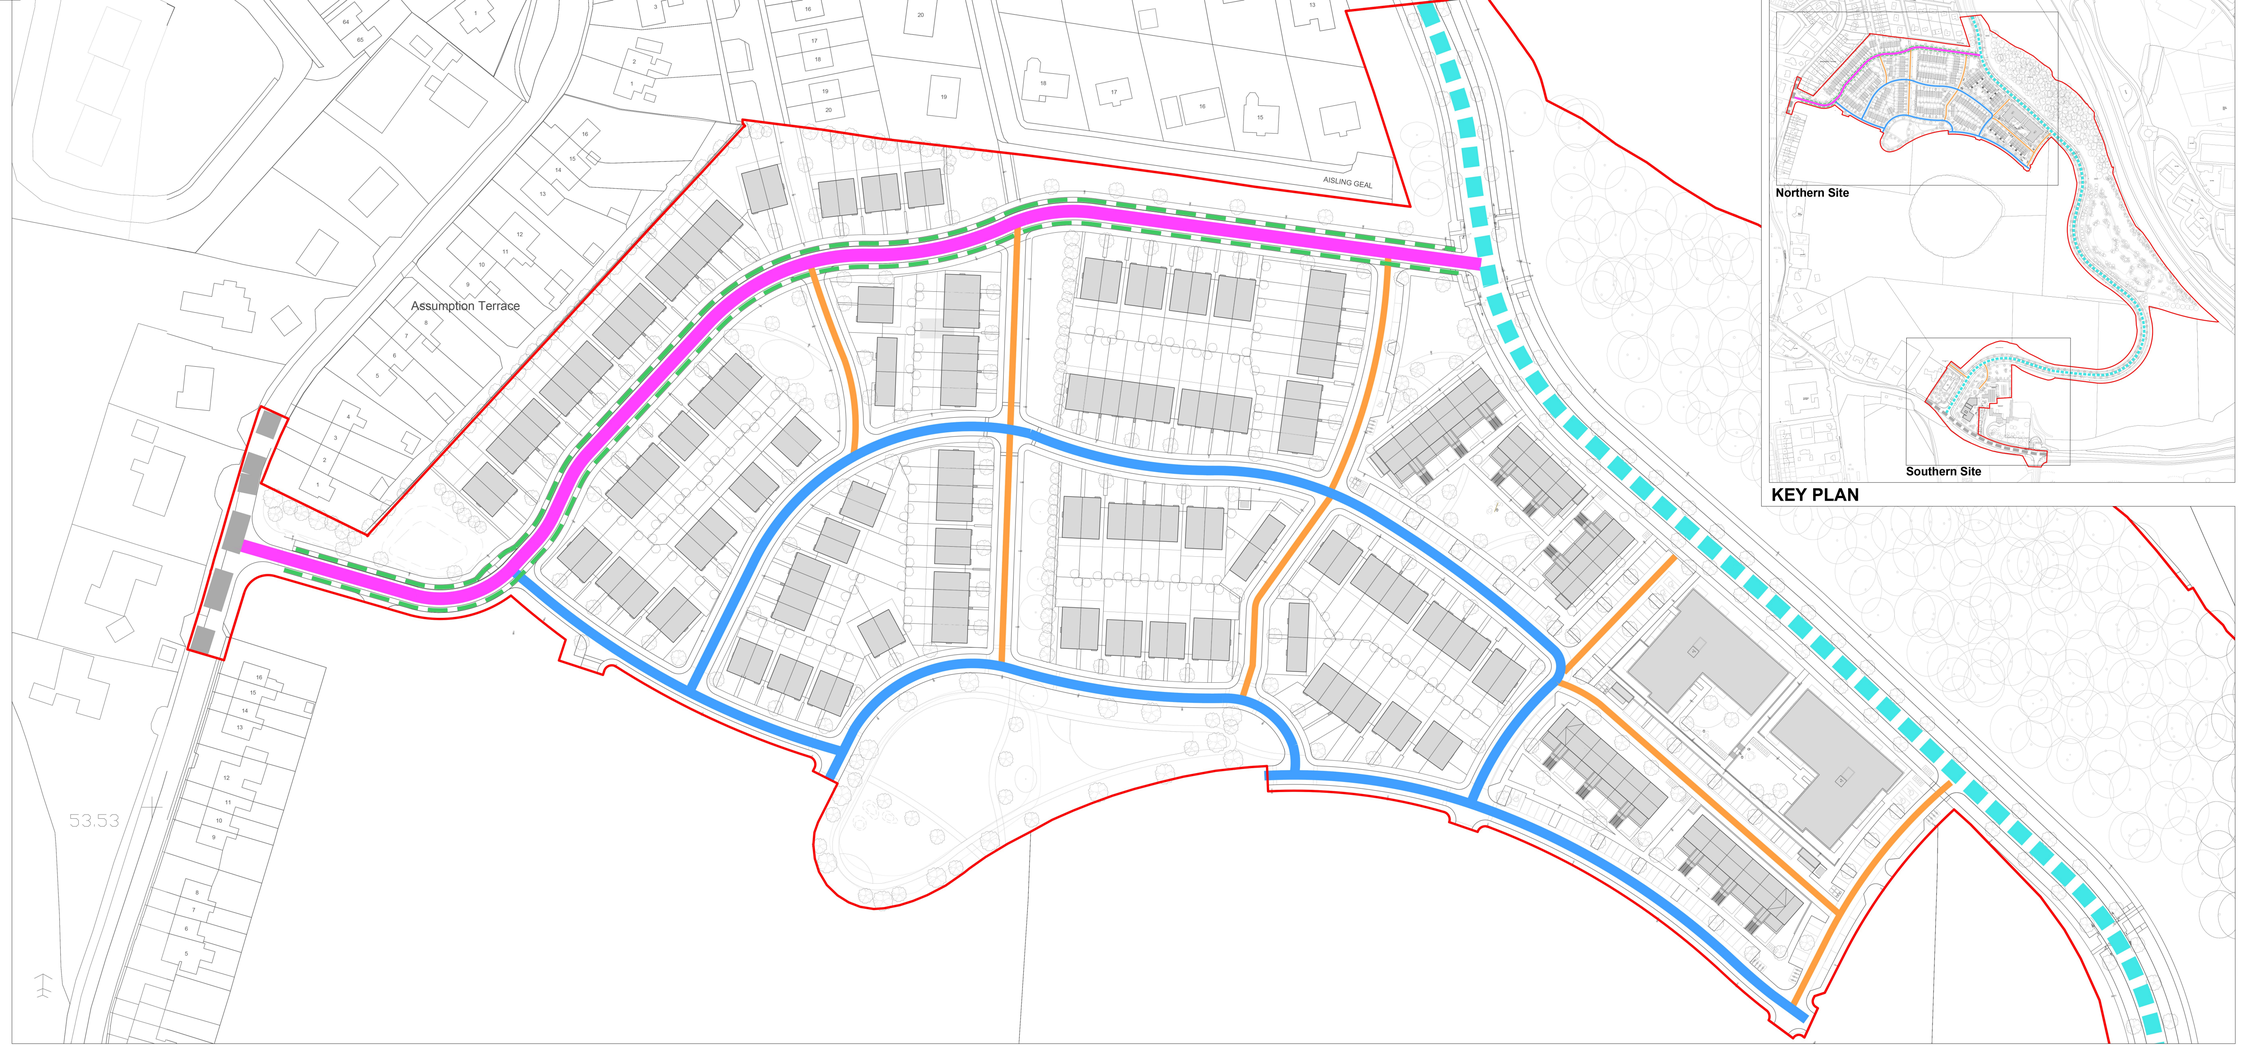


Northern Portion of Site

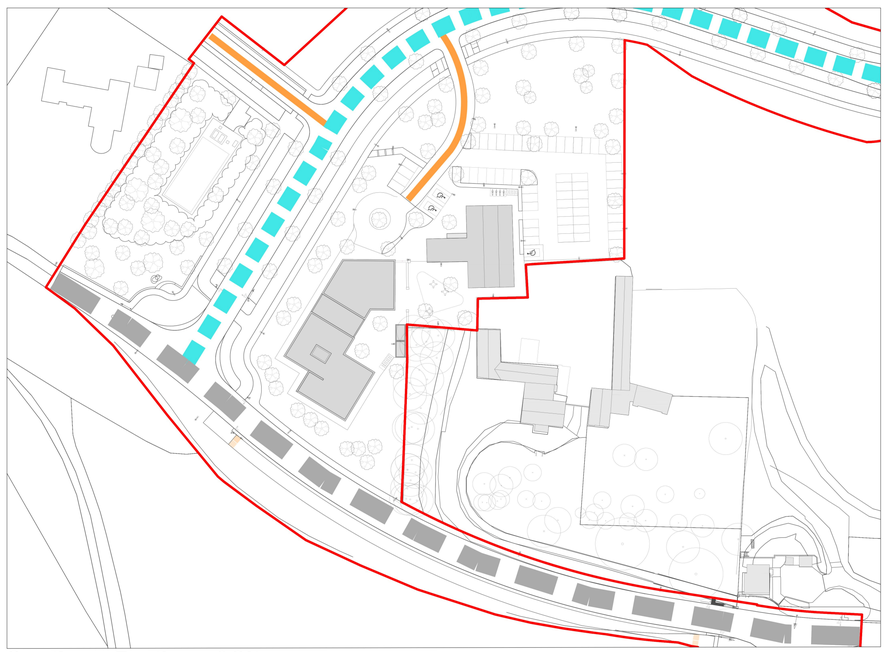

Southern Portion of Site

KEY PLAN

Route Hierarchy

- Station Road/R617 - Existing
- Link Road (Multi-Modal)
- Primary Road
- Secondary Route
- Tertiary Route
- Dedicated Bike Lane
- Planning Application Red Line

© This drawing is copyright.
1 Do not scale this drawing.
2 Errors and omissions to be immediately notified to Architect.
3 All dimensions to be checked on site.
4 To be read with relevant Engineers drawings.

N

Licence No. CYAL50164029
© Tailte Éireann – Surveying
Map Series | Map Sheets
1:2,500 | **6289-C, 6289-D, 6336-A, 6336-B**

revisions | date | inls

description
Site Layout -
Route Hierarchy

cad ref.
drawing no.
BLR-2-02-SW-XXX-DR-CCK-AR-52

revn.

job
Development at
Ringwood
Shean Upper, Blarney
Co Cork.

scale
1:1000 A1
date
Dec'25
drawn
JK
checked

client
Clockstrike Ltd.

issue
Planning

CONROY CROWE KELLY
ARCHITECTS
65 MERRION SQUARE
DUBLIN 2
PHONE 6613990\1 FAX 6765715
e-mail info@cck.ie