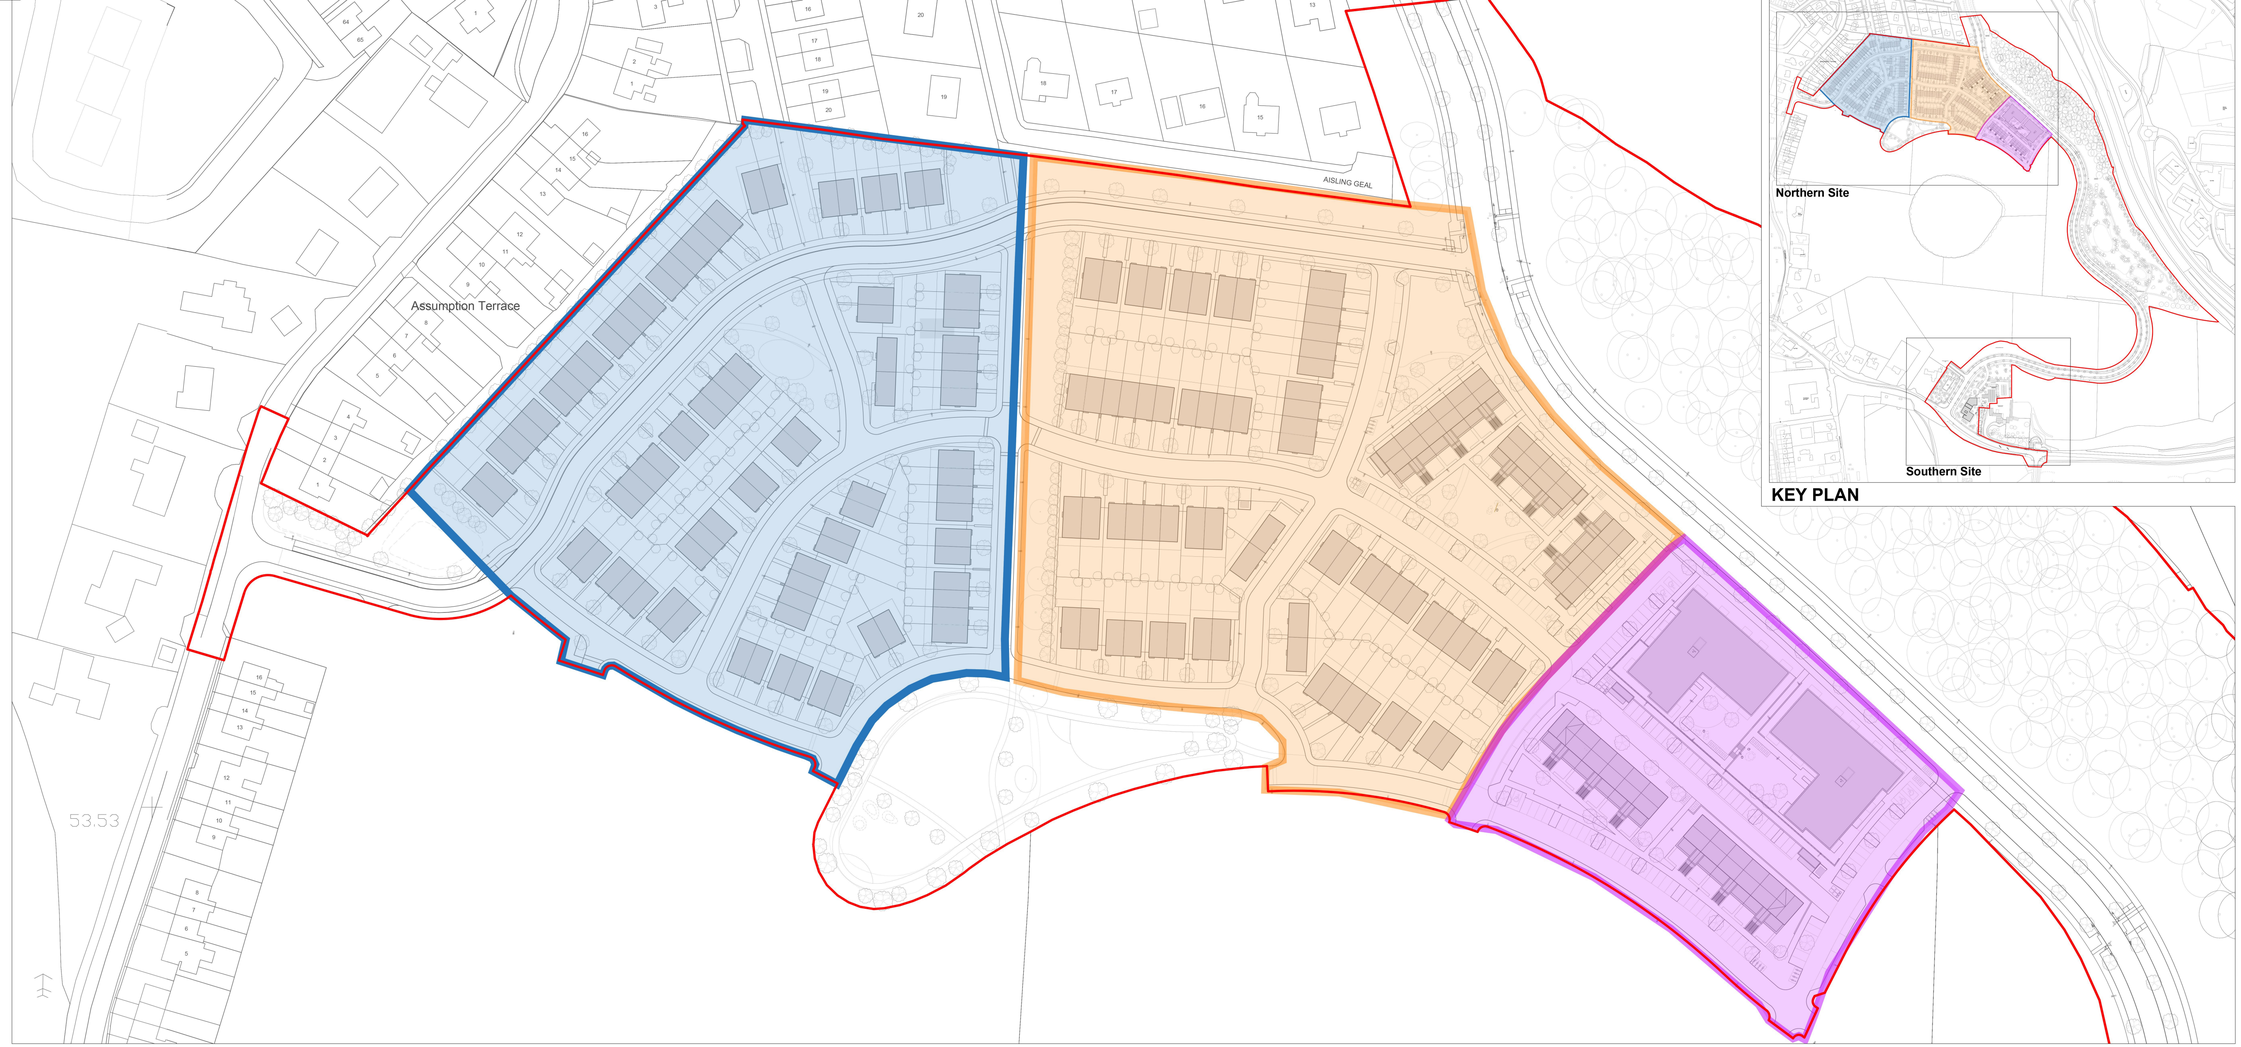


KEY PLAN

Northern Portion of Site

Character Areas

- Character Area 1 / Phase 1 - Park Edge
- Character Area 2 / Phase 2 - Wood Side
- Character Area 3 / Phase 3 - Lower Wood
- Planning Application Red Line

© This drawing is copyright.
1 Do not scale this drawing.
2 Errors and omissions to be immediately notified to Architect.
3 All dimensions to be checked on site.
4 To be read with relevant Engineers drawings.

N

Licence No. CYAL50164029
© Tailte Éireann – Surveying
Map Series | Map Sheets
1:2,500 | **6289-C, 6289-D, 6336-A, 6336-B**

revisions | date | inls

description: Site Layout - Character Areas

cad ref.: BLR-2-02-SW-XXX-DR-CCK-AR-53

drawing no.

rev.n.

job: Development at Ringwood, Shean Upper, Blarney, Co Cork.

scale: 1:1000 A1

date: DEC '25

drawn: JK

checked:

client: Clockstrike Ltd.

issue: Planning

CONROY CROWE KELLY
ARCHITECTS
65 MERRION SQUARE
DUBLIN 2
PHONE 6613990\1 FAX 6765715
e-mail info@cck.ie