
Assumption Terrace

AISLING GEAL

Dwelling Mix

- Houses
- Duplexes
- Apartments
- Primary Care Centre
- Cafe/Retail
- Planning Application Red Line

Northern Portion of Site

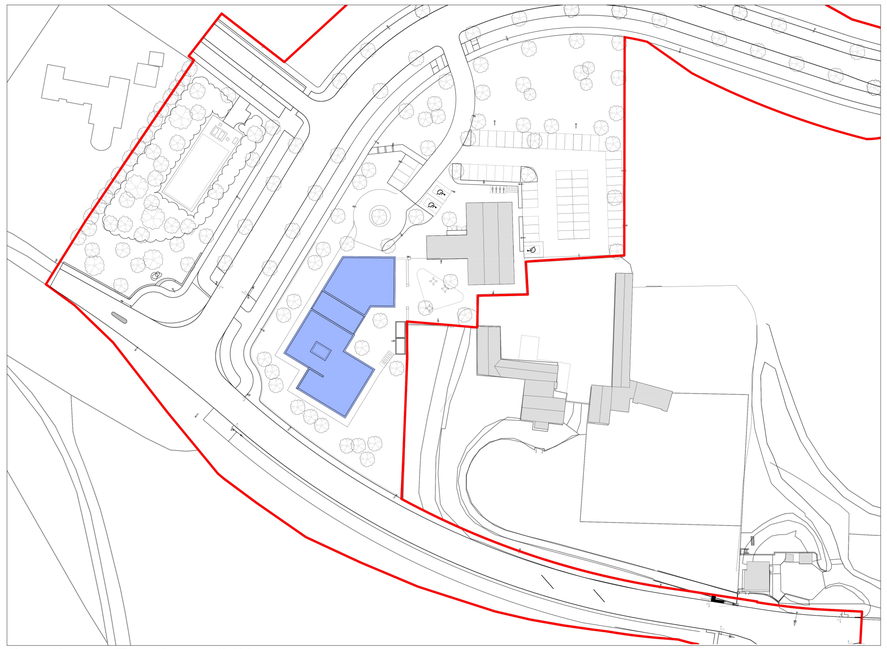

Southern Portion of Site

© This drawing is copyright.
1 Do not scale this drawing.
2 Errors and omissions to be immediately notified to Architect.
3 All dimensions to be checked on site.
4 To be read with relevant Engineers drawings.

N

Licence No. CYAL50164029
© Tailte Éireann – Surveying

Map Series | Map Sheets
1:2,500 | **6289-C, 6289-D, 6336-A, 6336-B**

revisions | date | inls

description: Site Layout - Dwelling Mix

cad ref: | drawing no.: BLR-2-02-SW-XXX-DR-CCK-AR-55

revn.

job: Development at Ringwood, Shean Upper, Blarney, Co Cork.

scale: 1:1000 A1
date: Dec '25
drawn: JK
checked:

client: Clockstrike Ltd.

issue: Planning

CONROY CROWE KELLY
ARCHITECTS
65 MERRION SQUARE
DUBLIN 2
PHONE 6613990\1 FAX 6765715
e-mail info@cck.ie