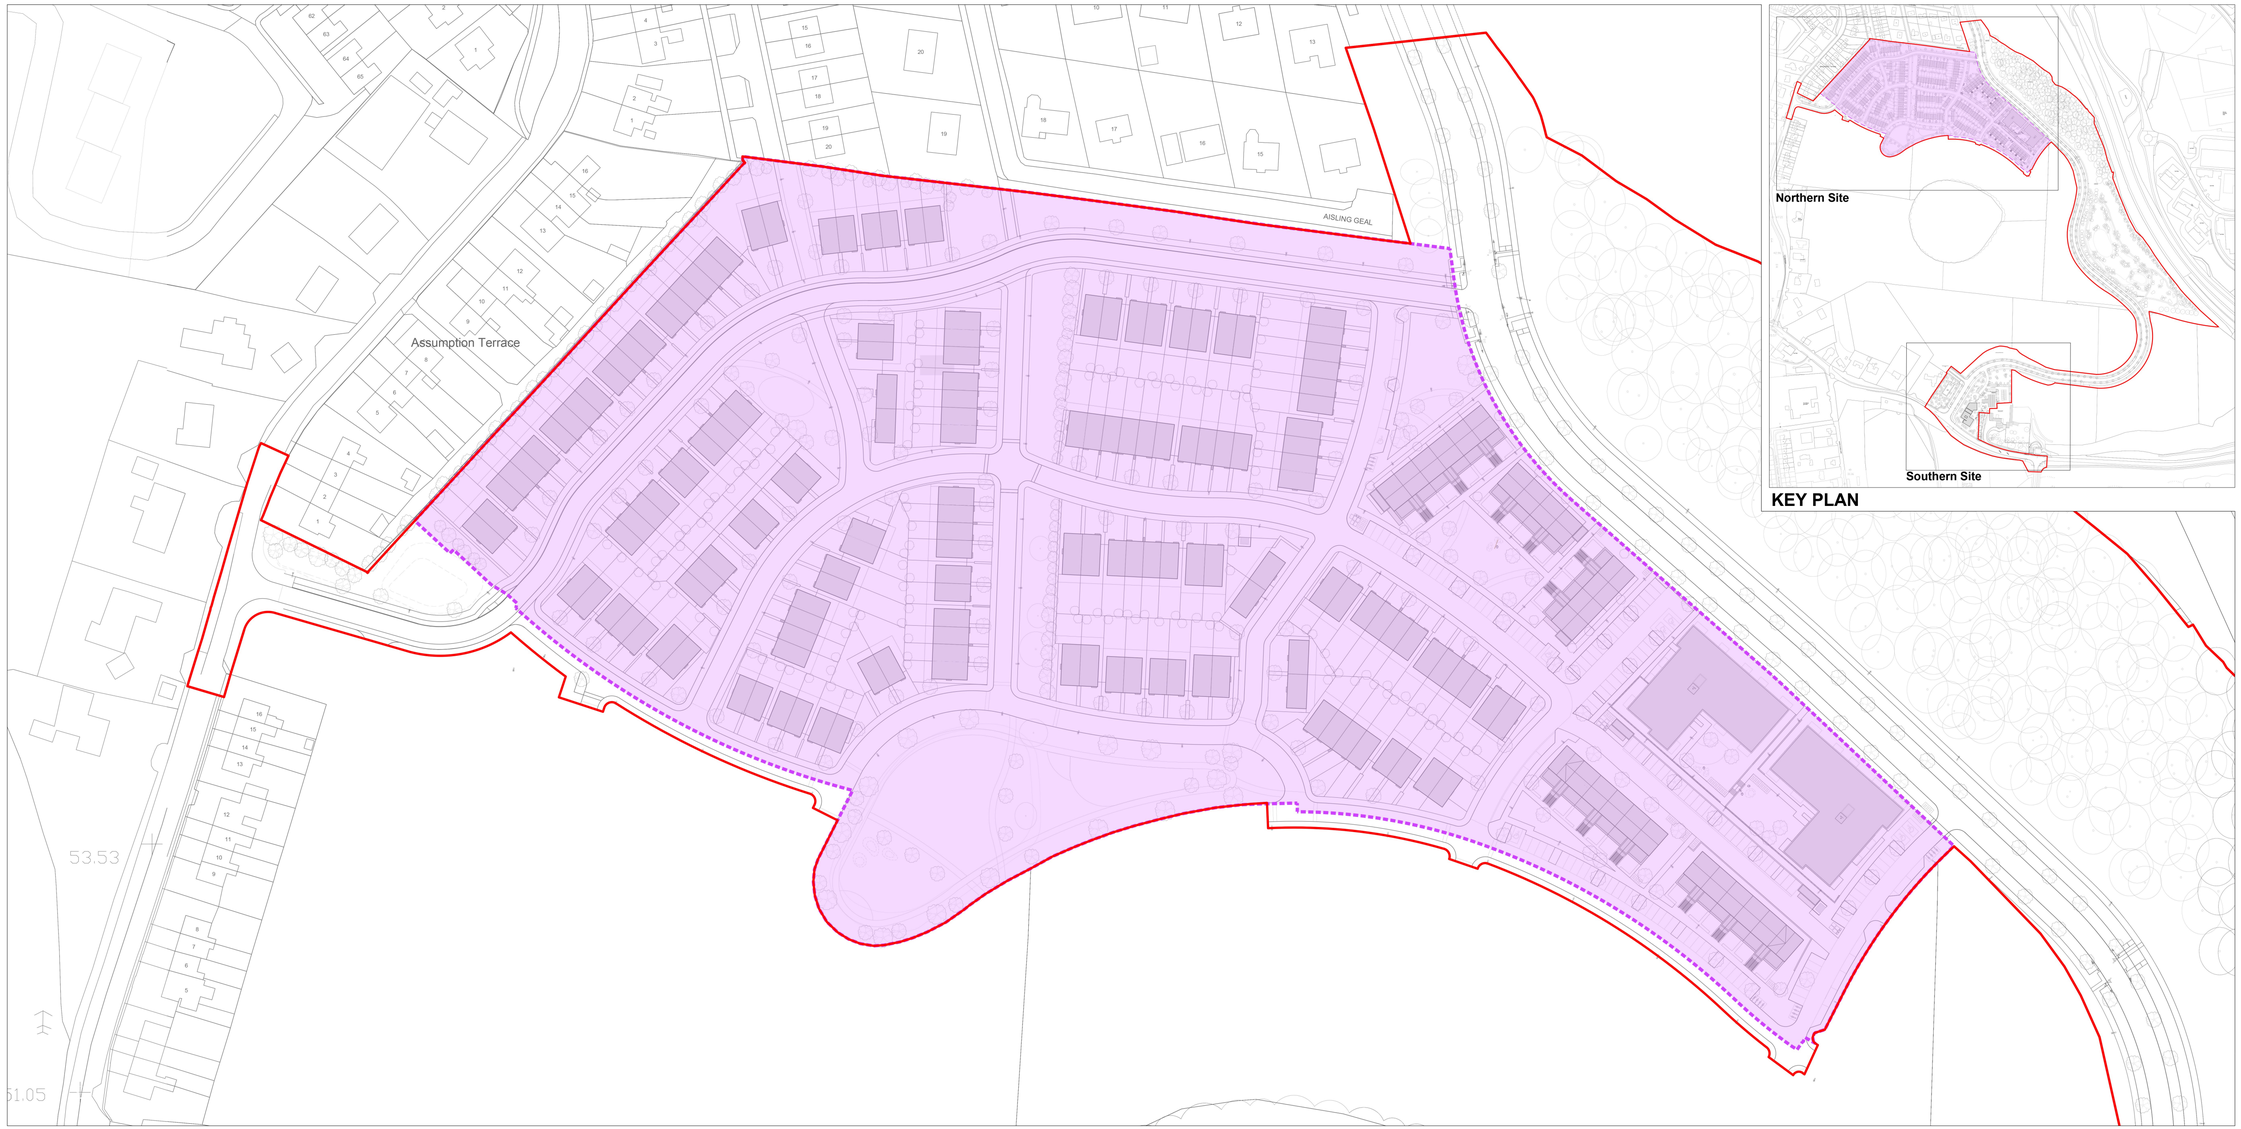


KEY PLAN

Northern Portion of Site

Density

Net site area for density calculation:
7.1601 Ha.

323 Units Total
Net Density: 45 u/Ha

Planning Application Red Line

© This drawing is copyright.
1 Do not scale this drawing.
2 Errors and omissions to be immediately notified to Architect.
3 All dimensions to be checked on site.
4 To be read with relevant Engineers drawings.

N

Licence No. CYAL50164029
© Tailte Éireann – Surveying

Map Series | Map Sheets
1:2,500 | **6289-C, 6289-D, 6336-A, 6336-B**

revisions	date	inls

description
Proposed Site
Layout Plan
Density

cad ref.

drawing no.
BLR-2-02-SW-XXX-DR-CCK-AR-56

revn.

job
Development at
Ringwood
Shean Upper, Blarney
Co Cork.

scale 1:1000 A1
date Dec '24
drawn JK
checked

client
Clockstrike Ltd.

issue
Planning

CONROY CROWE KELLY
ARCHITECTS
65 MERRION SQUARE
DUBLIN 2
PHONE 6613990\1 FAX 6765715
e-mail info@cck.ie