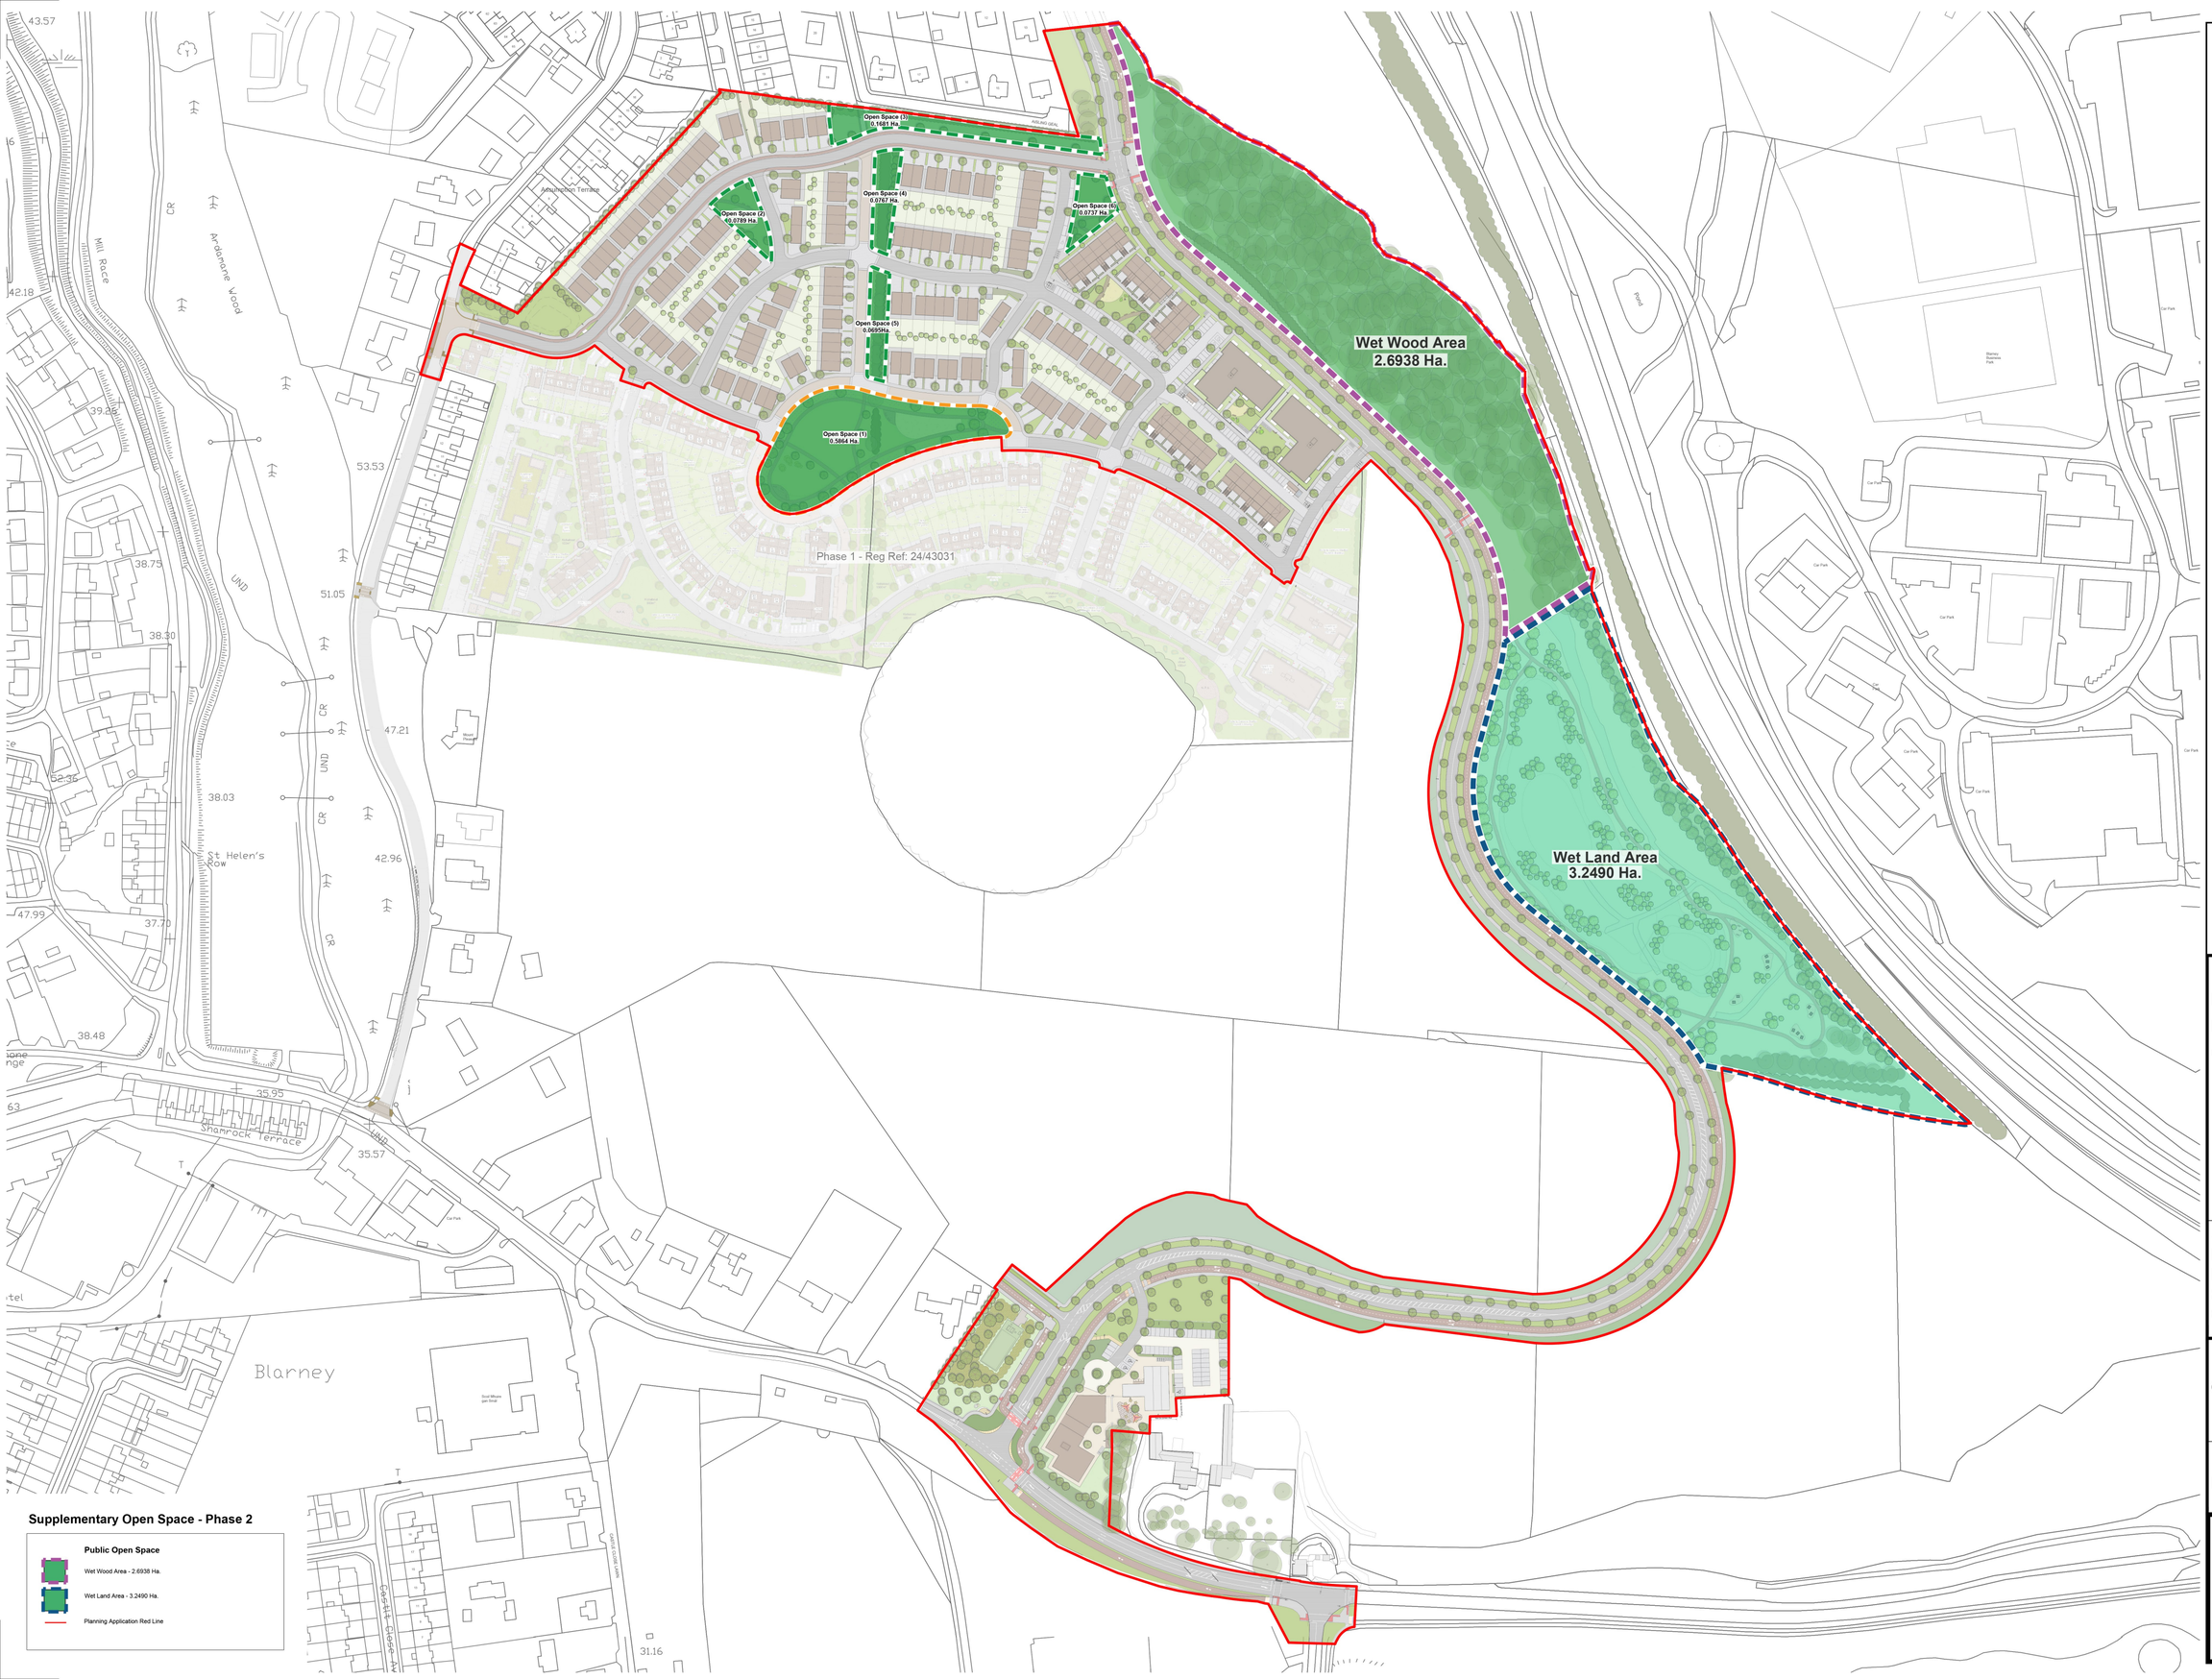


© This drawing is copyright.

1 Do not scale this drawing.

2 Errors and omissions to be immediately notified to Architect.

3 All dimensions to be checked on site.

4 To be read with relevant Engineers drawings.

N

© Ordnance Survey Ireland
and Government of Ireland
Licence No. CYAL50382574
Map Sheets:
6289-C, 6289-D, 6336-A, 6336-B

Please refer to MHL Consulting Engineers' drawings and reports for all proposed road levels, drainage and attenuation details, and other engineering works.

Please refer to Cunnane Stratton Reynolds Land Planning and Design drawings for surface finishes, landscaping details, planting details and specification, and boundary details.

This drawing is also to be read in conjunction with reports and drawings from the following consultants included with this application:

Coakley O'Neill Town Planners

revisions	date	init

description

Proposed Site
Layout Plan
Overall Open Space

cad ref.

drawing no. BLR-2-02-SW-XXX-DR-CCK-AR-58

revn.

job

Development at
Ringwood
Shean Upper, Blarney
Co Cork.

scale 1:1000 A1

date April '24

drawn JK

checked

client

Clockstrike Ltd.

issue

Planning

CONROY CROWE KELLY
ARCHITECTS

65 MERRION SQUARE
DUBLIN 2

PHONE 66139901 FAX 6765715
e-mail info@cck.ie