


Northern Portion of Site

KEY PLAN

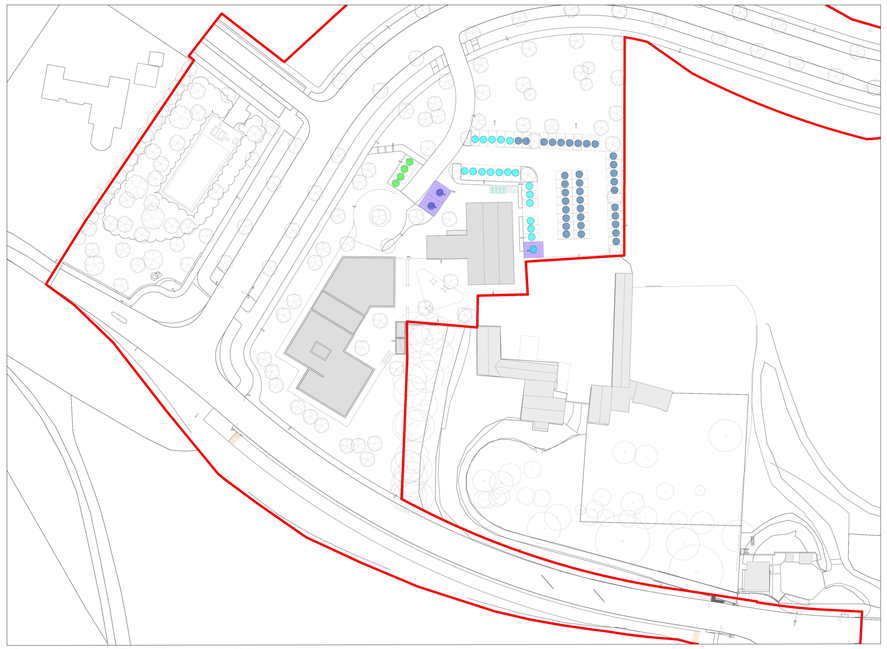

Car Parking

	Houses	314 no.
	Apartments	88 no.
	Duplexes	52 no.
	Cafe	19 no. (15 Visitor + 4 Staff)
	Retail	4 no. (3 Visitor + 1 Staff)
	PHCC	37 no. (22 Visitor + 15 Staff)
	Total	**514 no.**
E	Active E-Charging Space	
	Accessible Space	
	Motorcycle (20 no)	

Southern Portion of Site

© This drawing is copyright.
1 Do not scale this drawing.
2 Errors and omissions to be immediately notified to Architect.
3 All dimensions to be checked on site.
4 To be read with relevant Engineers drawings.

N

Licence No. CYAL50164029
© Tailte Éireann – Surveying
Map Series | Map Sheets
1:2,500 | **6289-C, 6289-D, 6336-A, 6336-B**

revisions	date	inls

description
Site Layout -
Car Parking

cad ref.: BLR-2-02-SW-XXX-DR-CCK-AR-62

drawing no.

revn.

job
Development at
Ringwood
Shean Upper, Blarney
Co Cork.

scale: 1:1000 A1
date: Dec'25
drawn: JK
checked:

client
Clockstrike Ltd.

issue
Planning

CONROY CROWE KELLY
ARCHITECTS
65 MERRION SQUARE
DUBLIN 2
PHONE 66139901 FAX 6765715
e-mail info@cck.ie