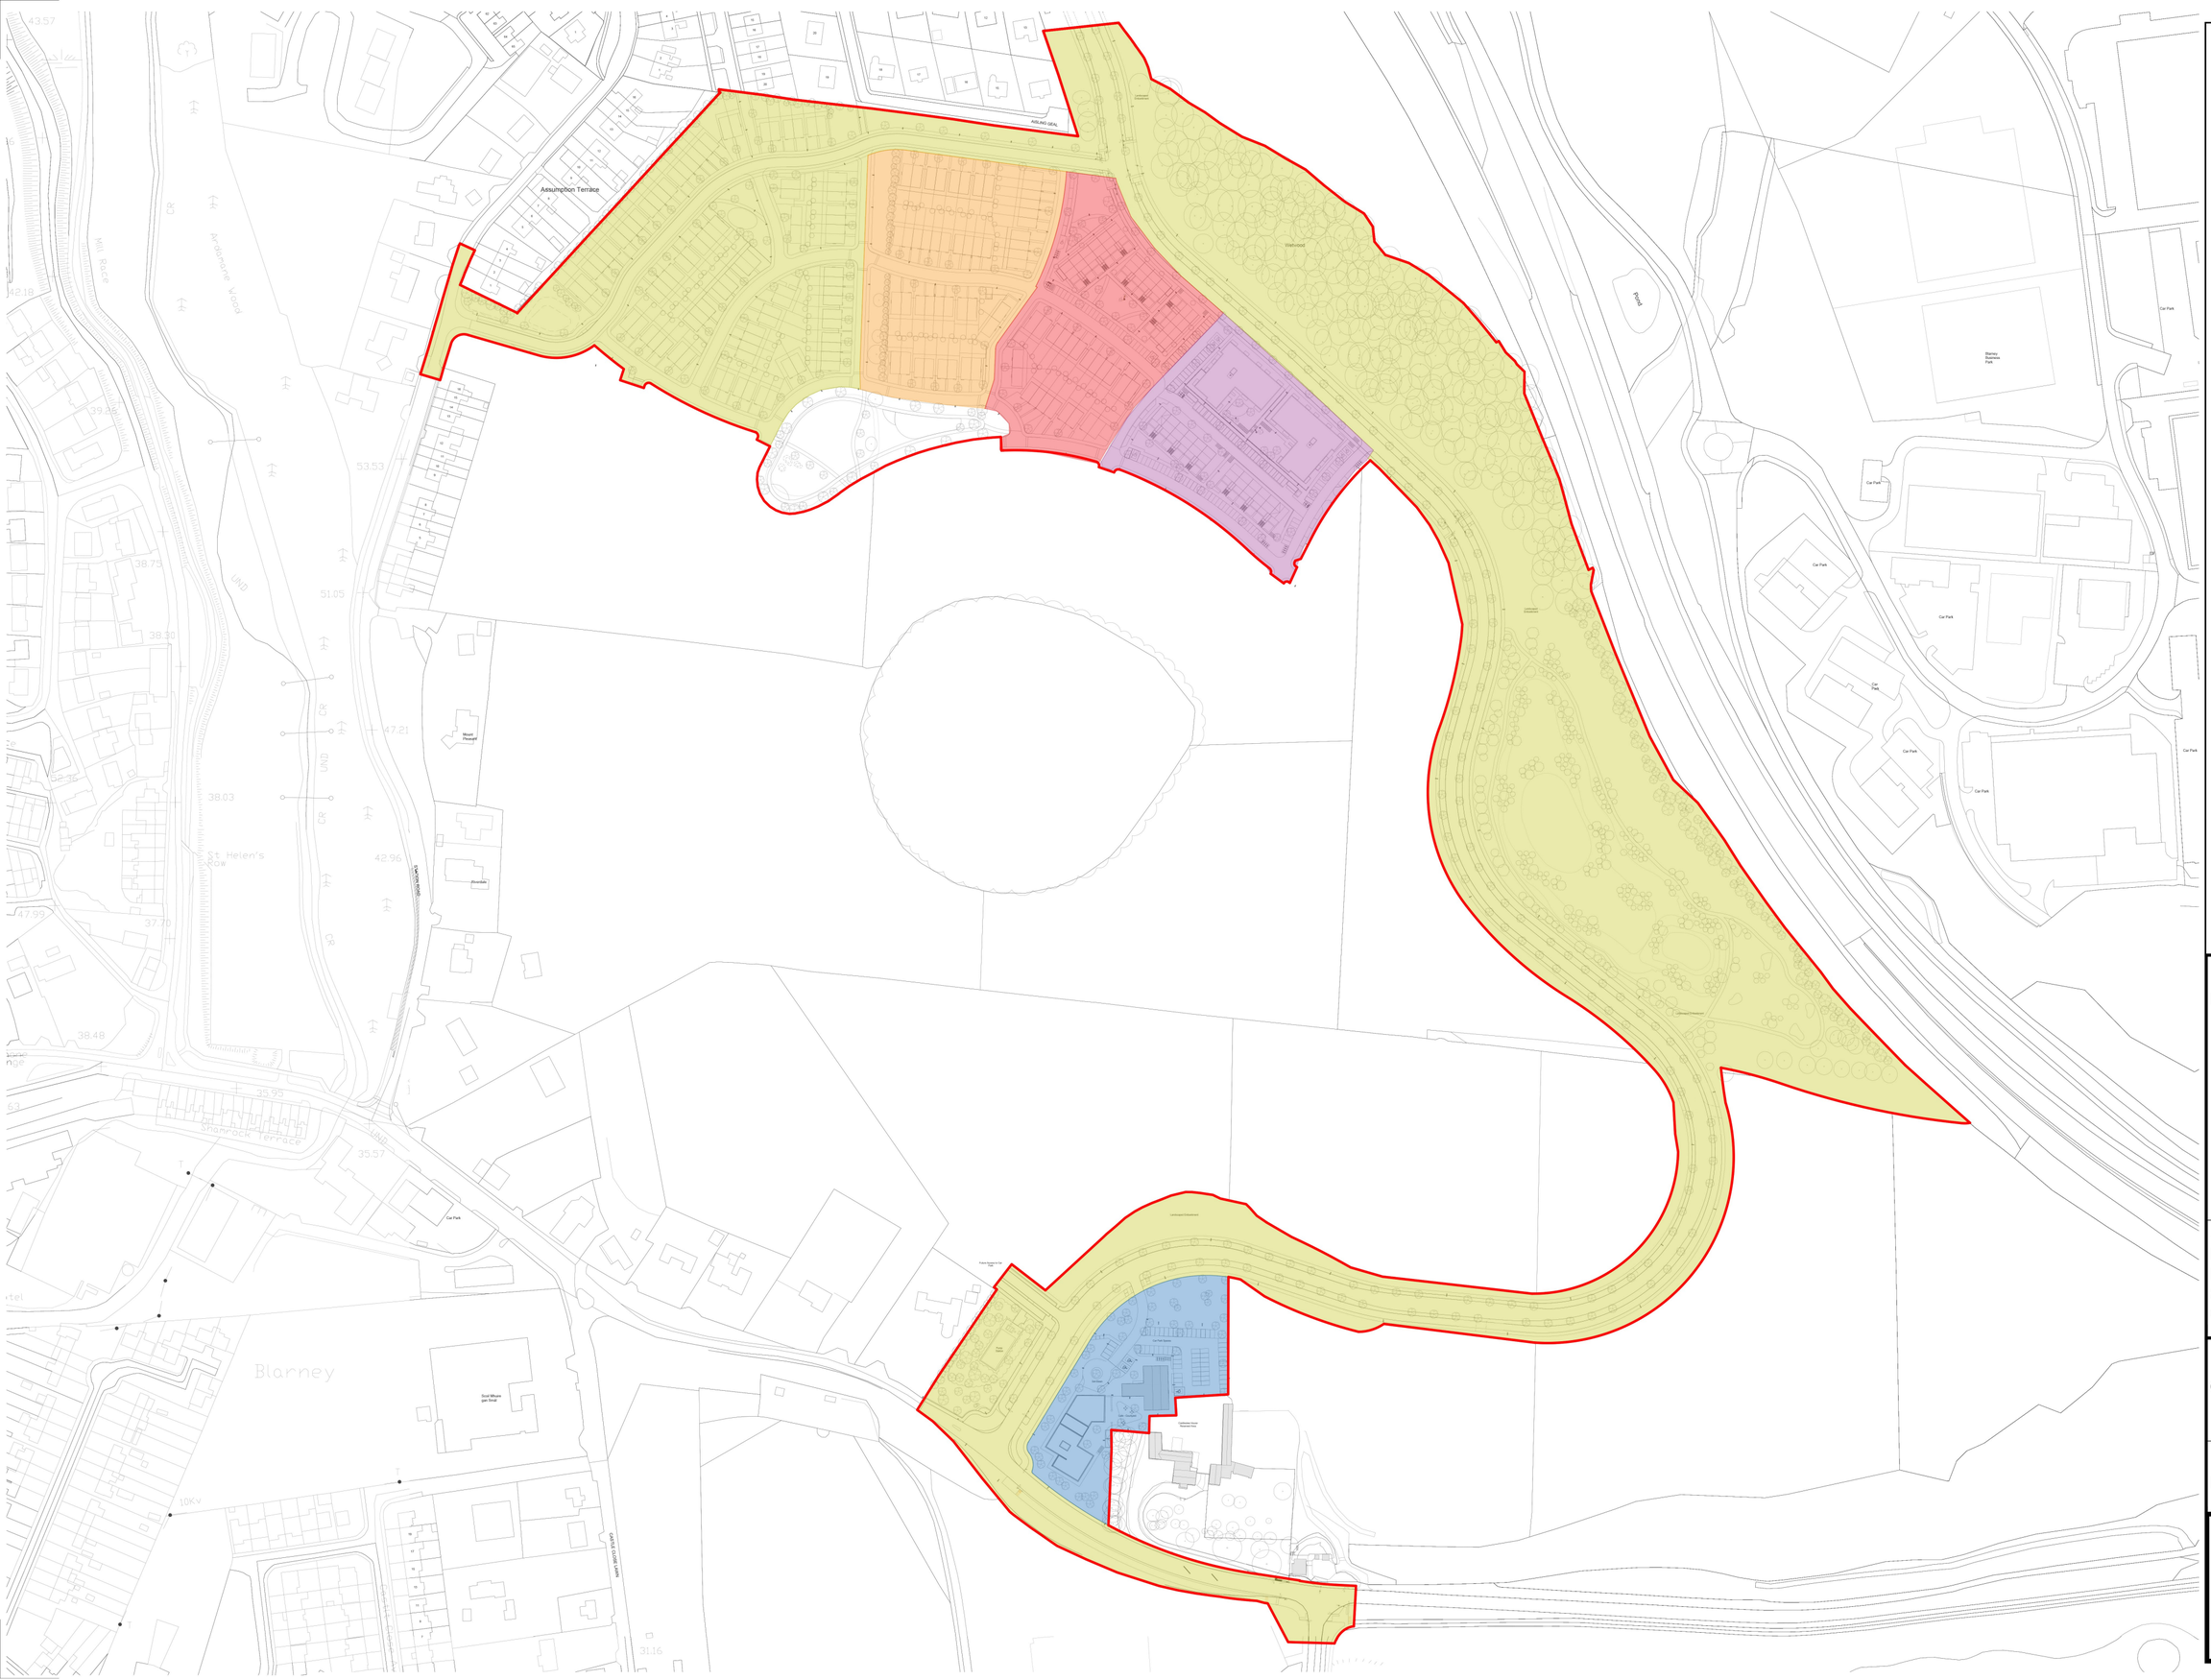


© This drawing is copyright.

1 Do not scale this drawing.

2 Errors and omissions to be immediately notified to Architect.

3 All dimensions to be checked on site.

4 To be read with relevant Engineers drawings.

N

Licence No. CYAL50164029
© Tailte Éireann – Surveying
Map Series | Map Sheets
1:2,500 | **6289-C, 6289-D, 6336-A, 6336-B**

Please refer to MHL Consulting Engineers' drawings and reports for all proposed road levels, drainage and attenuation details, and other engineering works.

Please refer to Cunnane Stratton Reynolds Land Planning and Design drawings for surface finishes, landscaping details, planting details and specification, and boundary details.

This drawing is also to be read in conjunction with reports and drawings from the following consultants included with this application:

Coakley O'Neill Town Planners

Phase A
Phase B
Phase C
Phase D
Phase E

revisions | date | init.

description: Phasing

cad ref.: BLR-2-02-SW-XXX-DR-CCK-AR-64

drawing no.

revn.: *

job: Development at Ringwood, Shean Upper, Blarney, Co Cork.

scale: 1:2500 A2

date: Nov '25

drawn: JK

checked:

client: Clockstrike Ltd.

issue: Planning

CONROY CROWE KELLY
ARCHITECTS
65 MERRION SQUARE
DUBLIN 2
PHONE 6613990\1 FAX 6765715
e-mail info@cck.ie