
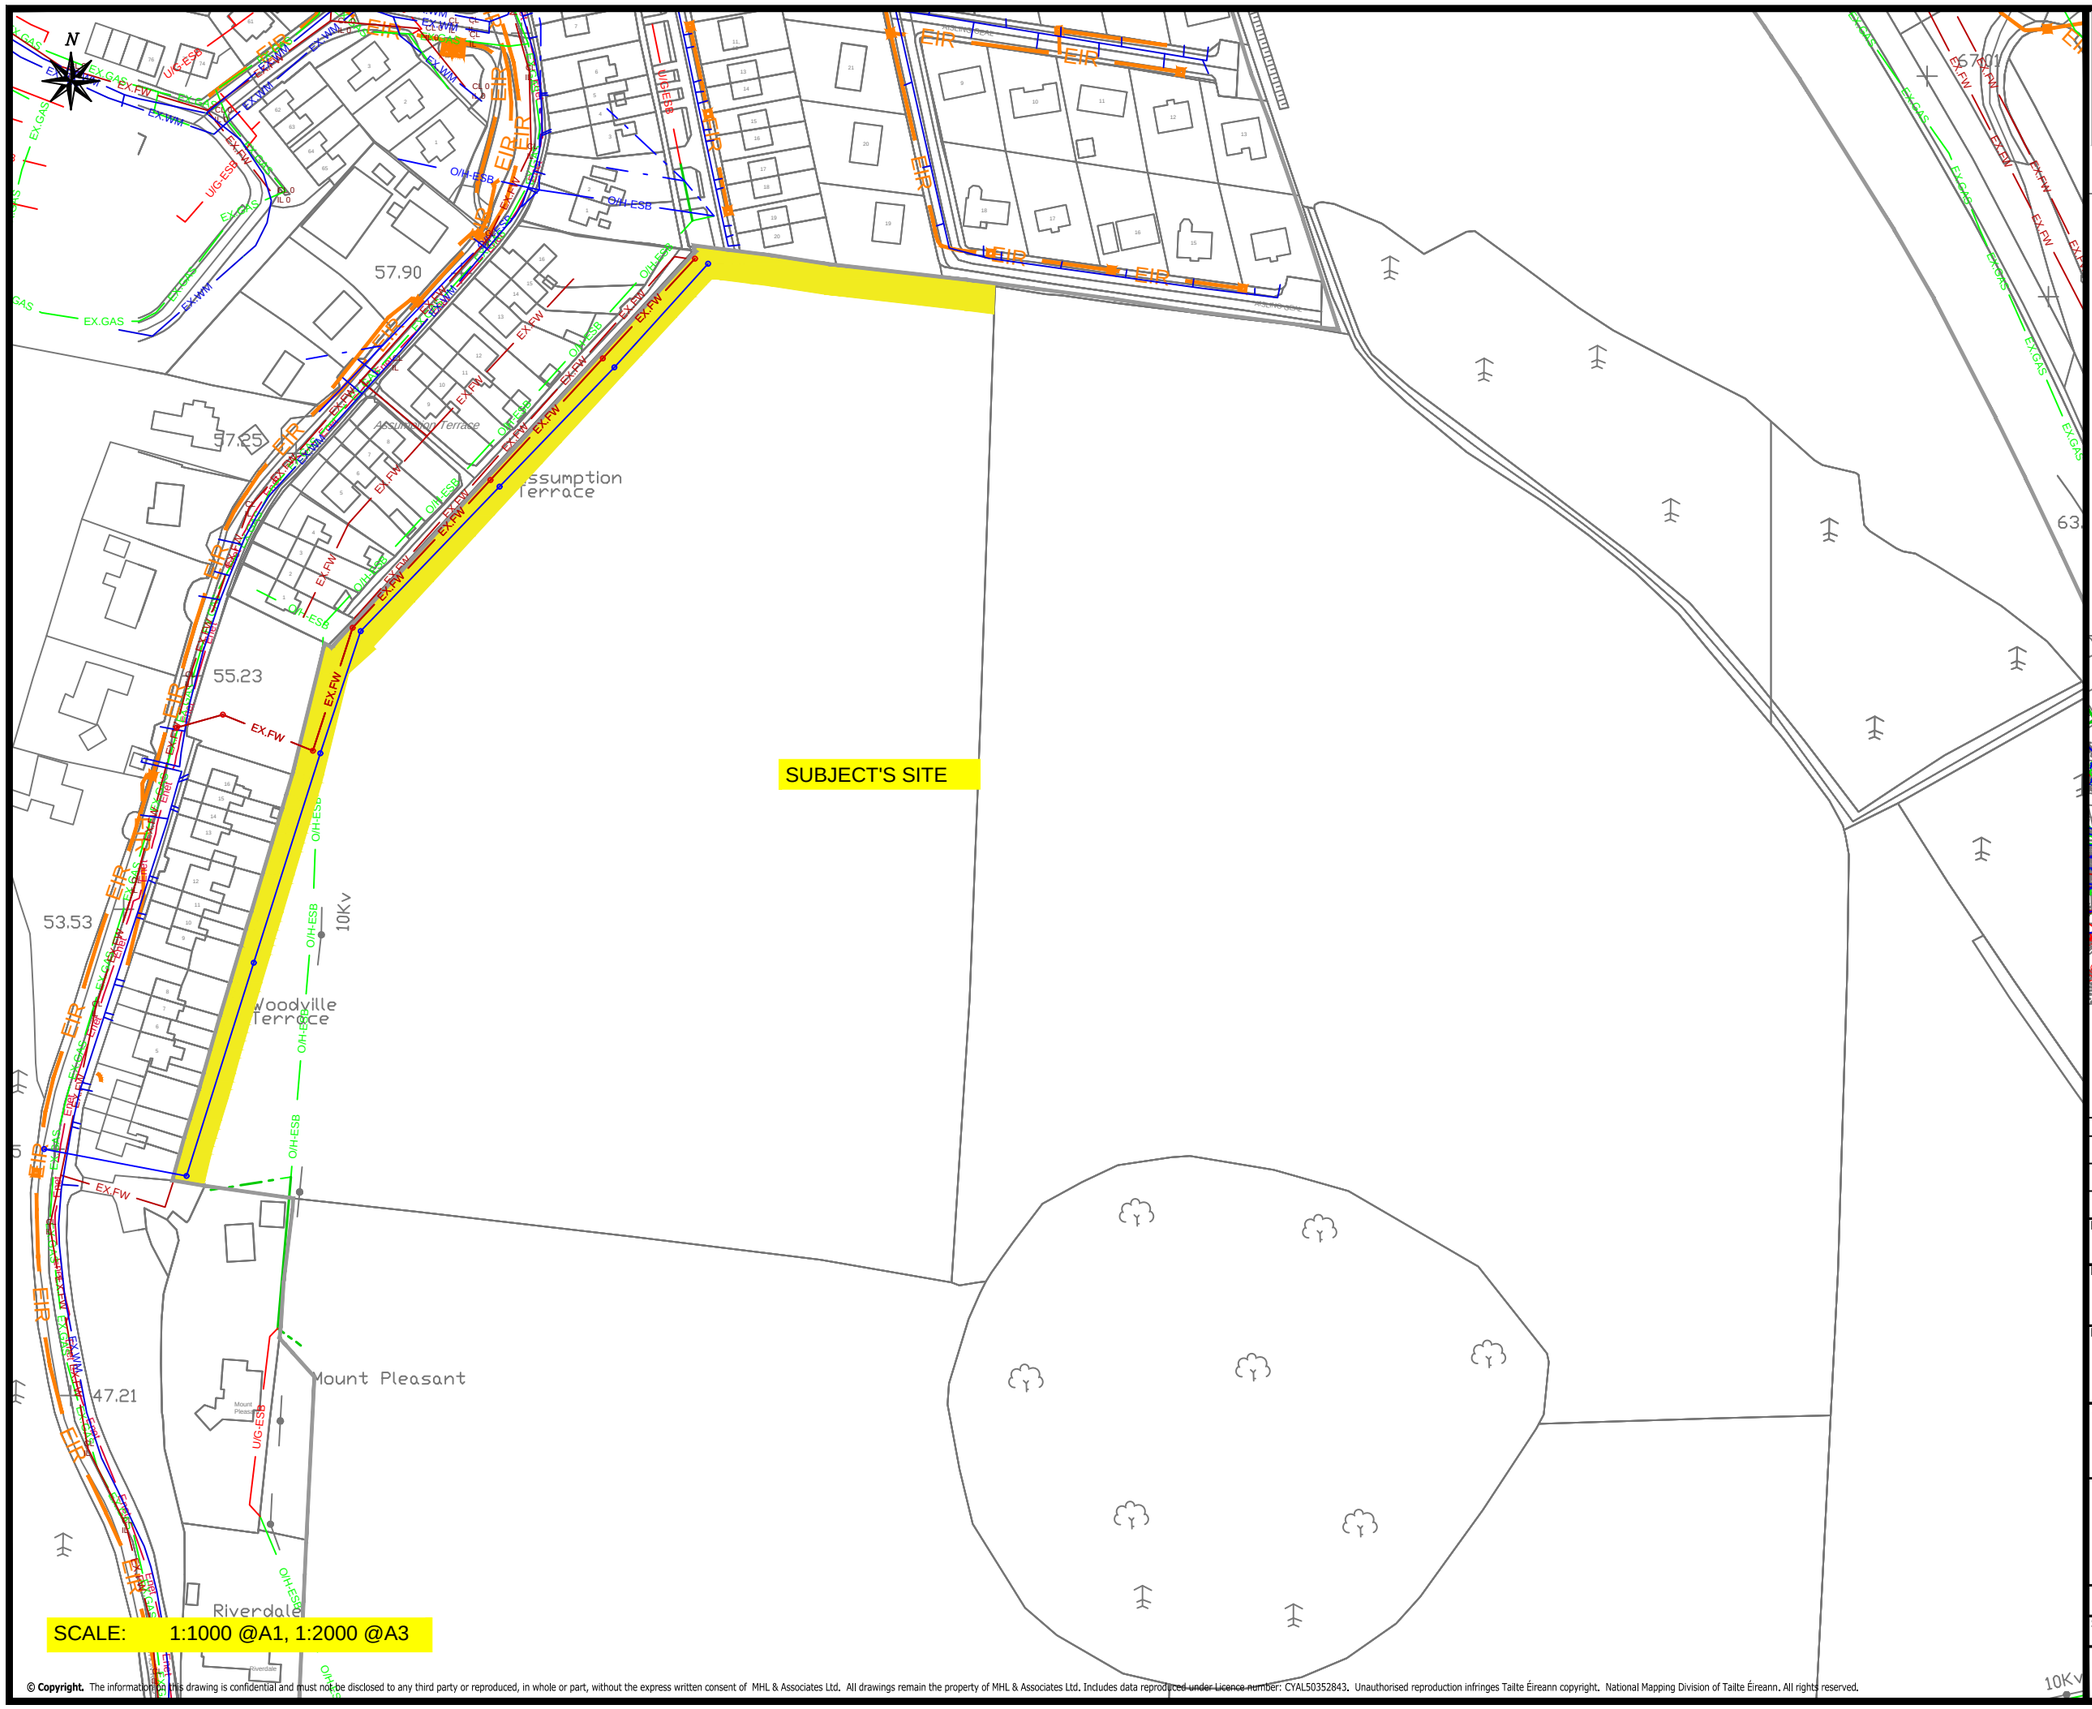


Notes:

Do not scale from drawing.
For Planning Purposes only. Not for Construction.
All dimensions are in metres.
Any discrepancies found consult with design office.
Main sewer tie in invert levels to be verified by SI.

EIR	EXISTING EIR NETWORK
Enet	EXISTING Enet NETWORK
O/H-ESB	EXISTING MV(10KV/20KV) OVERHEAD LINE
O/H-ESB	EXISTING LV (400V/230V) OVERHEAD LINE
U/G-ESB	EXISTING MV/LV (10KV / 20KV / 400V / 230V) UNDERGROUND CABLE ROUTE
EX.FW	EXISTING FOUL SEWER
EX.WM	EXISTING WATERMAIN
H	HYDRANT
M	WATER METER
EX.GAS	EXISTING GAS MAIN

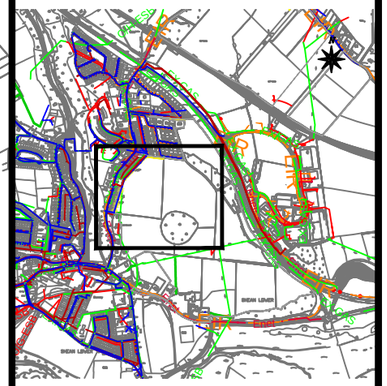

Rev	By	Date	Description

Drawing Status:
PLANNING
NOT CERTIFIED FOR CONSTRUCTION

Project Title:
PROPOSED RESIDENTIAL DEVELOPMENT (PHASE 2)
AT RINGWOOD, BLARNEY, CO. CORK

Drawing Title:
EXISTING SERVICES
GENERAL ARRANGEMENT
SHEET 2

Client:
CLOCKSTRIKE LTD.

M.H.L & Associates Ltd.
Consulting Engineers
Unit 1B,
The Atrium,
Blackpool,
Cork
Tel: 021-4840214
Fax: 021-4840215
E-Mail:info@mhl.ie

Job No:	Designed:	Drawn:	Checked:
21079DEV	DM	DM	BM

Scale:	Date:
AS SHOWN @ A3	Nov. 2025

Drawing No:	Rev.:
BLR-2-02-SW-ZZZ-DR-MHL-CE-00101	_03

© Copyright. The information in this drawing is confidential and must not be disclosed to any third party or reproduced, in whole or part, without the express written consent of MHL & Associates Ltd. All drawings remain the property of MHL & Associates Ltd. Includes data reproduced under Licence number: CYAL50352843. Unauthorised reproduction infringes Tailte Éireann copyright. National Mapping Division of Tailte Éireann. All rights reserved.