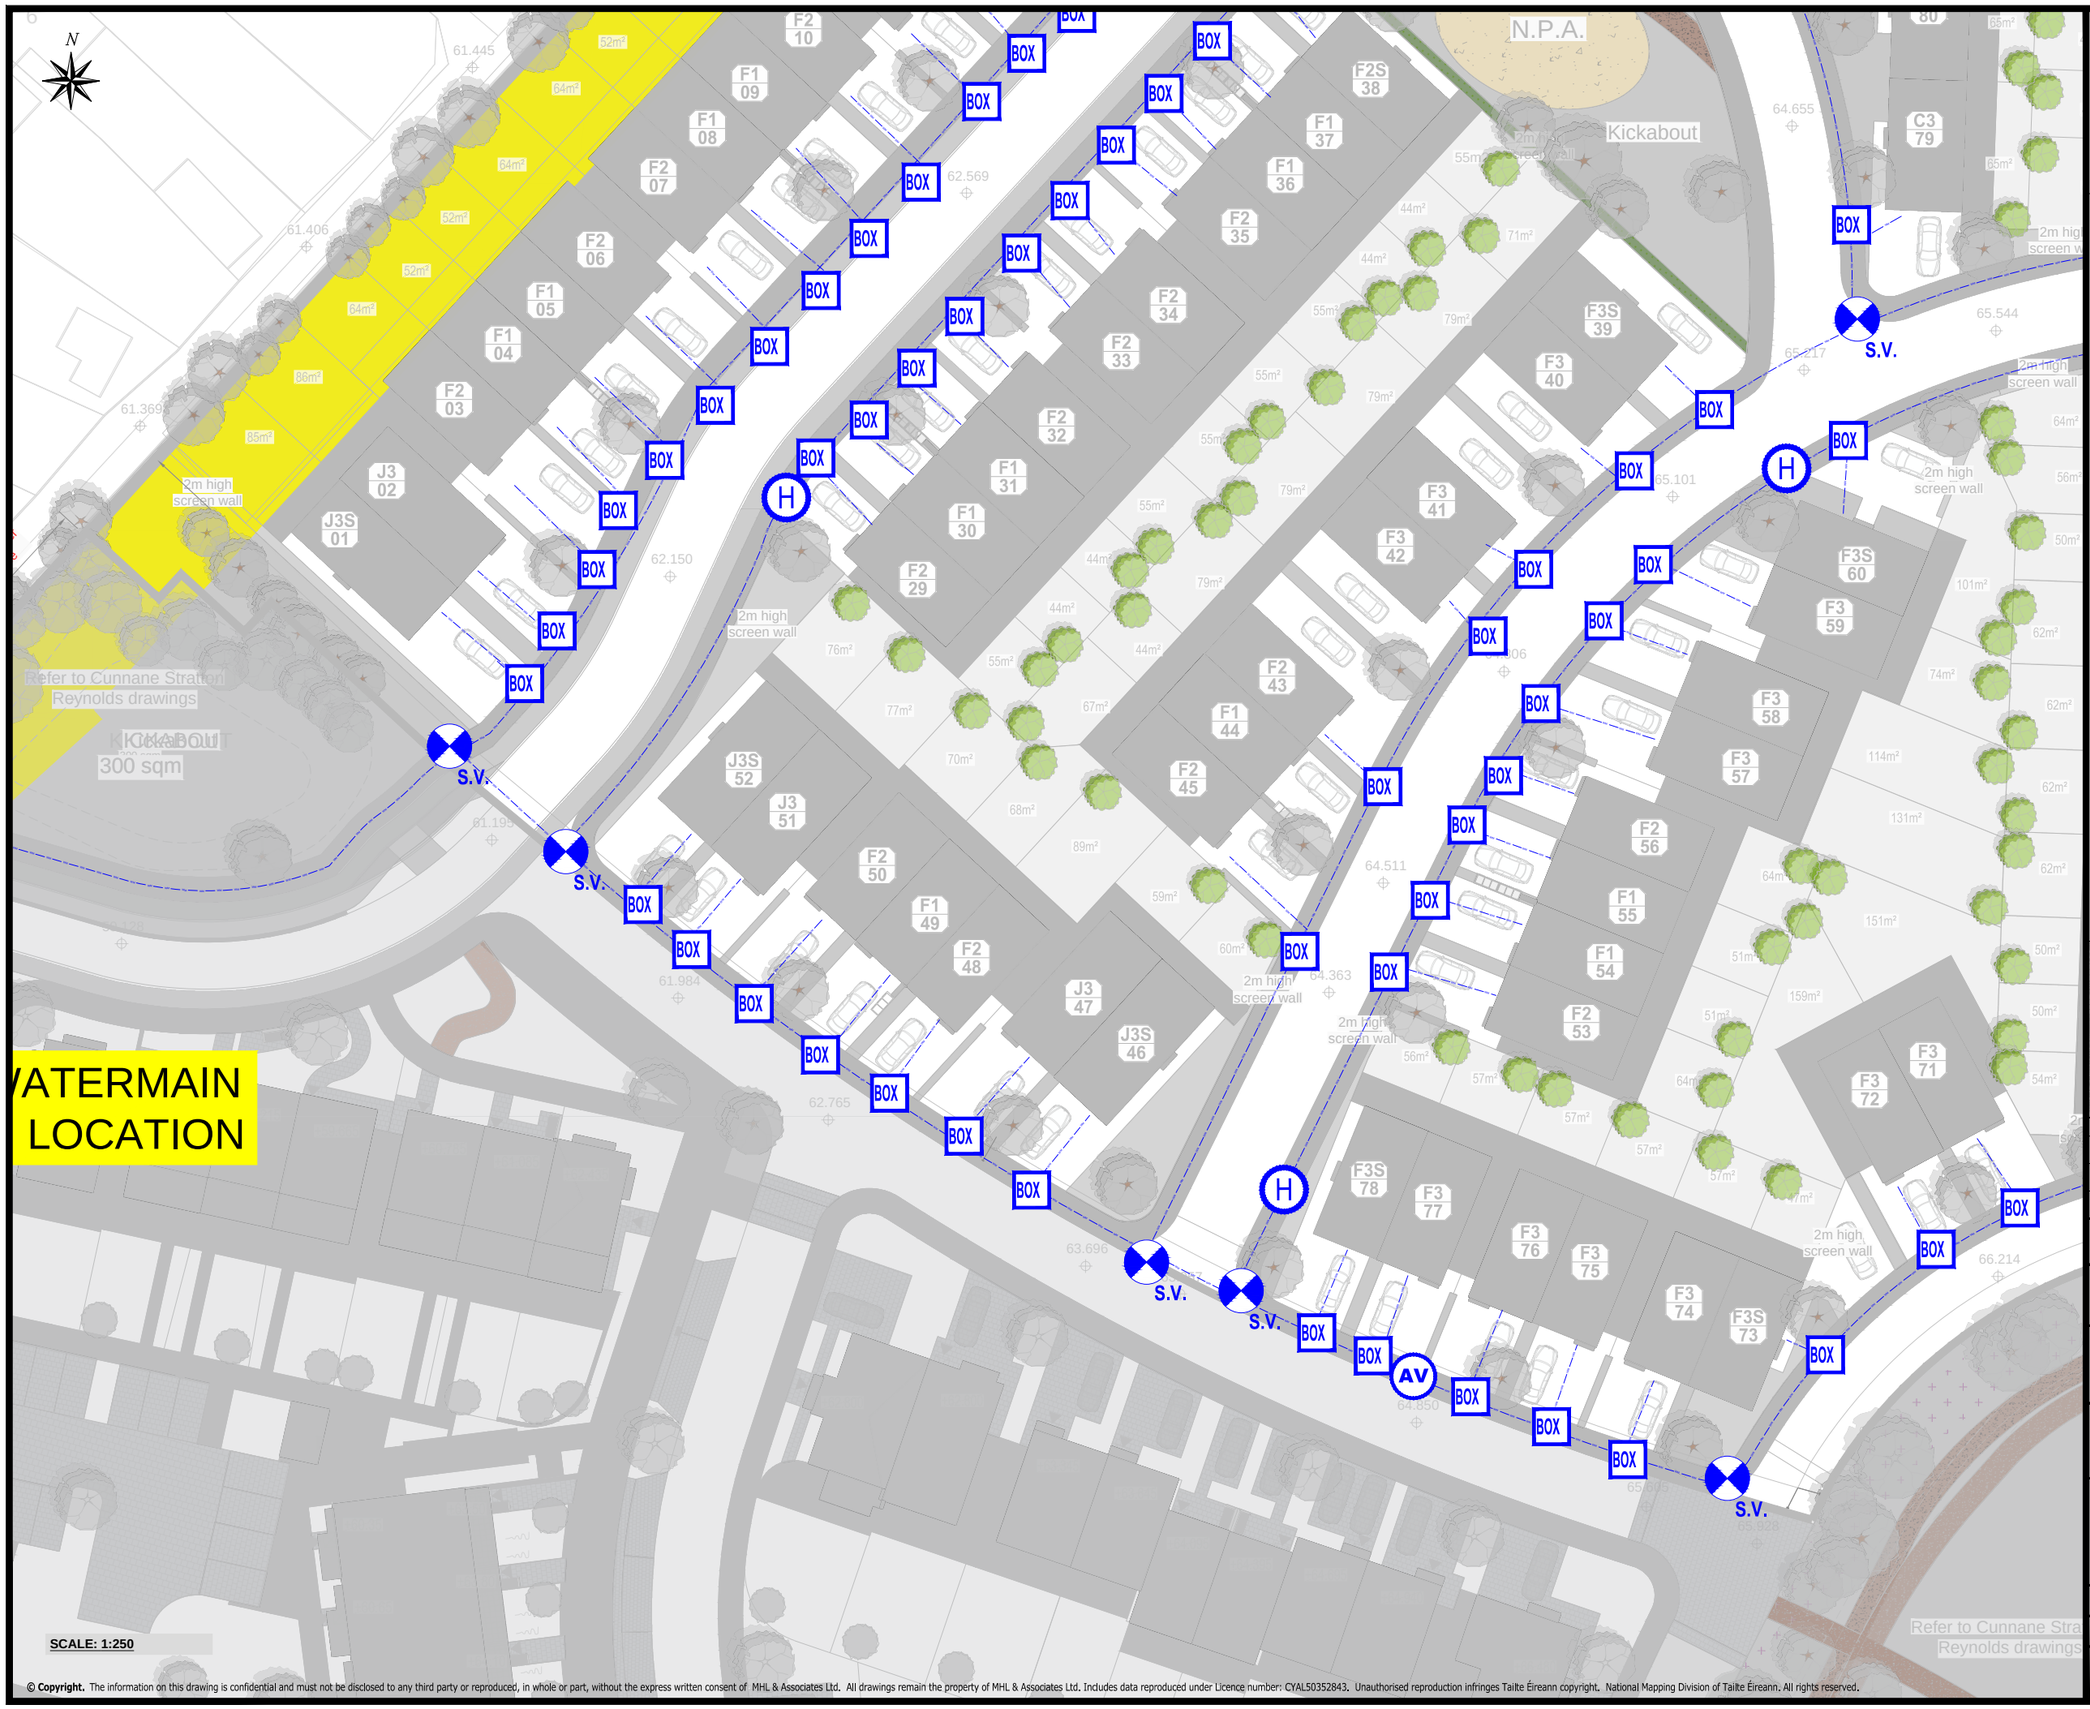


WATERMAIN LOCATION

Notes:


Do not scale from drawing.
For Planning Purposes only. Not for Construction.
All dimensions are in metres.
Any discrepancies found consult with design office.
Main sewer tie in invert levels to be verified by SI.

Note: Drawing To Be Read in Conjunction With Irish Water: Water Infrastructure Standard Details Document Number: IW-CDS-5020-01 & Irish Water Code of Practice for Water Infrastructure: IW-CDS-5020-03

LEGEND:

- Standard separation distances refer to STD-W-05 & STD-W-05A
- Site Boundary
- Proposed Watermain for PHASE 1 and future PHASE 2 (200mm Internal Ø P.E.80 HDPE)
- Proposed Watermain (150mm Internal Ø P.E.80 HDPE)
- Proposed 25mm Internal Ø P.E.80 HDPE Water Connection to Private Property (Refer to STD-W-01 & STD-W-03 Irish Water: Water Infrastructure Standard Details)
- Proposed 50mm Internal Ø P.E.80 HDPE Water Connection to PCC (Refer to STD-W-01 & STD-W-03 Irish Water: Water Infrastructure Standard Details)
- Proposed Boundary Box (Refer to STD-W-03 Irish Water: Water Infrastructure Standard Details)
- Proposed Electronic Bulk flow meter with SMS/GRPS telemetry data logger located in an adjoining kiosk. (Refer to STD-W-26 & STD-W-36 Irish Water: Irish Water Infrastructure Standard Details)
- Proposed Air Valve (Refer to STD-W-20 to STD-W-23 & STD-W-32 Irish Water: Irish Water Infrastructure Standard Details). For marker posts refer to STD-W-27 Irish Water: Water Infrastructure Standard Details.
- Proposed Sluice Valves (Refer to STD-W-04 to STD-W-10 & STD-W-14 to STD-W-15 Irish Water: Water Infrastructure Standard Details). For marker posts refer to STD-W-27 Irish Water: Water infrastructure Standard Details
- Proposed Scour Valve (Refer to STD-W-30 & STD-W-32 Irish Water: Water Infrastructure Standard Details). Tie in Scour Chamber to be installed as per STD-W-30R3 with non return valves to prevent backflow. For marker posts refer to STD-W-27 Irish Water: Water Infrastructure Standard Details
- Proposed Fire Hydrant (Refer to STD-W-18 to STD-W-19 Irish Water: Water Infrastructure Standard Details). For marker posts refer to STD-W-27 Irish Water: Water Infrastructure Standard Details
- Proposed Surface Water Manhole
- Connection Point (Refer STD-W-05 Irish Water: Water Infrastructure Standard Details)
- T-Connection Point of Proposed Watermain (Refer to STD-W-07 Irish Water: Water Infrastructure Standard Details)

Mini Map

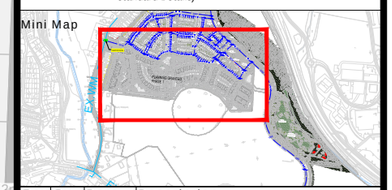

Rev	By	Date	Description
_03	DM	11.25	Revised Site Layout

Drawing Status:
PLANNING
NOT CERTIFIED FOR CONSTRUCTION

Project Title:
PROPOSED RESIDENTIAL DEVELOPMENT (PHASE 2)
AT RINGWOOD, BLARNEY, CO. CORK

Drawing Title:
PROPOSED WATERMAIN
SHEET 3

Client:
CLOCKSTRIKE LTD.

M.H.L & Associates Ltd.
Consulting Engineers
Unit 1B, The Atrium, Blackpool, Cork
Tel: 021-4840214
Fax: 021-4840215
E-Mail:info@mhl.ie

Job No:	Designed:	Drawn:	Checked:
21079DEV	DM	DM	BM

Scale: AS SHOWN @ A3
Date: Nov. 2025

Drawing No: BLR-2-02-SW-ZZZ-DR-MHL-CE-00503
Rev.: _03

© Copyright. The information on this drawing is confidential and must not be disclosed to any third party or reproduced, in whole or part, without the express written consent of MHL & Associates Ltd. All drawings remain the property of MHL & Associates Ltd. Includes data reproduced under Licence number: CYAL50352843. Unauthorised reproduction infringes Tailte Éireann copyright. National Mapping Division of Tailte Éireann. All rights reserved.