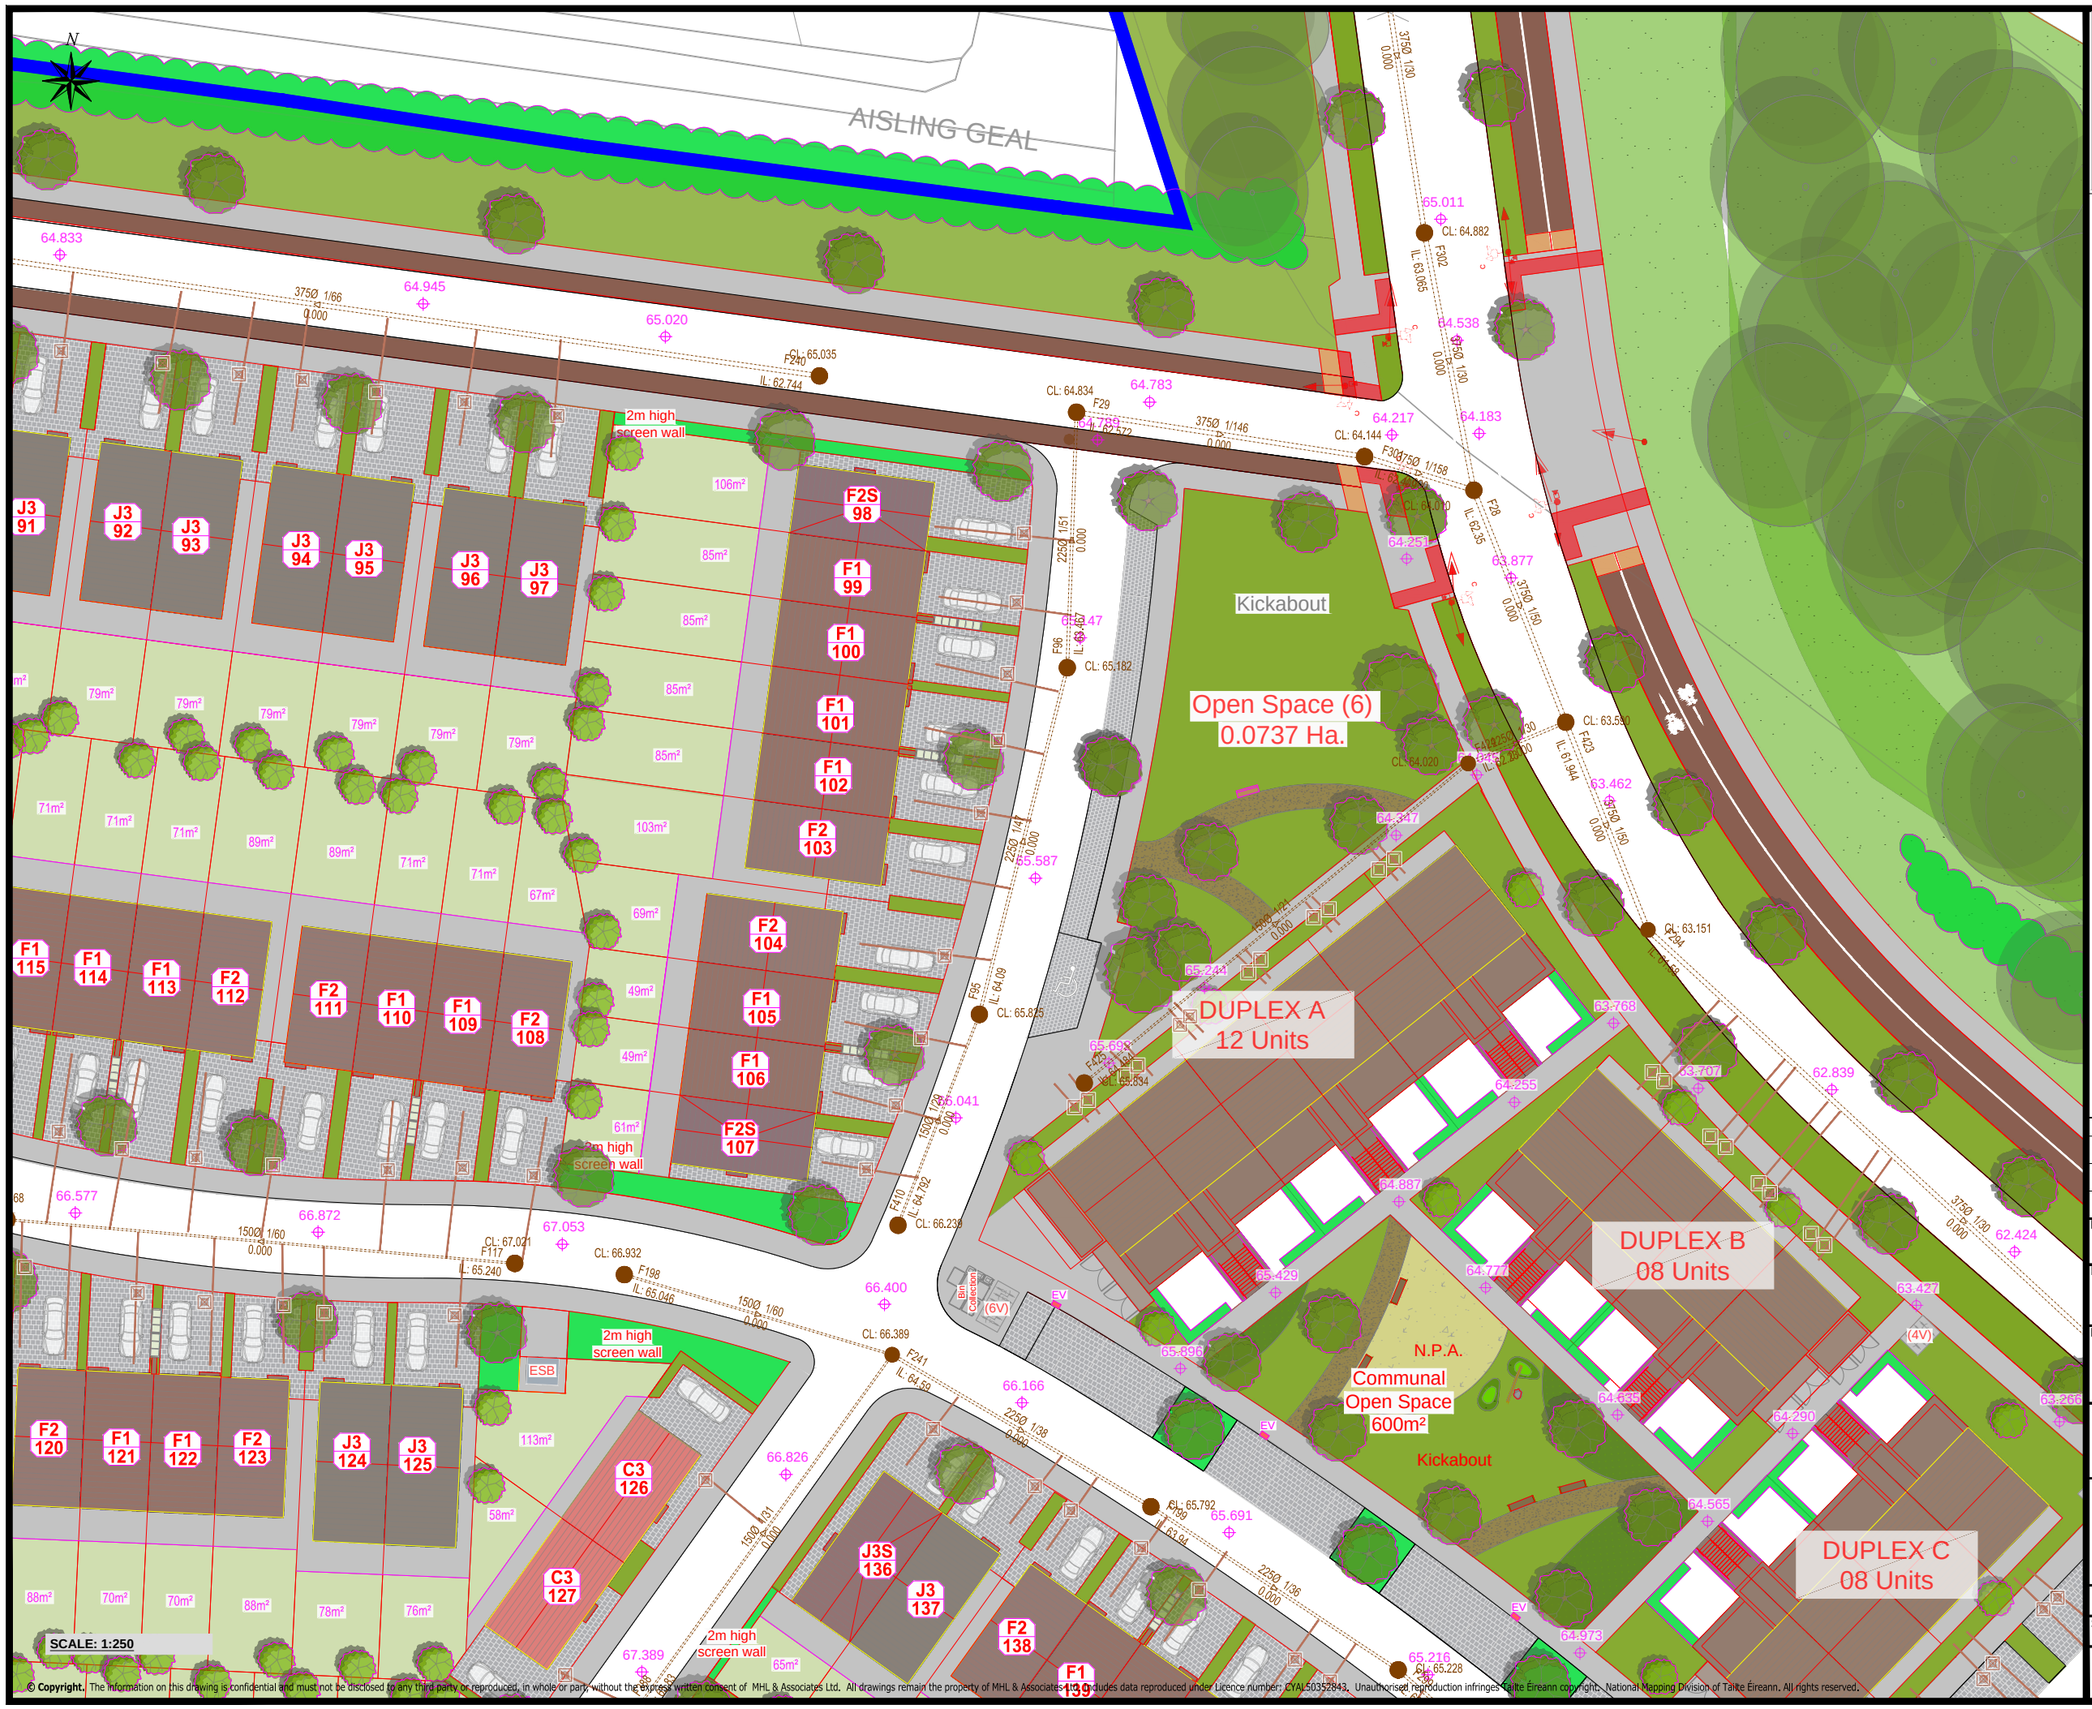


Notes:

Do not scale from drawing.
For PLANNING Purposes only. Not for Construction.
All dimensions are in metres.
Any discrepancies found consult with design office.
Main sewer tie in invert levels to be verified by SI.

Note: Drawing To Be Read in Conjunction With Irish Water: Water Infrastructure Standard Details Document Number: IW-CDS-5020-01 & Irish Water Code of Practice for Water Infrastructure: IW-CDS-5020-03

LEGEND:

Standard separation distances refer to STD-WW-05 & STD-WW-0

- Site Boundary
- Proposed Foul Manhole (STD-WW-09R1, STD-WW-10R1, STD-WW-11R1 & STD-WW-12R1)
- Proposed Foul Inspection Chamber (STD-WW-13R1)
- Proposed Foul Sewer Line 150/225/450mm Ø. (STD-WW-04, STD-WW-05, STD-WW-06R1, STD-WW-07& STD-WW-08)
- Proposed Foul house connection 100mm dia. (STD-WW-01, STD-WW-03 & STD-WW-04)
- Proposed Rising Main 200mm dia. Polyethylene (STD-WW-26A)

Proposed Wastewater pump station to be Type 3 with emergency storage capacity, as per IW COP.

All sewer longsections are 1:5 horizontal to vertical scaling.

Rev	By	Date	Description

Drawing Status: PLANNING
NOT CERTIFIED FOR CONSTRUCTION

Project Title:
PROPOSED RESIDENTIAL DEVELOPMENT (PHASE 2)
AT RINGWOOD, BLARNEY, CO. CORK

Drawing Title:
PROPOSED WASTEWATER SEWER- PHASE 2
RINGWOOD
SHEET 06

Client:
CLOCKSTRIKE LTD.

M.H.L & Associates Ltd.
Consulting Engineers
Unit 1B,
The Atrium,
Blackpool,
Cork
Tel: 021-4840214
Fax: 021-4840215
E-Mail:info@mhl.ie

Job No:	Designed:	Drawn:	Checked:
21079DEV	DM	DM	BM

Scale: AS SHOWN @ A3
Date: NOV. 2025

Drawing No: BLR-2-02-SW-ZZZ-DR-MHL-CE-00514
Rev.: _03

© Copyright. The information on this drawing is confidential and must not be disclosed to any third party or reproduced, in whole or part, without the express written consent of MHL & Associates Ltd. All drawings remain the property of MHL & Associates Ltd. Includes data reproduced under Licence number: CYAL50352843. Unauthorised reproduction infringes Tailte Éireann copyright. National Mapping Division of Tailte Éireann. All rights reserved.