
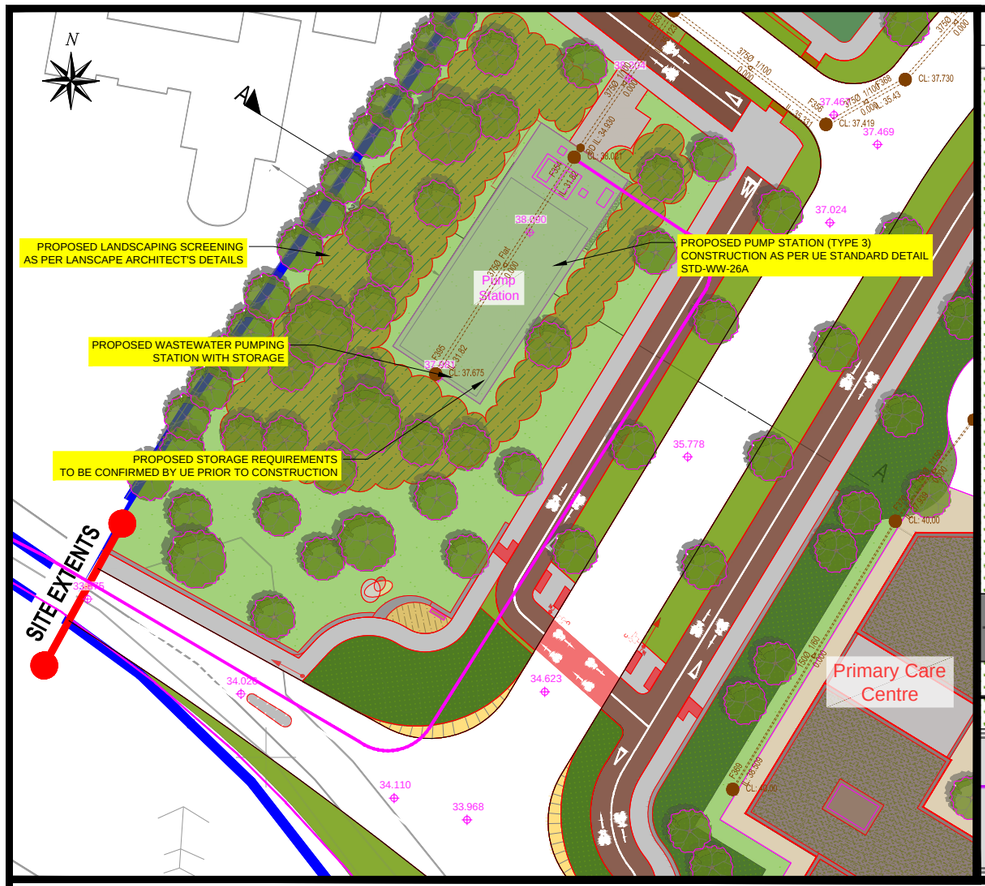


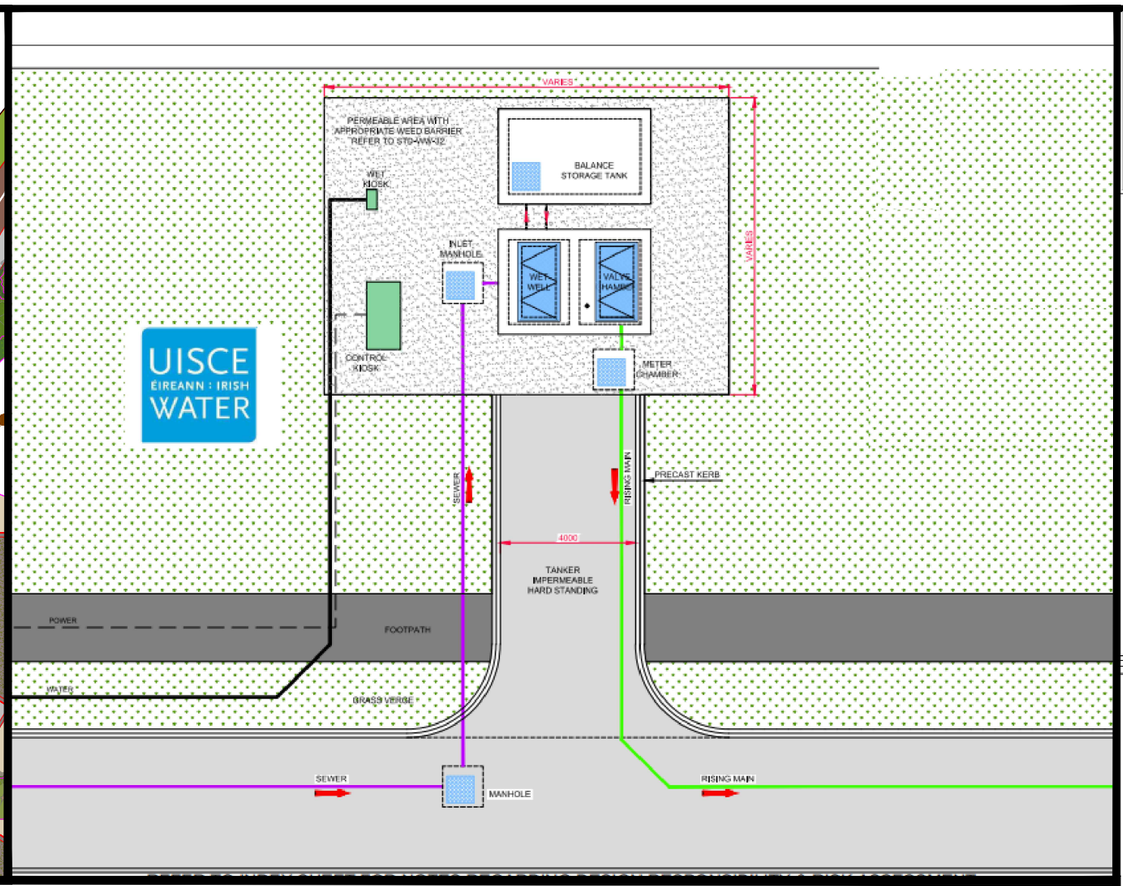

Notes:

Do not scale from drawing.
For PLANNING Purposes only. Not for Construction.
All dimensions are in metres.
Any discrepancies found consult with design office.
Main sewer tie in invert levels to be verified by SI.

Note: Drawing To Be Read in Conjunction With Irish Water: Water Infrastructure Standard Details Document Number: IW-CDS-5020-01 & Irish Water Code of Practice for Water Infrastructure: IW-CDS-5020-03

LEGEND:

Standard separation distances refer to STD-WW-05 & STD-WW-0


- Site Boundary
- Proposed Foul Manhole (STD-WW-09R1, STD-WW-10R1, STD-WW-11R1 & STD-WW-12R1)
- Proposed Foul Inspection Chamber (STD-WW-13R1)
- Proposed Foul Sewer Line 150/225/450mm Ø. (STD-WW-04, STD-WW-05, STD-WW-06R1, STD-WW-07& STD-WW-08)
- Proposed Foul house connection 100mm dia. (STD-WW-01, STD-WW-03 & STD-WW-04)
- Proposed Rising Main 200mm dia. Polyethylene (STD-WW-26A)

Proposed Wastewater pump station to be Type 3 with emergency storage capacity, as per IW COP.

All sewer longsections are 1:5 horizontal to vertical scaling.

1. ALL DIMENSIONS ARE IN MILLIMETRES (mm) UNLESS NOTED OTHERWISE.
2. TYPE 1 PUMPING STATIONS TO BE LOCATED NO CLOSER THAN 5.0 METRES TO A PROPERTY BOUNDARY.
3. TYPE 2 PUMPING STATIONS TO BE LOCATED NO CLOSER THAN 10.0 METRES TO A PROPERTY BOUNDARY.
4. TYPE 3 PUMPING STATIONS TO BE LOCATED NO CLOSER THAN 15.0 METRES TO A PROPERTY BOUNDARY.
5. THERE SHALL BE A CLEAR OPENING IN FRONT OF THE SITE TO ENSURE ADEQUATE ACCESS.
6. THIS DETAIL IS INDICATIVE ONLY AND THE DEVELOPER SHALL SUBMIT A SITE SPECIFIC LAYOUT TO IRISH WATER FOR REVIEW INCLUDING DIMENSIONS FROM ADJACENT PROPERTIES.
7. KIOSKS TO STD-WW-30, STD-WW-3A, STD-WW-31, AND STD-WW-31A.
8. FENCE AND GATE TO STD-WW-25 OR STD-WW-25A IF FENCING IS REQUIRED.
9. REFER TO STD-WW-32 FOR PERMEABLE, IMPERMEABLE ROADWAY AND HARDSTANDING AREA DETAIL.
10. INDICATIVE LAYOUT RELATES TO SMALL PUMPING STATIONS AS PER TYPE 1, TYPE 2 & TYPE 3 IN THE IRISH WATER CODE OF PRACTICE FOR WASTEWATER INFRASTRUCTURE.
11. LAMP STANDARD & LAMP BOLLARD LOCATIONS TO BE SITE SPECIFIC, DETAILS TO BE PROVIDED TO IW FOR REVIEW AND AGREEMENT. REFER TO STD-WW-33 FOR DETAILS.

SECTION AA

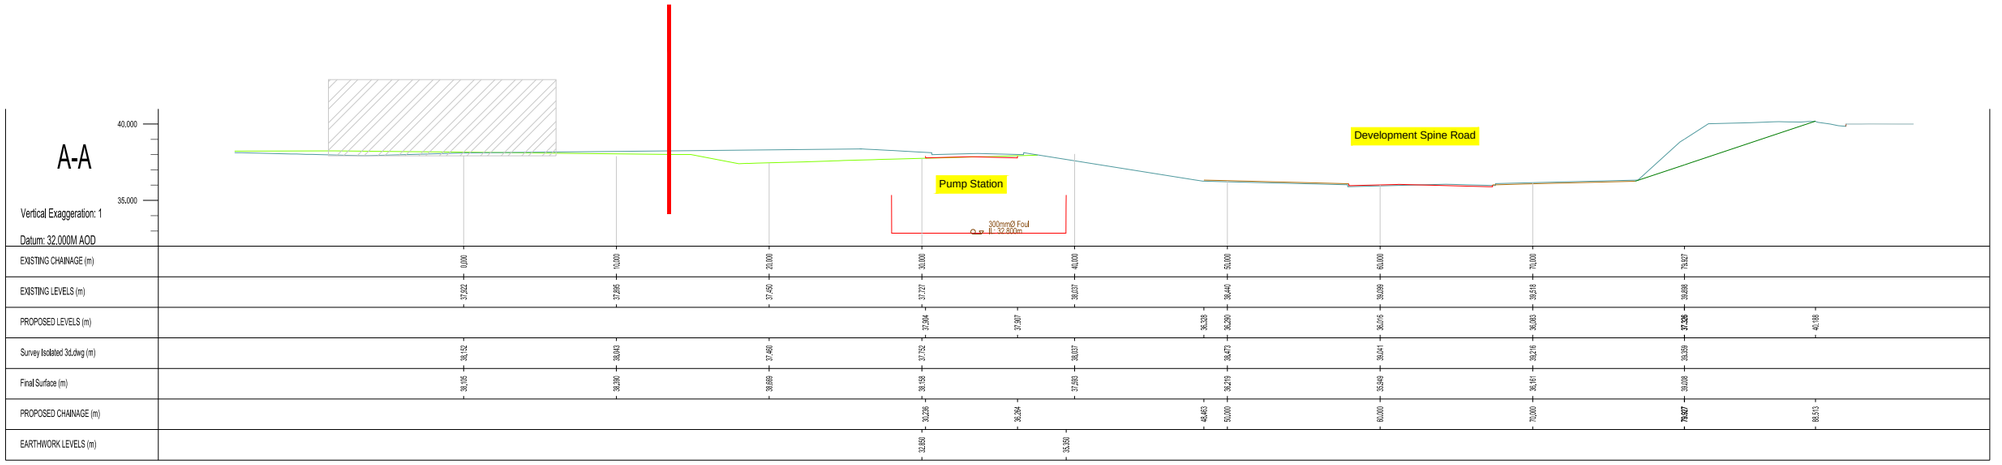

SCALE: Custom

Rev	By	Date	Description

Drawing Status:
PLANNING
NOT CERTIFIED FOR CONSTRUCTION

Project Title:
PROPOSED RESIDENTIAL DEVELOPMENT (PHASE 2) AT RINGWOOD, BLARNEY, CO. CORK

Drawing Title:
PROPOSED WASTEWATER SEWER- PHASE 2
RINGWOOD
SHEET 11

Client:
CLOCKSTRIKE LTD.

M.H.L & Associates Ltd.
Consulting Engineers
Unit 1B,
The Atrium,
Blackpool,
Cork
Tel: 021-4840214
Fax: 021-4840215
E-Mail:info@mhl.ie

Job No: 21079DEV	Designed: DM	Drawn: DM	Checked: BM
Scale: AS SHOWN @ A3	Date: NOV. 2025		
Drawing No: BLR-2-02-SW-ZZZ-DR-MHL-CE-00519	Rev.: _03		

© Copyright. The information on this drawing is confidential and must not be disclosed to any third party or reproduced, in whole or part, without the express written consent of MHL & Associates Ltd. All drawings remain the property of MHL & Associates Ltd. Includes data reproduced under Licence number: CYAL50352843. Unauthorised reproduction infringes Tailte Éireann copyright. National Mapping Division of Tailte Éireann. All rights reserved.