N

Connection to existing culvert

GRID as per RCD/500/51

CL: 45.375
IL A: 45.01
SW1/43

450Ø 1267
@ 20.322m 1.622

CL: 47.00
IL A: 45.086
IL B: 45.16
S30

450Ø 1/99
@ 21.588m 1.001

S29
CL: 48.00
IL A: 45.54
IL B: 45.54
IL C: 45.64

450Ø 1/99
@ 21.978m 20.008

450Ø 1/94
@ 21.694

S28
450Ø 1/99
@ 9.978m 20.001
CL: 49.315
IL A: 46.153
IL B: 46.153

CL: 50.854
IL A: 46.201
IL B: 46.201

450Ø 1/100
@ 10.385m 20.006
SW1/43


CL: 50.492
IL A: 46.307
IL B: 46.40
IL C: 46.651

450Ø 1/94
@ 68.301m 20.005

SW1/41
CL: 50.941
IL A: 49.126
IL B: 49.126

450Ø 1/100
@ 68.693m 20.004

SCALE: 1:250

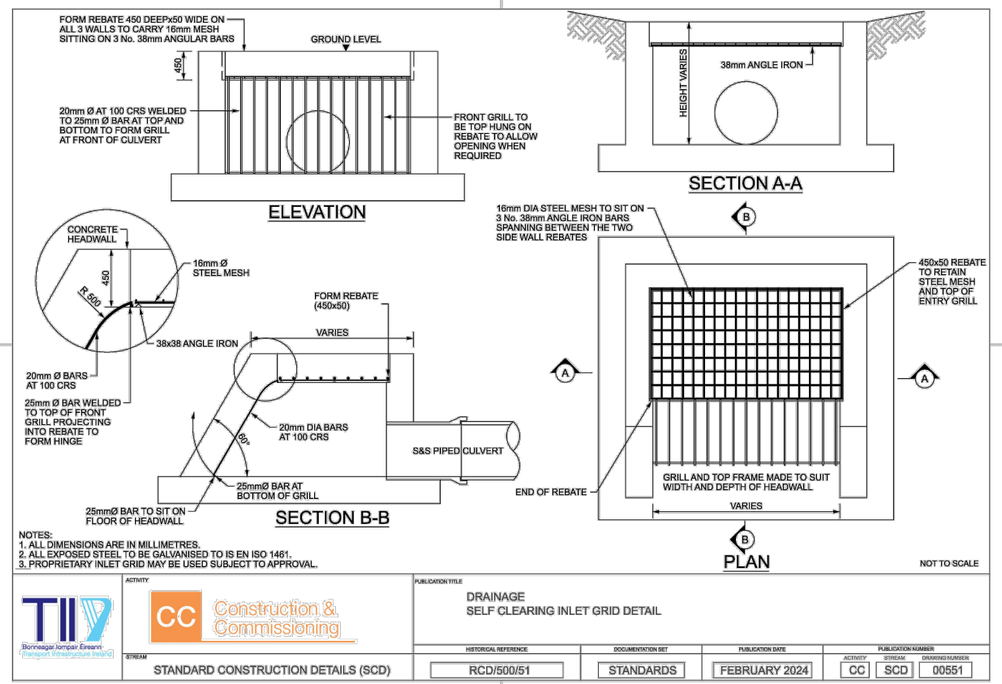


ACTIVITY: CC Construction & Commissioning
STREAM: STANDARD CONSTRUCTION DETAILS (SCD)
PUBLICATION TITLE: DRAINAGE
SELF CLEARING INLET GRID DETAIL

| HISTORICAL REFERENCE | DOCUMENTATION SET | PUBLICATION DATE | PUBLICATION NUMBER | | |
|---|---|---|---|---|---|
| | | | ACTIVITY | STREAM | DRAWING NUMBER |
| RCD/500/51 | STANDARDS | FEBRUARY 2024 | CC | SCD | 00551 |

## Notes:

Do not scale from drawing.
For Planning Purposes only. Not for Construction.
All dimensions are in metres.
Any discrepancies found consult with design office.
Main sewer tie in invert levels to be verified by SI.

LEGEND:

- Site Boundary
- Storm Manhole
- Stormwater Sewer
- Attenuation Tank
- Hydrocarbon Interceptor
- Flow control manhole

All sewer longsections are 1:5 horizontal to vertical scaling.

| Rev | By | Date | Description |
|---|---|---|---|
| | | | |
| | | | |
| | | | |
| _E | DM | 07.26 | Revised Site Layout |

Drawing Status: PLANNING
NOT CERTIFIED FOR CONSTRUCTION

Project Title:
PROPOSED RESIDENTIAL DEVELOPMENT (PHASE 2)
AT RINGWOOD, BLARNEY, CO. CORK

Drawing Title:
PROPOSED STORMWATER SEWER
SHEET 11

Client:
CLOCKSTRIKE LTD.


M.H.L & Associates Ltd.
Consulting Engineers
Unit 1B, The Atrium, Blackpool, Cork
Tel: 021-4840214
Fax: 021-4840215
E-Mail:info@mhl.ie


| Job No: 21079DEV | Designed: DM | Drawn: DM | Checked: BM |
|---|---|---|---|
| Scale: AS SHOWN @ A3 | Date: JUL. 2026 | | |
| Drawing No: BLR-2-02-SW-ZZZ-DR-MHL-CE-00560 | Rev.: _E | | |


© Copyright. The information on this drawing is confidential and must not be disclosed to any third party or reproduced, in whole or part, without the express written consent of MHL & Associates Ltd. All drawings remain the property of MHL & Associates Ltd. Includes data reproduced under Licence number: CYAL50352843. Unauthorised reproduction infringes Tailte Éireann copyright. National Mapping Division of Tailte Éireann. All rights reserved.