N

S29
IL: 45.54
CL: 48.00

S55
IL: 46.153
CL: 50.864

Connection to existing culvert

GRID as per RCD/500/51

Landscaped Embankment

50.463
4500 1/94
20.095

59.859
SW141
IL: 49.126
CL: 50.935

4500 1/150
20.004
51.255

SW163
IL: 49.350
CL: 51.334

4500 1/150
20.003
SW132
IL: 49.462
CL: 51.571
51.651

4500

C W

SCALE: Custom


Notes:

Do not scale from drawing.
For Planning Purposes only. Not for Construction.
All dimensions are in metres.
Any discrepancies found consult with design office.
Main sewer tie in invert levels to be verified by SI.

LEGEND:

- Site Boundary
- Storm Manhole
- Stormwater Sewer
- Attenuation Tank
- Hydrocarbon Interceptor
- Flow control manhole

All sewer longsections are 1:5 horizontal to vertical scaling.

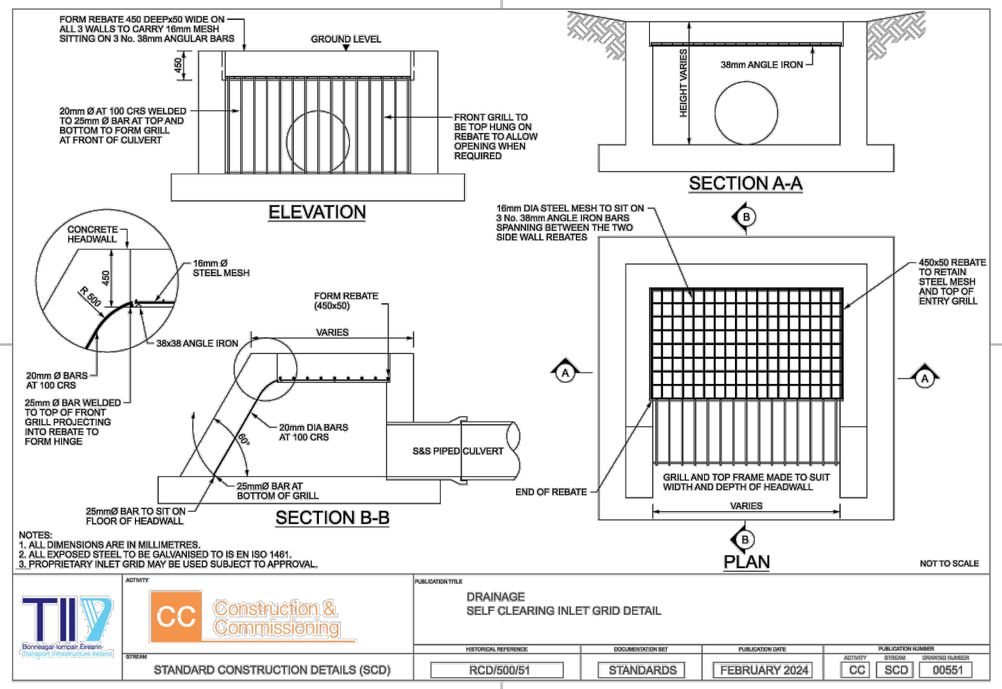

ACTIVITY: CC Construction & Commissioning
STREAM: STANDARD CONSTRUCTION DETAILS (SCD)
PUBLICATION TITLE: DRAINAGE
SELF CLEARING INLET GRID DETAIL

HISTORICAL REFERENCE	DOCUMENTATION SET	PUBLICATION DATE	PUBLICATION NUMBER (ACTIVITY / STREAM / DRAWING NUMBER)
RCD/500/51	STANDARDS	FEBRUARY 2024	CC / SCD / 00551

Rev	By	Date	Description
_03	DM	12.25	Revised Site Layout

Drawing Status:
PLANNING
NOT CERTIFIED FOR CONSTRUCTION

Project Title:
PROPOSED RESIDENTIAL DEVELOPMENT (PHASE 2)
AT RINGWOOD, BLARNEY, CO. CORK

Drawing Title:
PROPOSED STORMWATER SEWER
SHEET 11

Client:
CLOCKSTRIKE LTD.

M.H.L & Associates Ltd.
Consulting Engineers
Unit 1B, The Atrium, Blackpool, Cork
Tel: 021-4840214
Fax: 021-4840215
E-Mail:info@mhl.ie

Job No: 21079DEV	Designed: DM	Drawn: DM	Checked: BM
Scale: AS SHOWN @ A3	Date: DEC. 2025		
Drawing No: BLR-2-02-SW-ZZZ-DR-MHL-CE-00560	Rev.: _03		

© Copyright. The information on this drawing is confidential and must not be disclosed to any third party or reproduced, in whole or part, without the express written consent of MHL & Associates Ltd. All drawings remain the property of MHL & Associates Ltd. Includes data reproduced under Licence number: CYAL50352843. Unauthorised reproduction infringes Tailte Éireann copyright. National Mapping Division of Tailte Éireann. All rights reserved.